



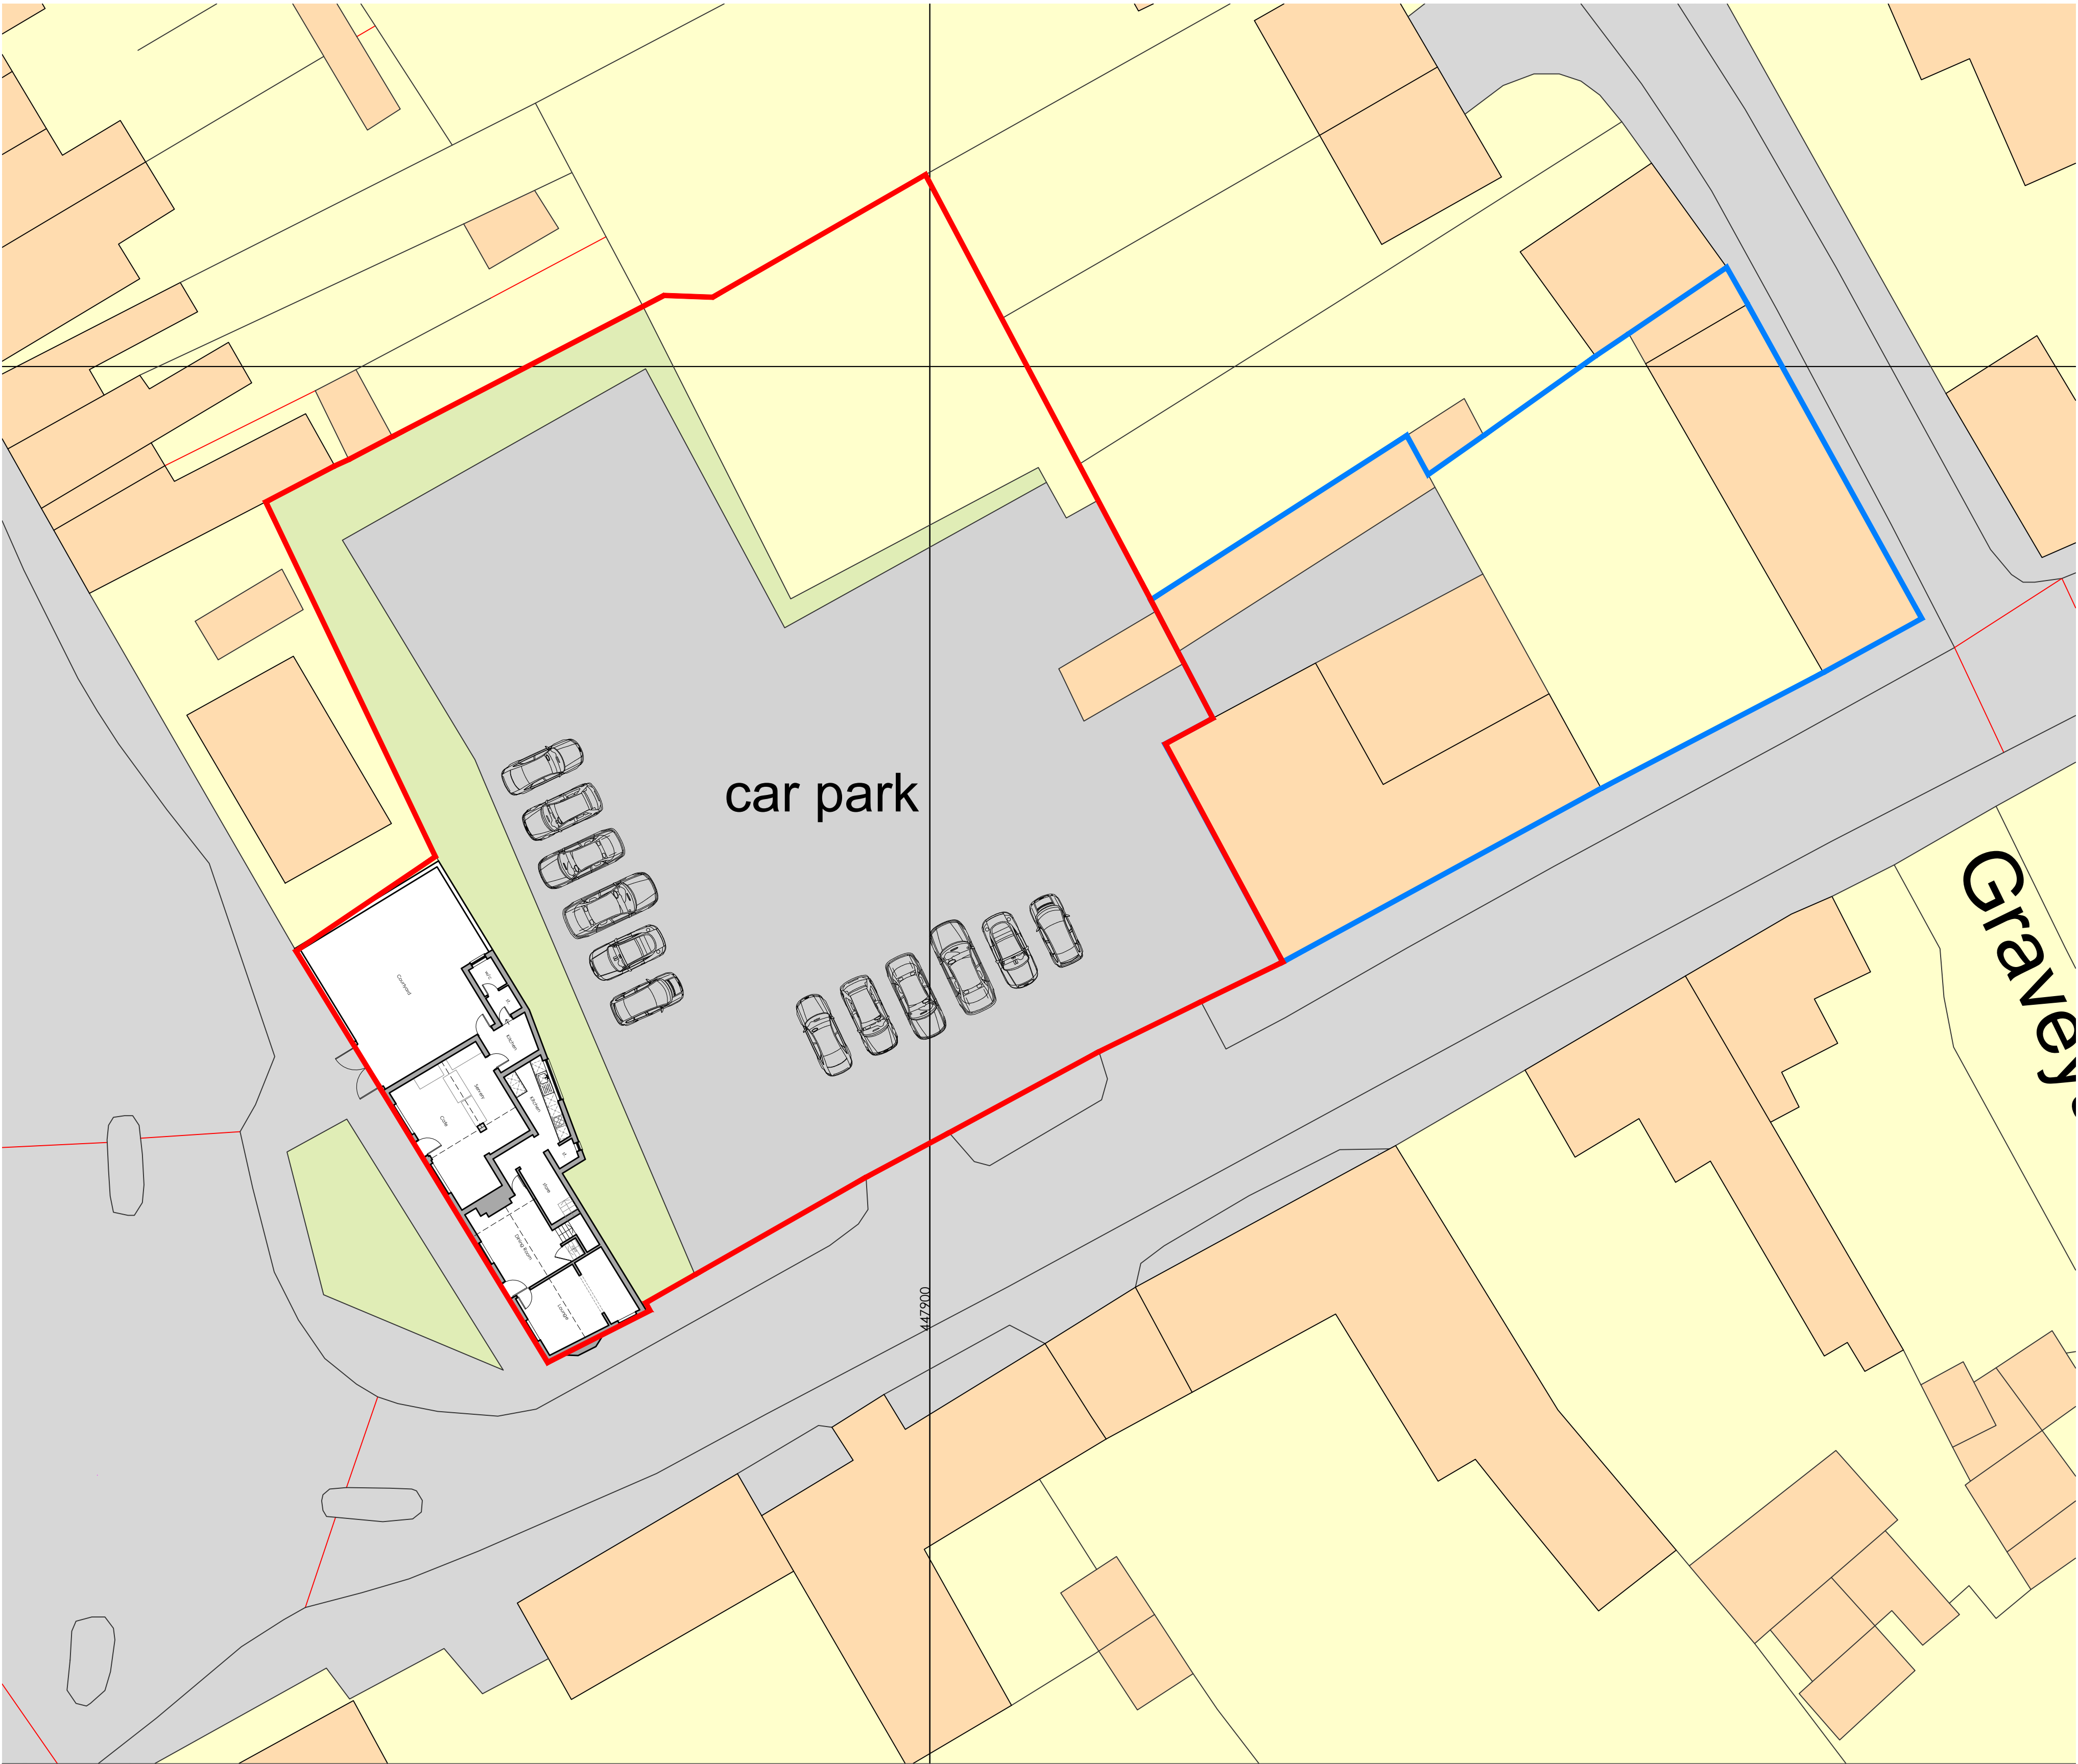

Existing Site Plan 1:200

Printed or electronic copies of this drawing can be scaled for planning purposes only. Any discrepancies with this drawing to be reported and clarified prior to commencing work on site, if in doubt - Ask.
Corporate Architecture Ltd accept no responsibility for works not undertaken fully in accordance with this drawing and relevant specifications.
Copyright © Corporate Architecture Limited

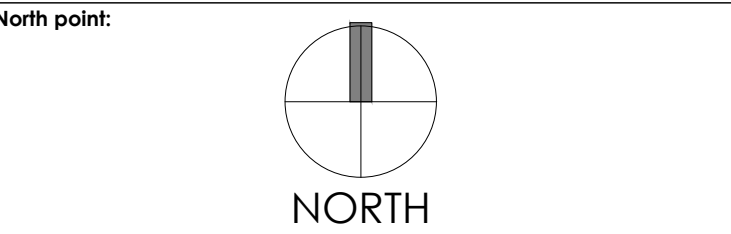

Notes:

Revision Log:			
P1	Ownership boundary updated	DR	13.06.23
Rev:	Description:	By:	Date:

Project:
Proposed Mixed Use Development -
Co-operative Store & Residential Accommodation
High Street,
Desford
Leicester, LE9 9JF

Client:
Everards Brewery c/o APB

Scale:
0 2.5m 5m 7.5m 10m 1:200

Drawn by:	Checked:	Date:	Paper Size:
CES	MVFA	Sept '22	A1

Drawing Title:
Existing Site Plan

Drawing Status:
PLANNING ISSUE

Drawing Number:	Revision Number:
5166/JP/21/002	P1

CORPORATE ARCHITECTURE LIMITED
CHARTERED ARCHITECTS

HEAD OFFICE
Venari House, 1 Timbush Way,
Market Harborough,
Leicestershire, LE16 7XY
Tel: 01858 447476

ISO 9001 office@corporatearchitecture.co.uk RIBA Chartered Practice
www.corporatearchitecture.co.uk