

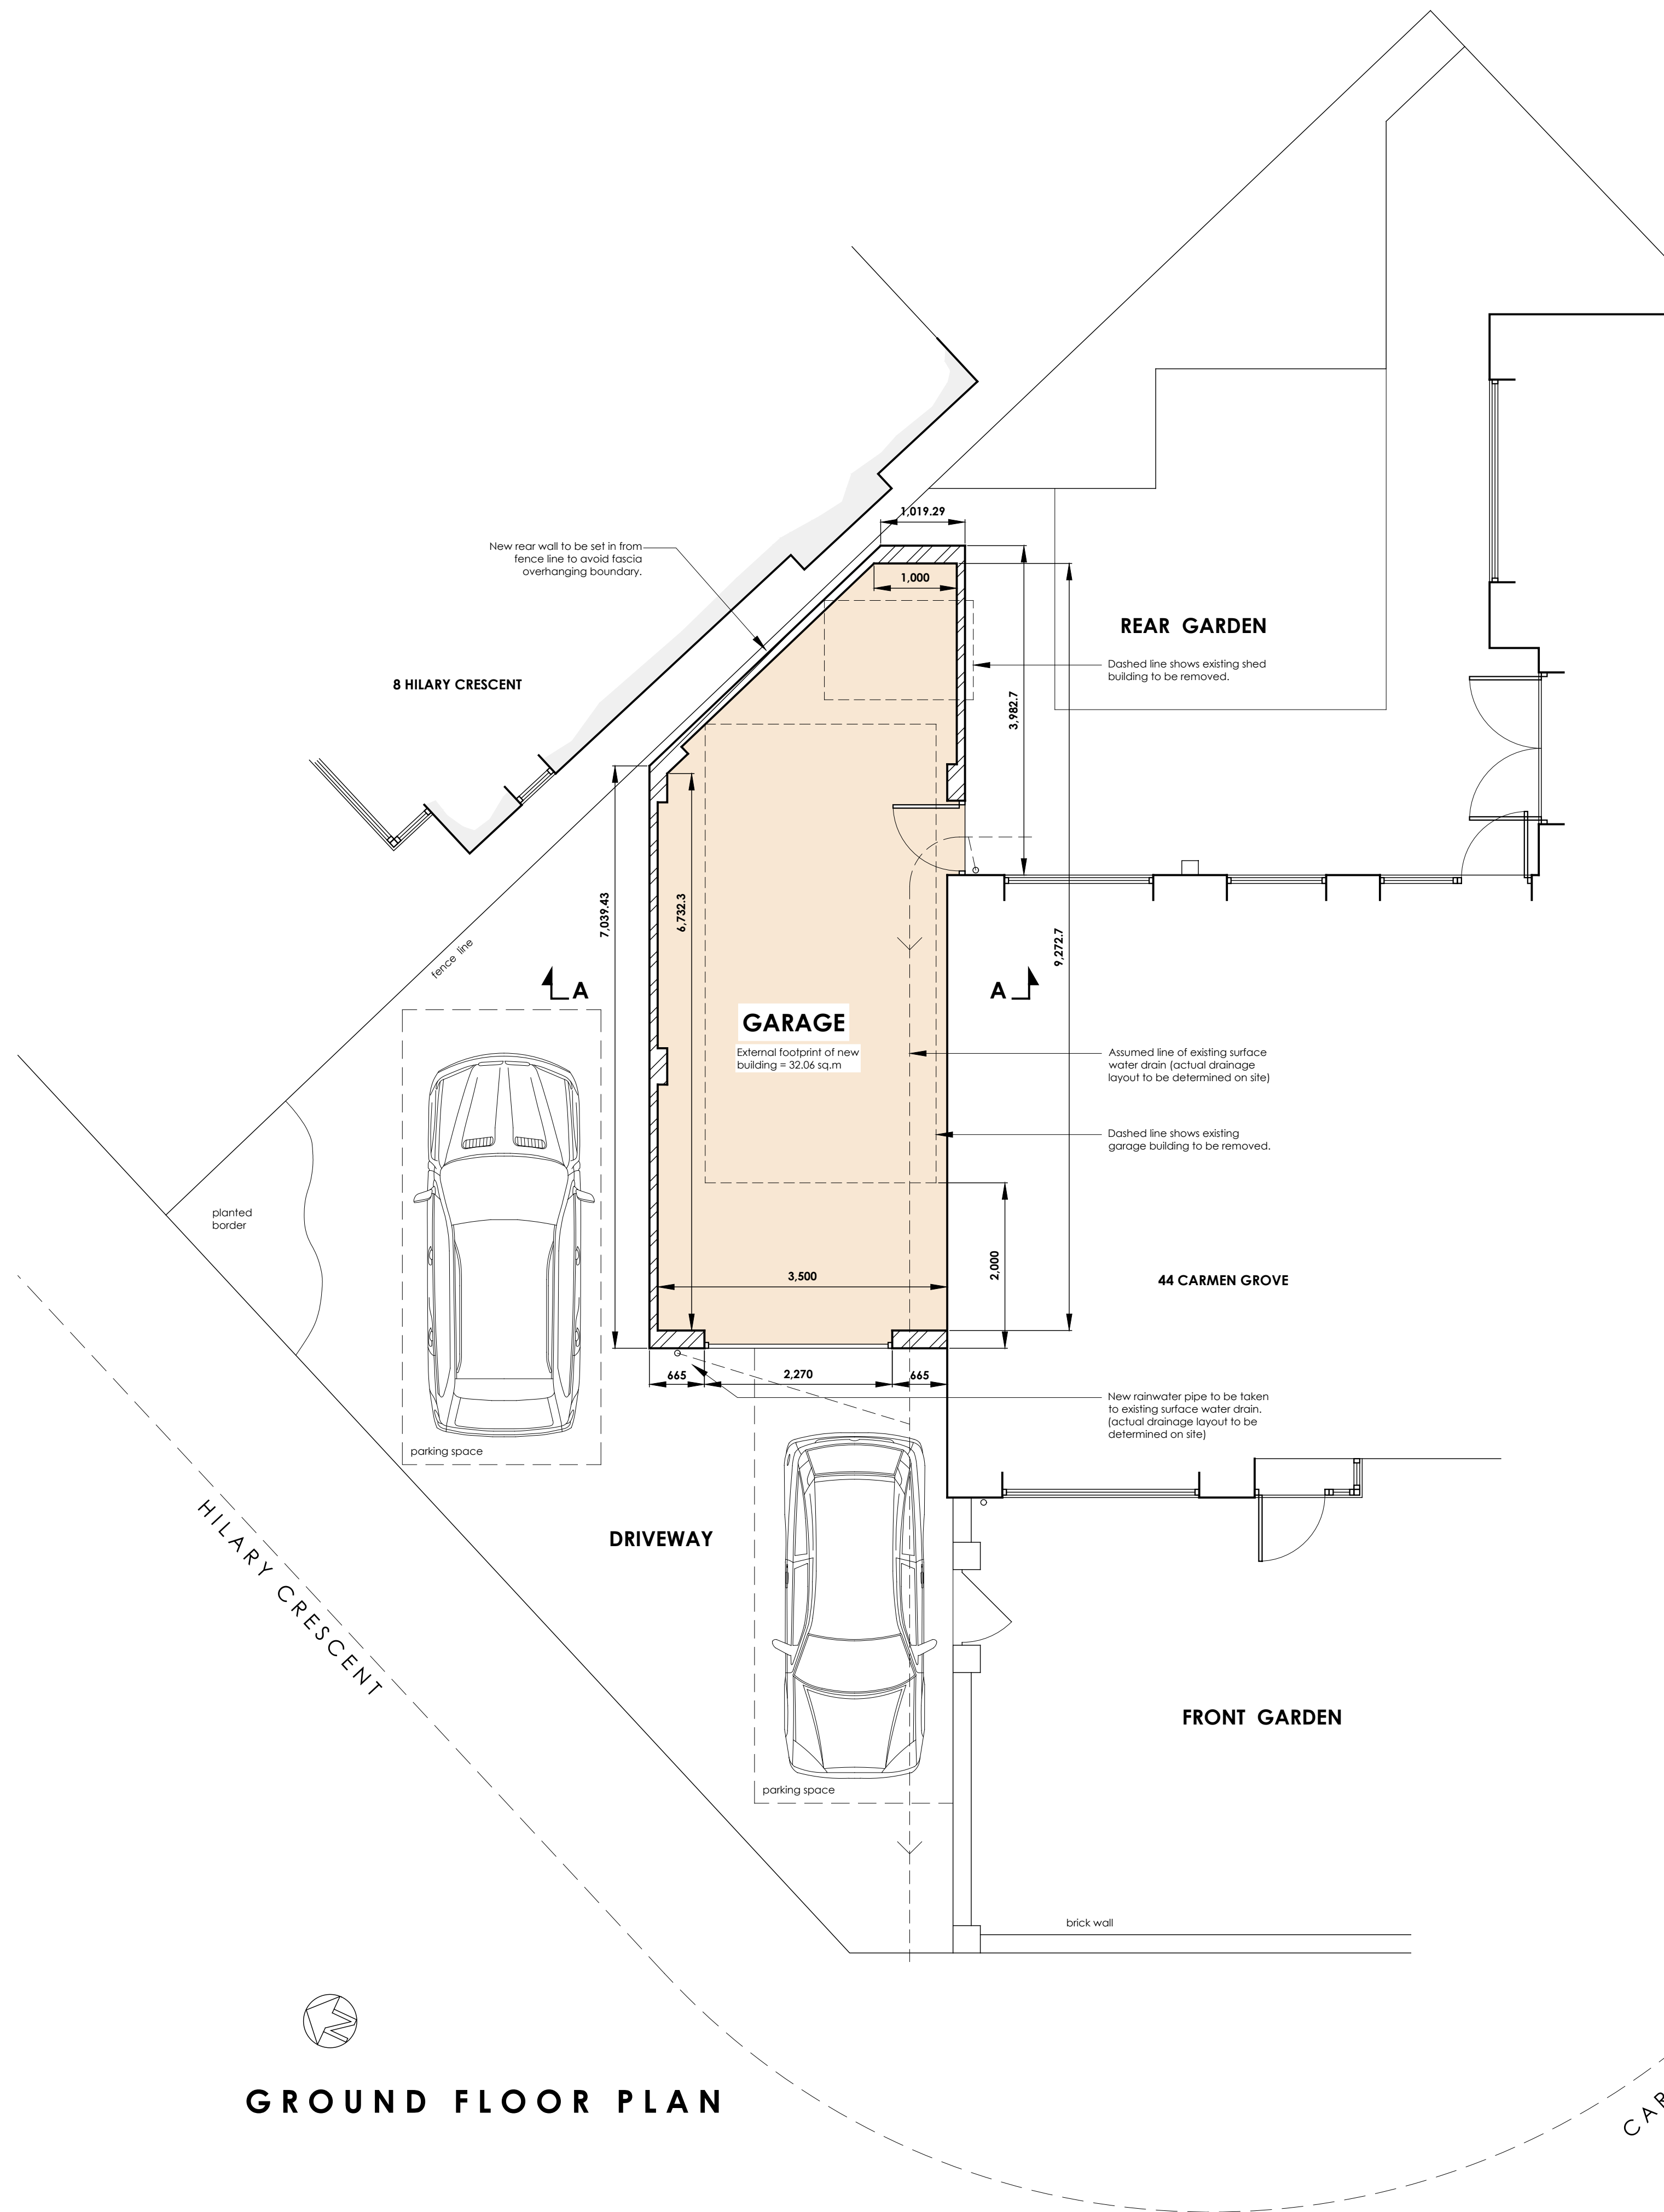
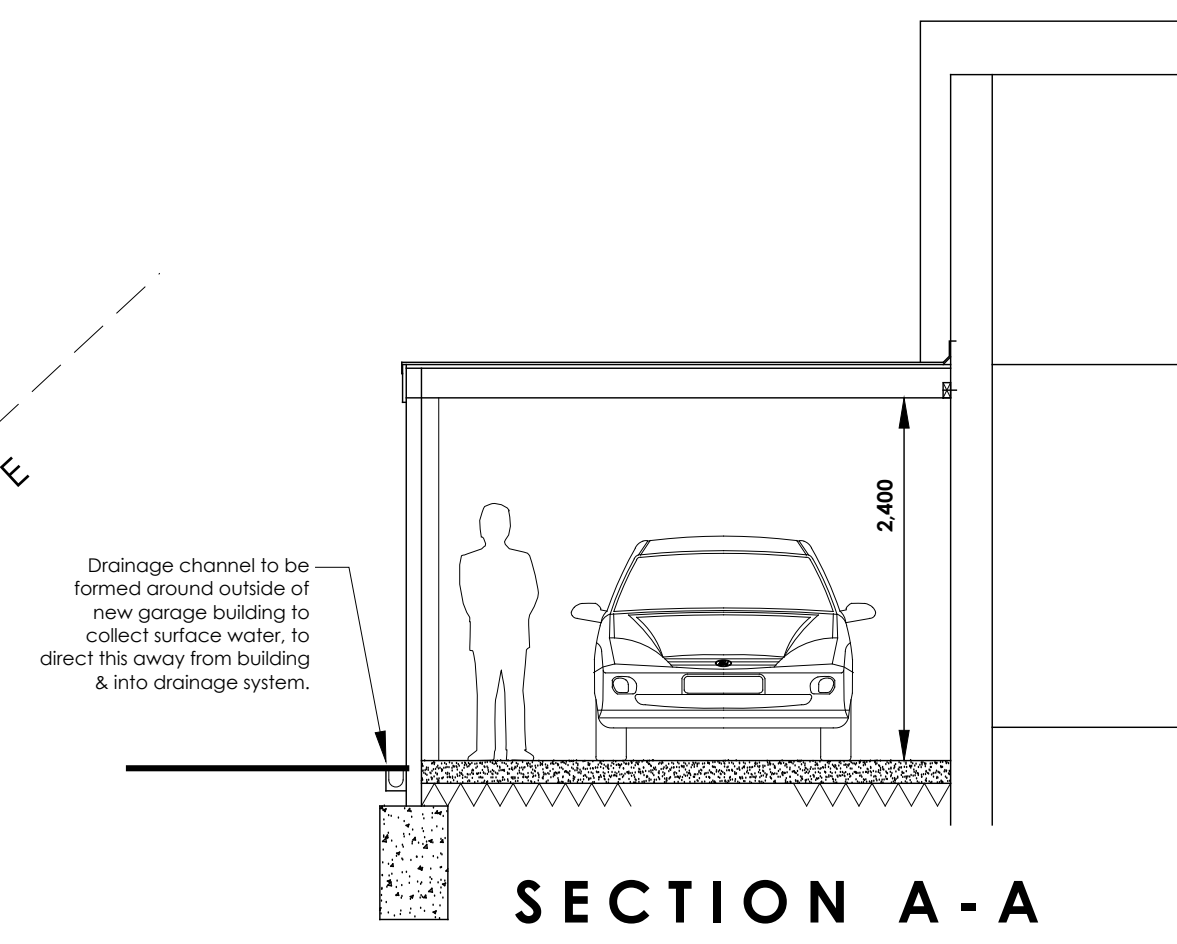
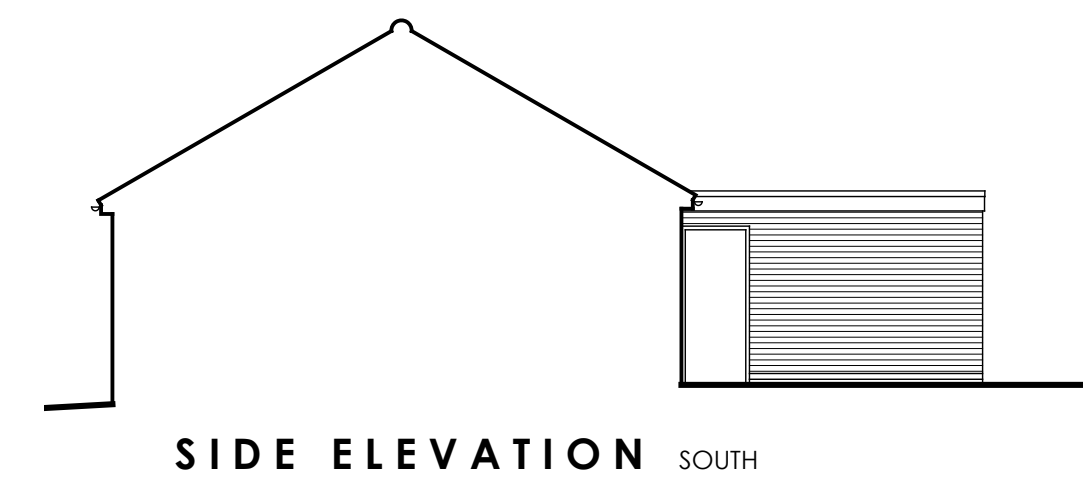


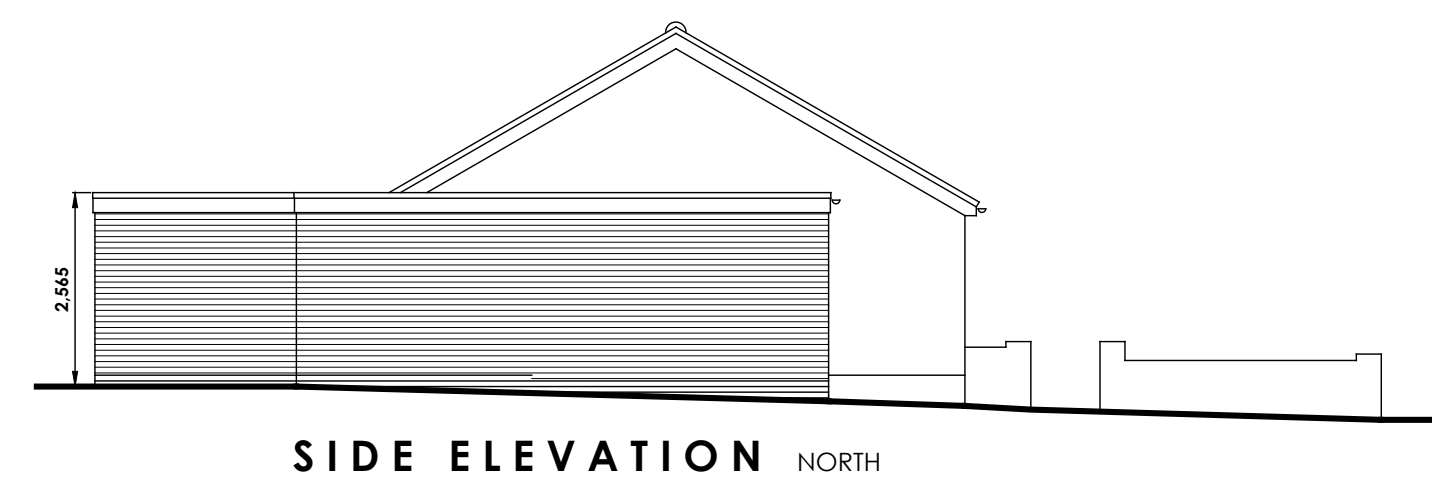

GROUND FLOOR PLAN

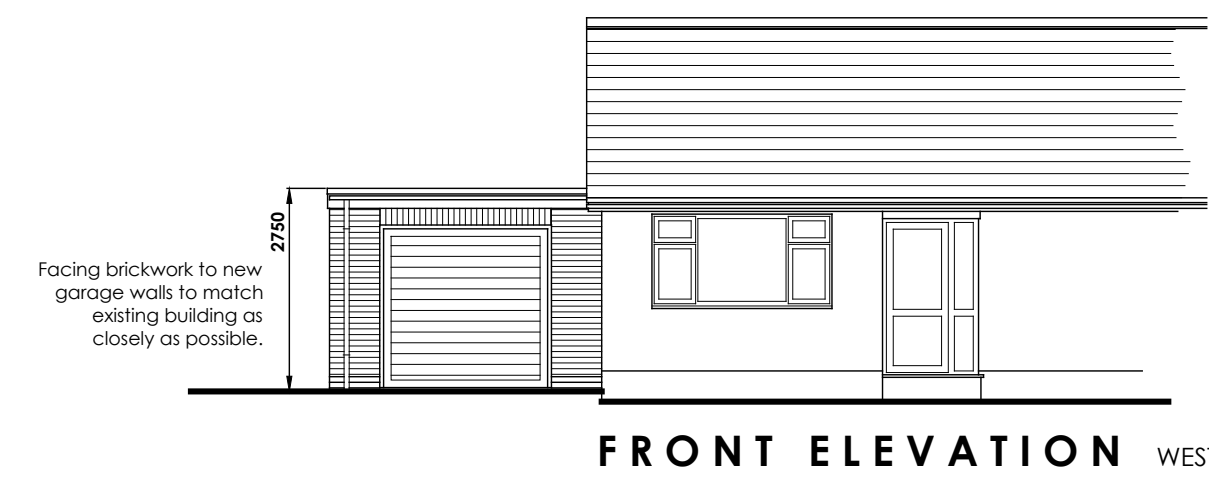

Revision A, 29.5.2024
Amend roof design.

0 5 8
Scale bar (metres), 1:100 scale

0 4
Scale bar (metres), 1:50 scale

**GRAHAM HARRIS
PARTNERSHIP Ltd.**
ARCHITECTURAL SERVICES
11 RIDGEWAY, LITTLETHORPE, LEICESTERSHIRE LE19 2JJ
PHONE: (0116) 275 2275
EMAIL: gra.h@btinternet.com
WEB: grahamharrispartnership.com

**Proposed replacement
garage building**

PLANNING APPLICATION DRAWING

**44 Carmen Grove
Groby
Leicester
LE6 0BA**

DRAWING No. 6492 / M / 3 A	SCALE 1:50 & 1:100 @A1
DRAWN BY R.H.	DATE 7.5.2024