




S. WEST ELEVATION 1:50

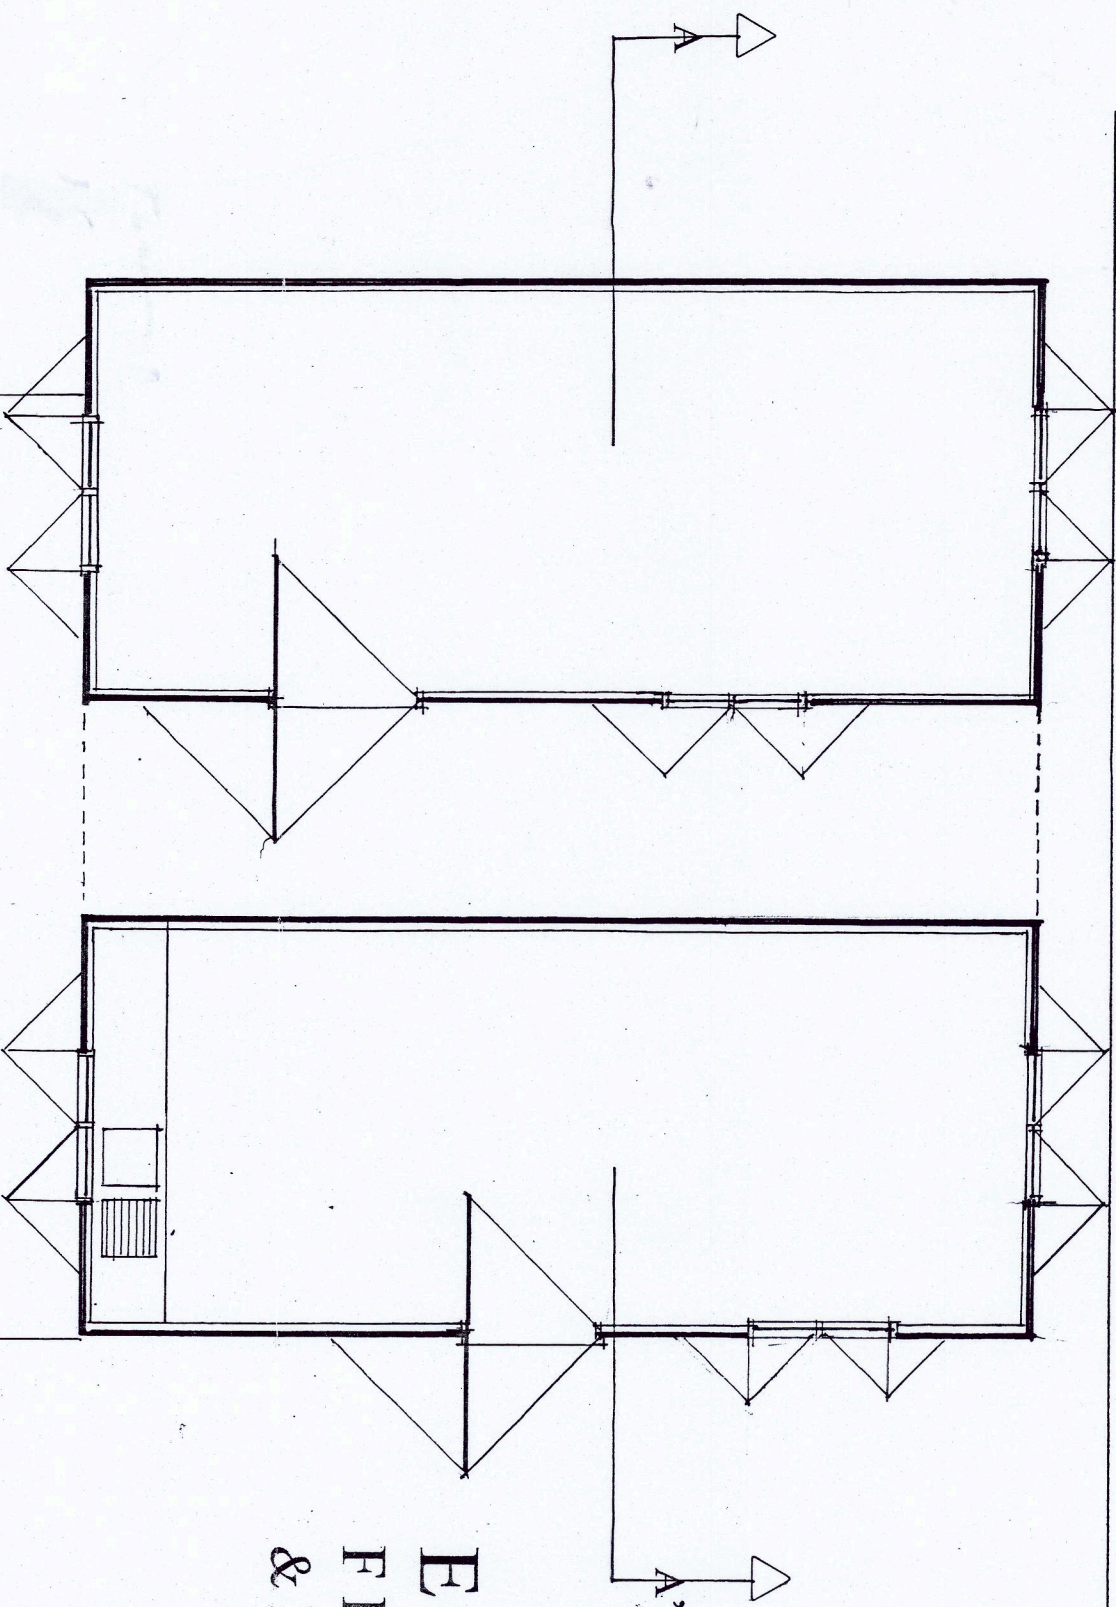


S. EAST ELEVATION 1:50

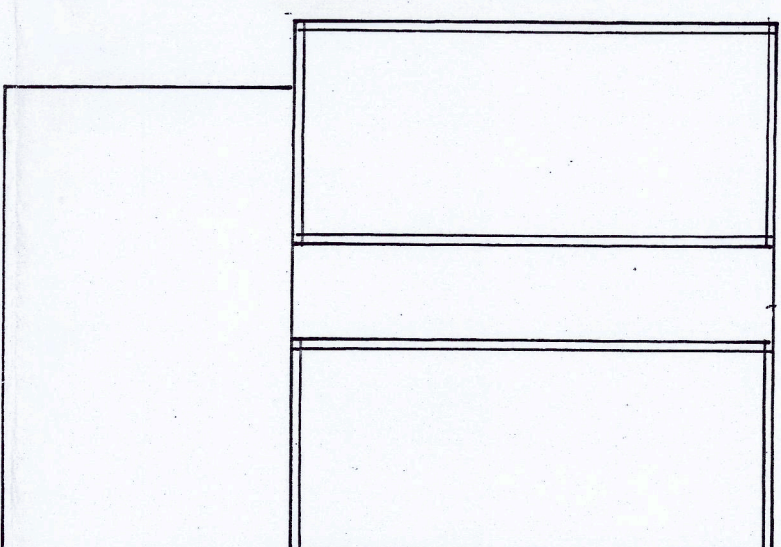


EXISTING
FLOOR PLANS
& ELEVATIONS

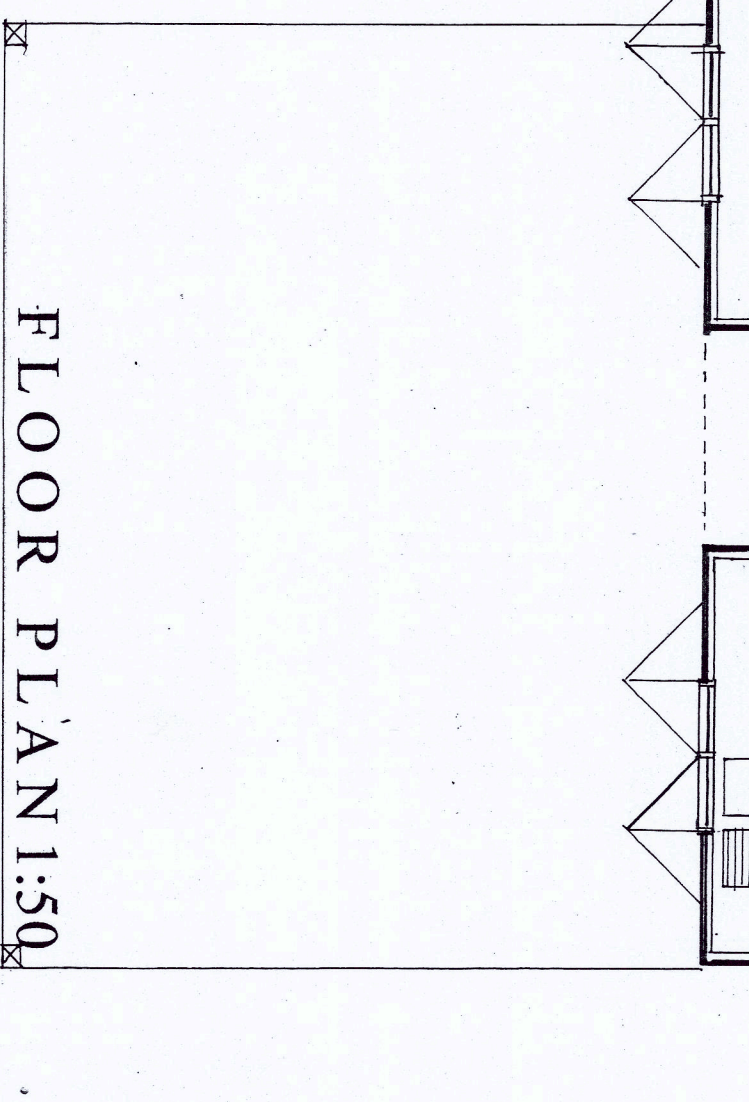


FLOOR PLAN 1:50

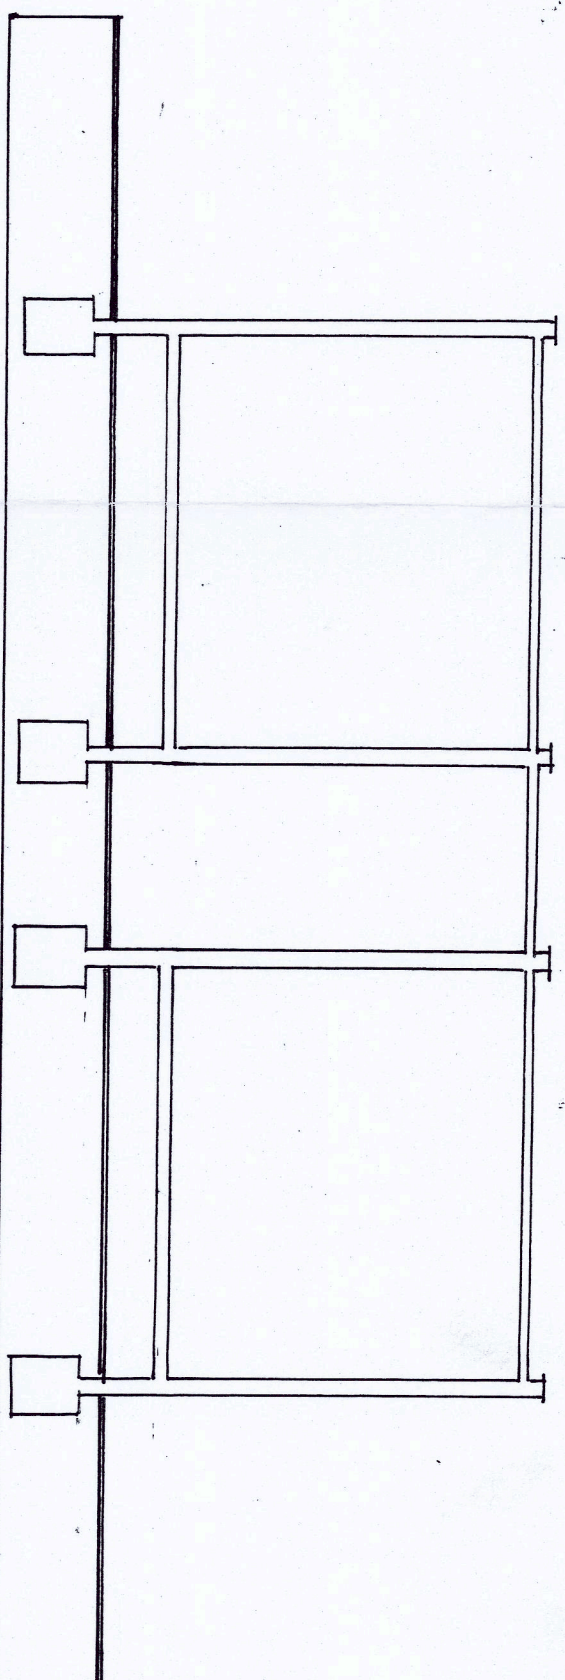

DESIGN SECTION A/A' 1:50

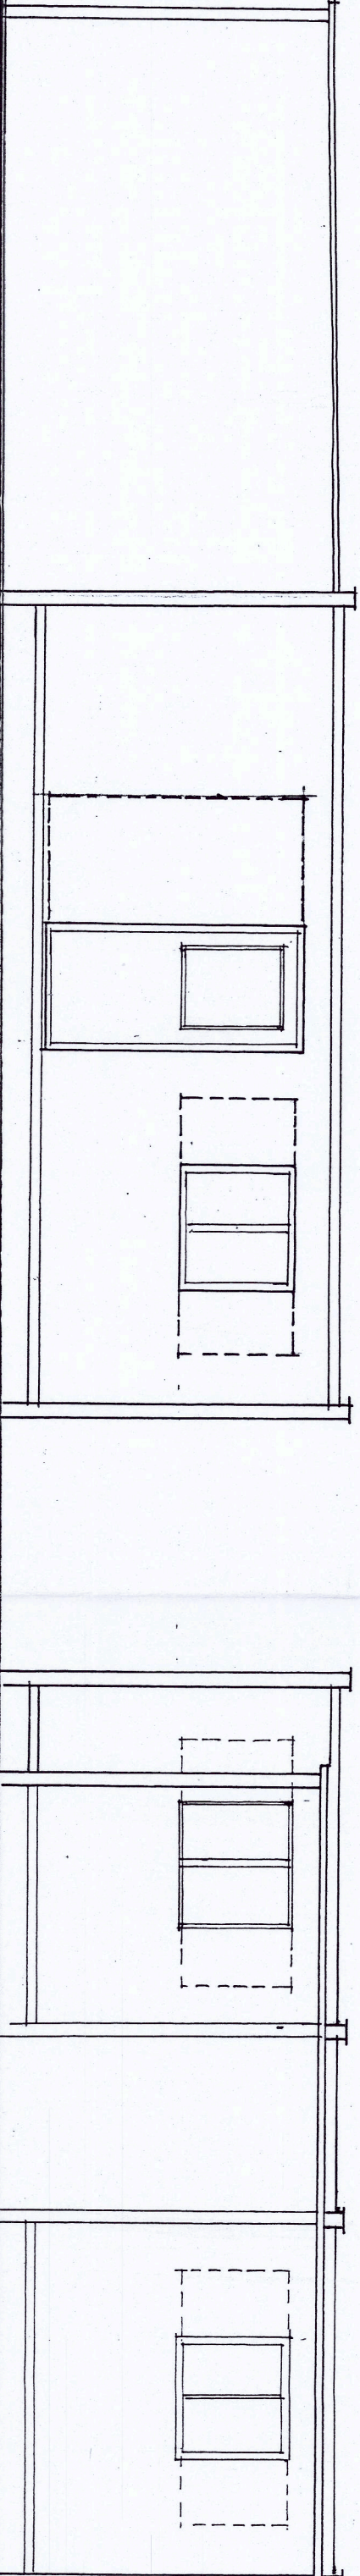

N. WEST ELEVATION 1:50

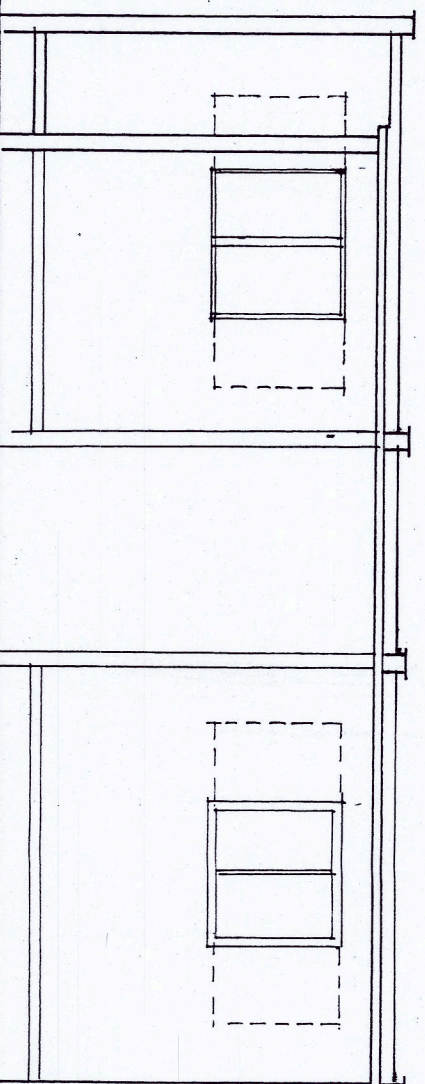

N. EAST ELEVATION 1:50

CLIENTS:

Mr. A. McCarthy &
Mrs. A. McCarthy-Young

PROJECT:

The Conversion of An Existing Out-
(Container Storage Building(s))
To Form a Single Dwellinghouse.
Land at The Limes,
Wood Road,
Nailstone,
Leicestershire.


DRAWING TITLE:

Existing Floor Plan & Elevations
Design Section A/A'
Roof Plan.

SCALE: 1:50/200/1:500

DRWG. No: HMD/S
C Copyright HMD/2024

HOUSEMAKERS
DESIGN

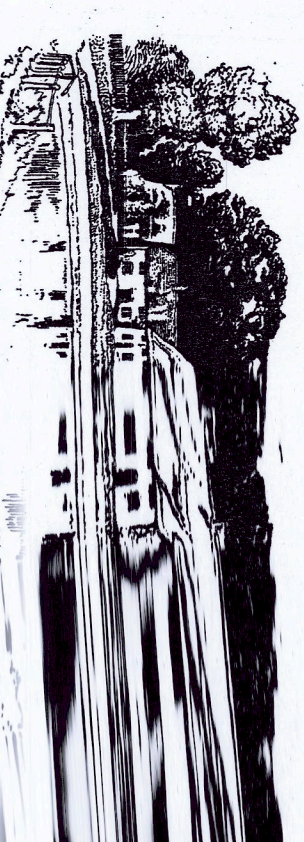

C Copyright HMD.

(The Copyright, Designs & Patents Act 1988 - as amended)