

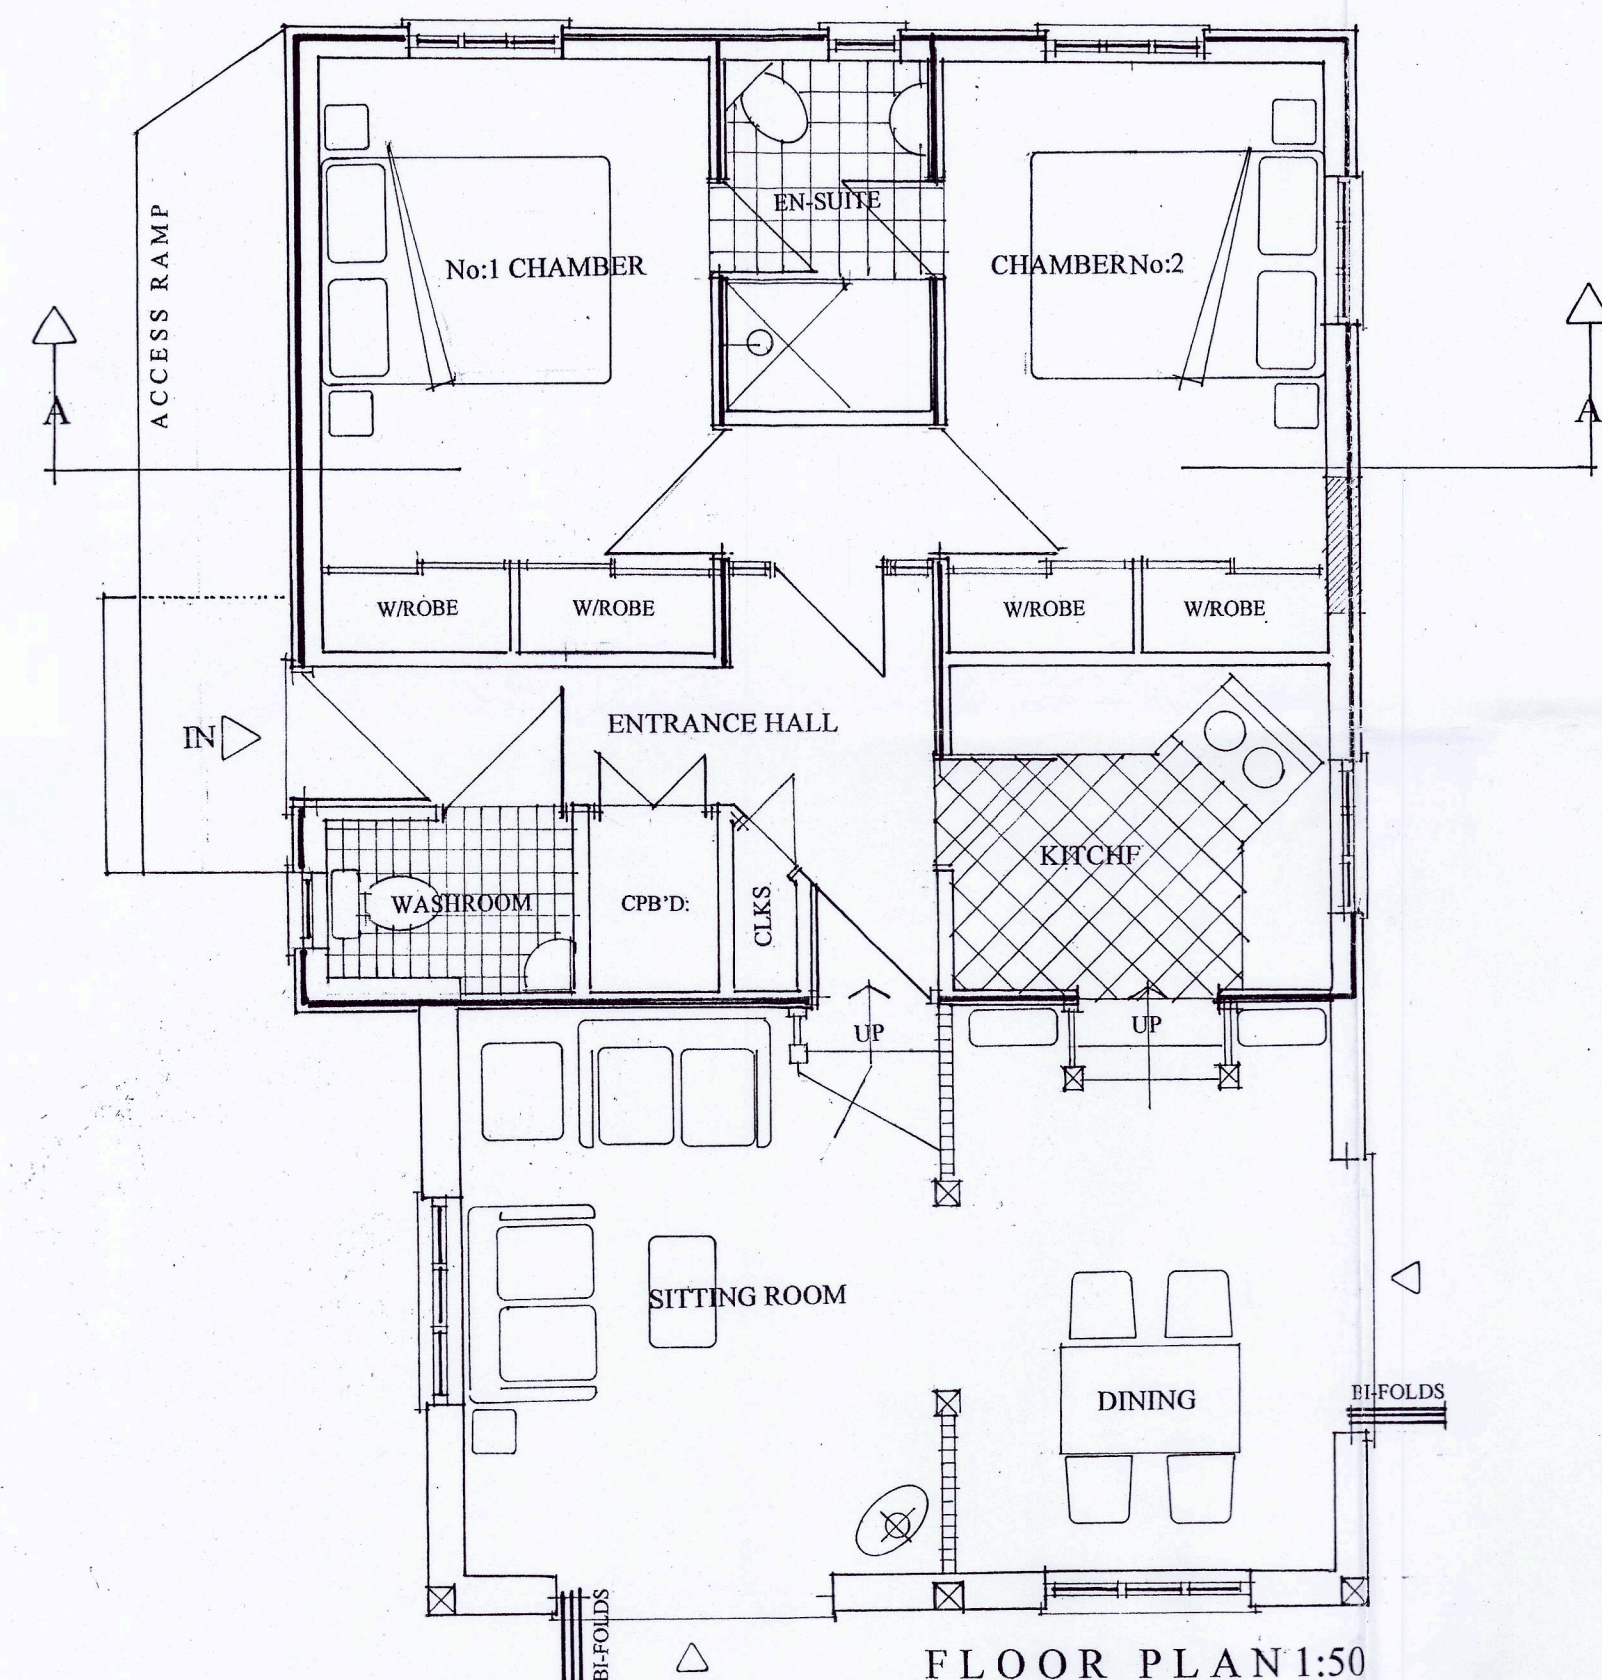
 
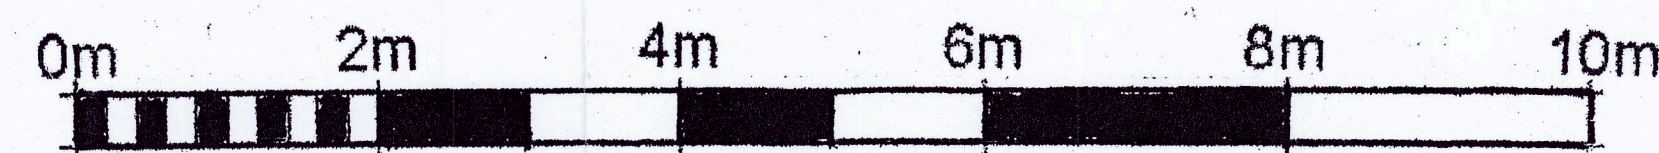


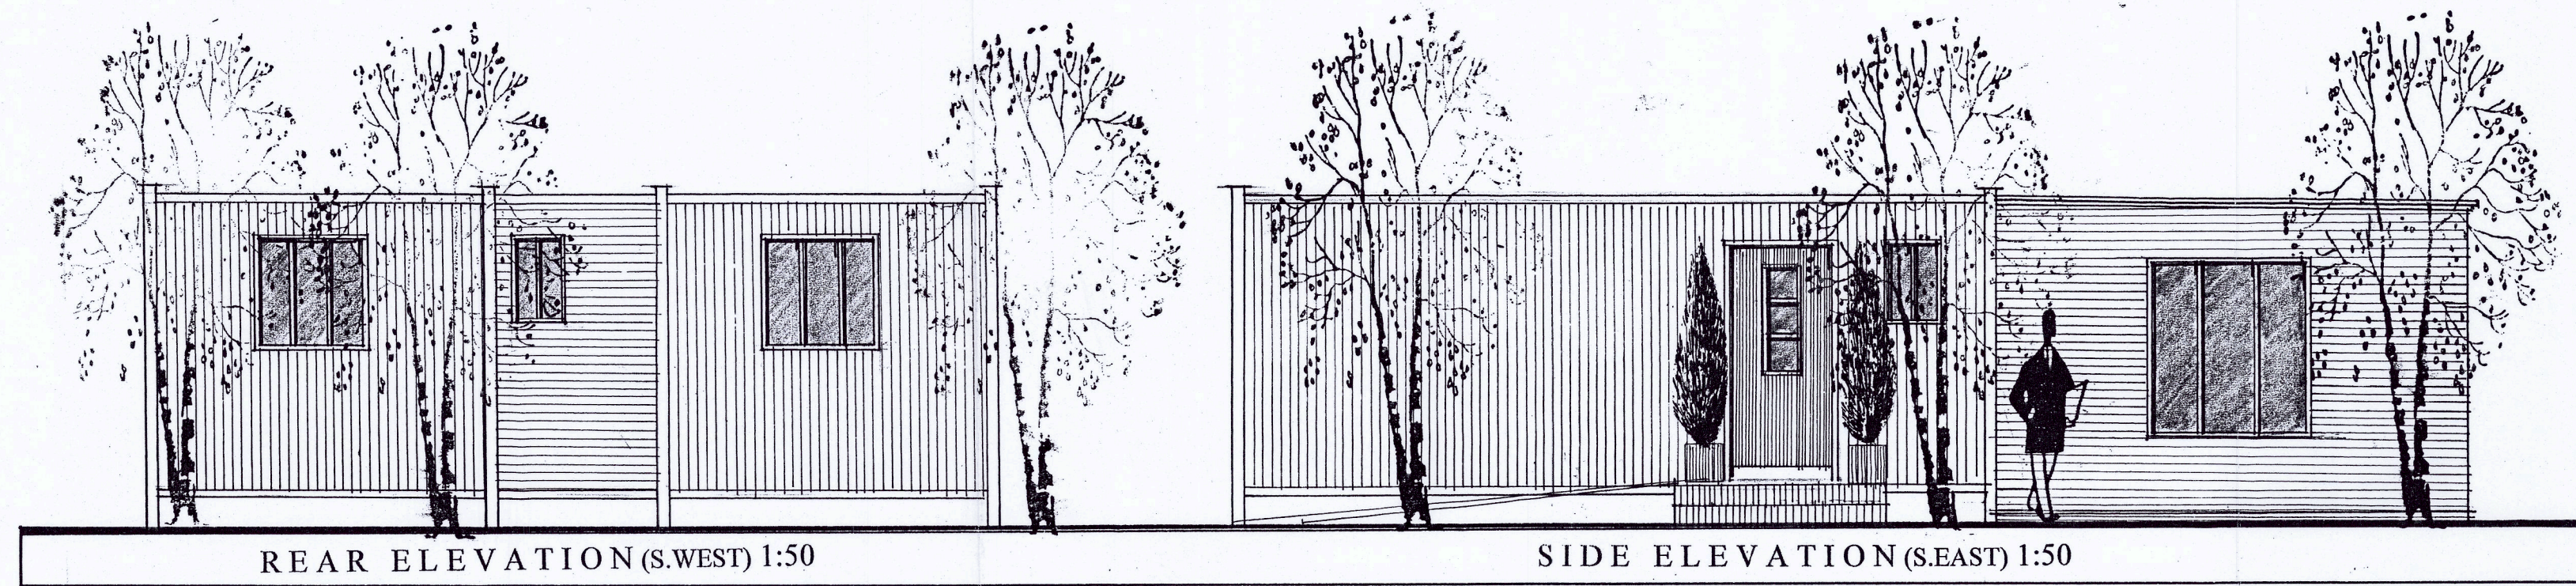


FLOOR PLAN 1:50

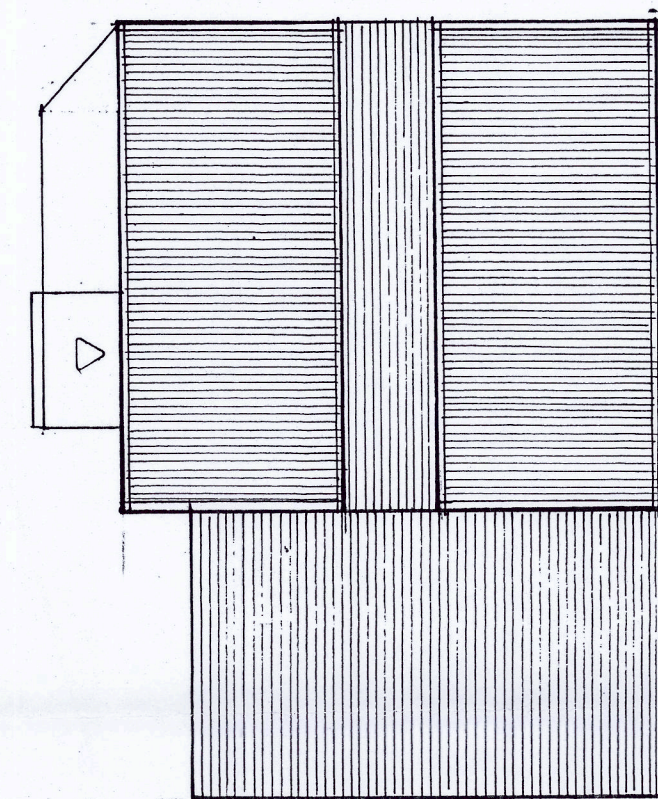

ROOF PLAN 1:100

PROPOSED FLOOR PLAN & ELEVATIONS

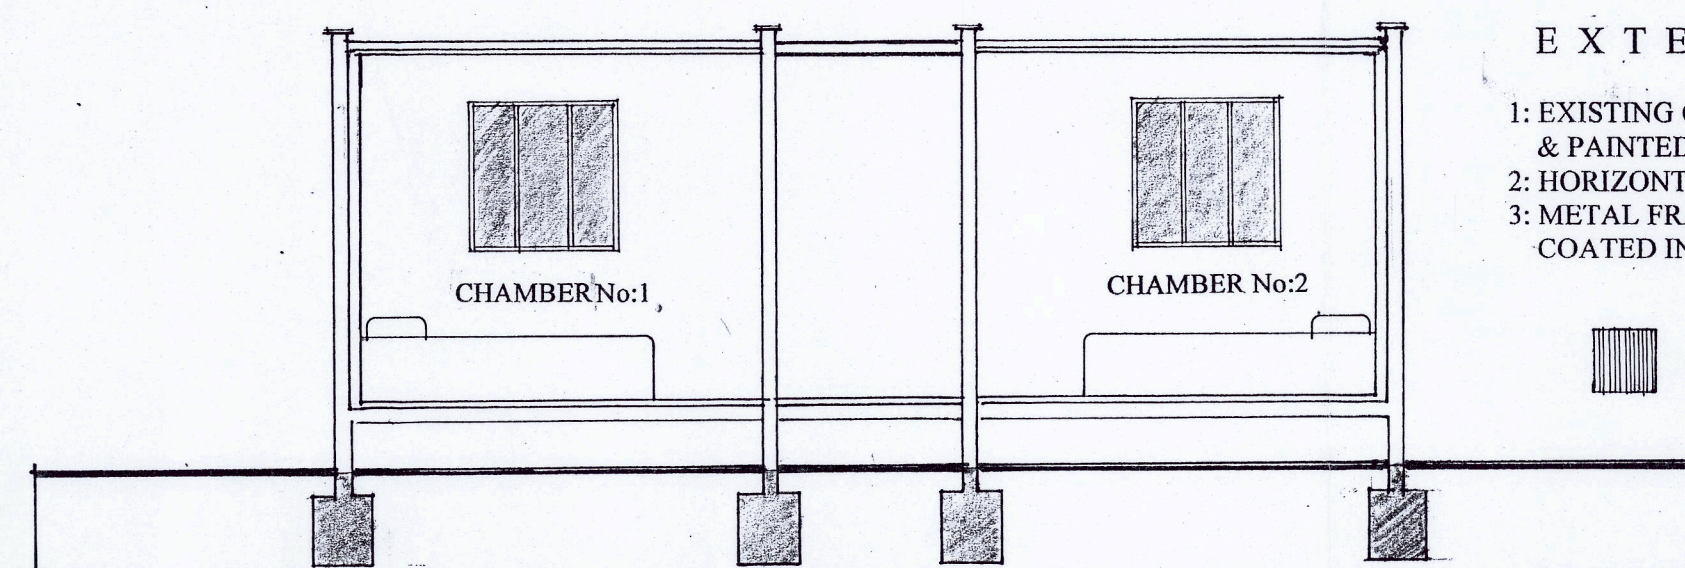


DESIGN SECTION A/A' 1:50

EXTERNAL FINISHES:



- 1: EXISTING CORTEN STEEL WALLS TO BE CLEANED & PAINTED IN A MEDIUM GREY COLOUR FINISH:
- 2: HORIZONTAL CEDAR CLADDING:
- 3: METAL FRAMED WINDOWS/DOORS TO BE POWDER COATED IN A DARK GREY COLOUR FINISH:

■ = EXISTING BUILT FABRIC

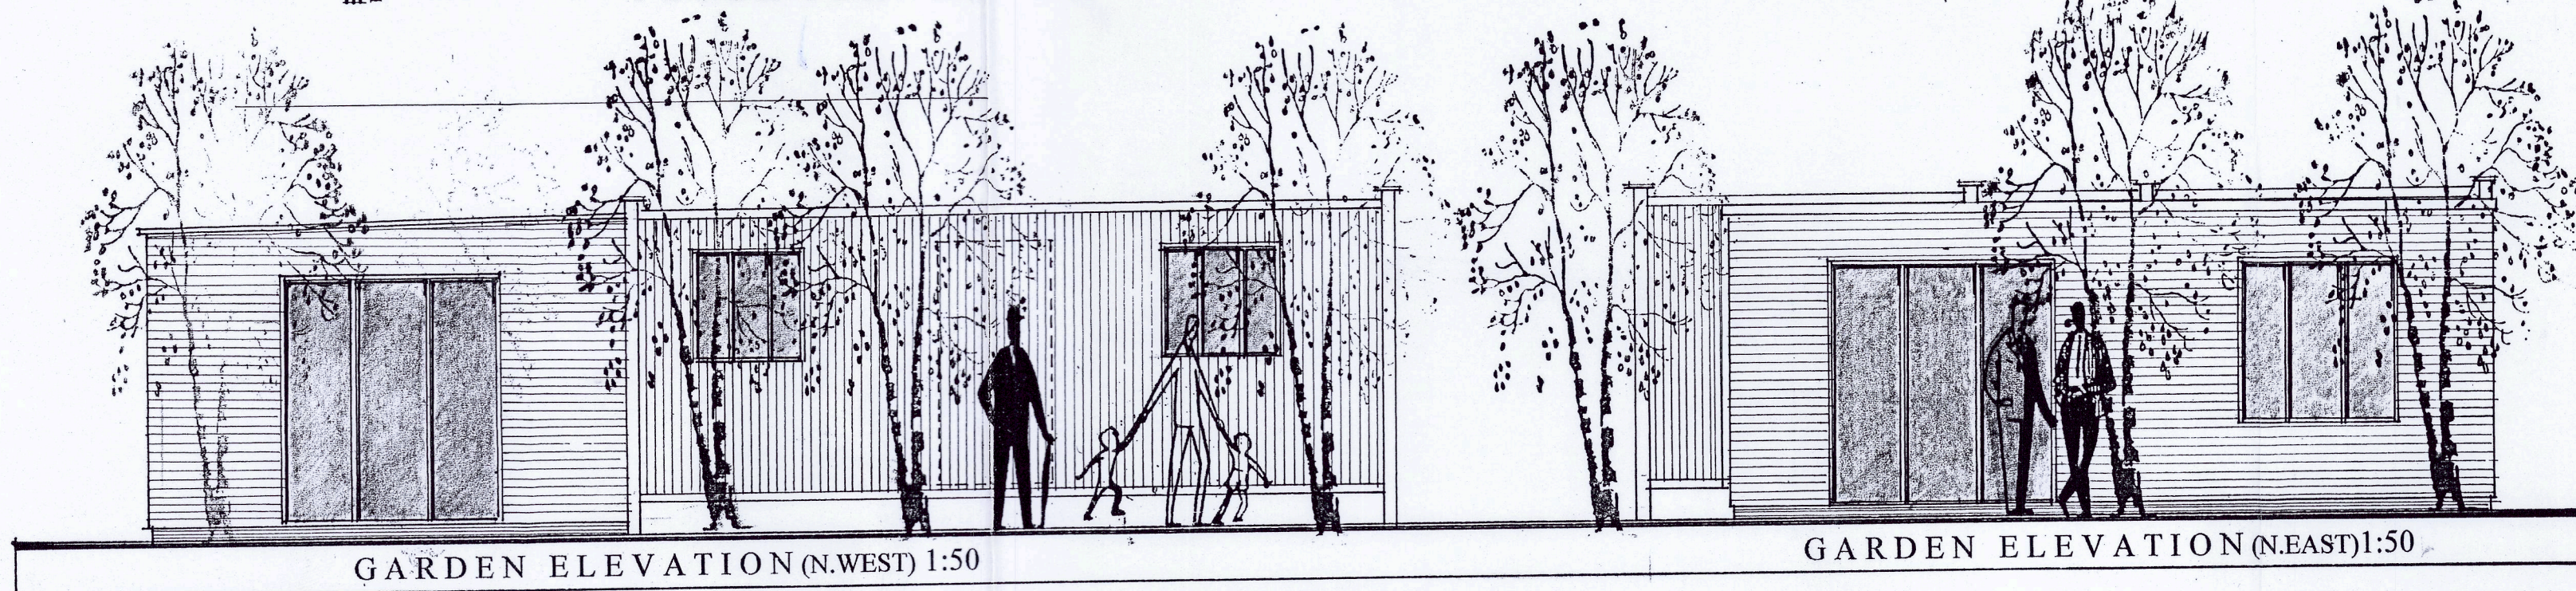

GARDEN ELEVATION (N.WEST) 1:50

GARDEN ELEVATION (N.EAST) 1:50

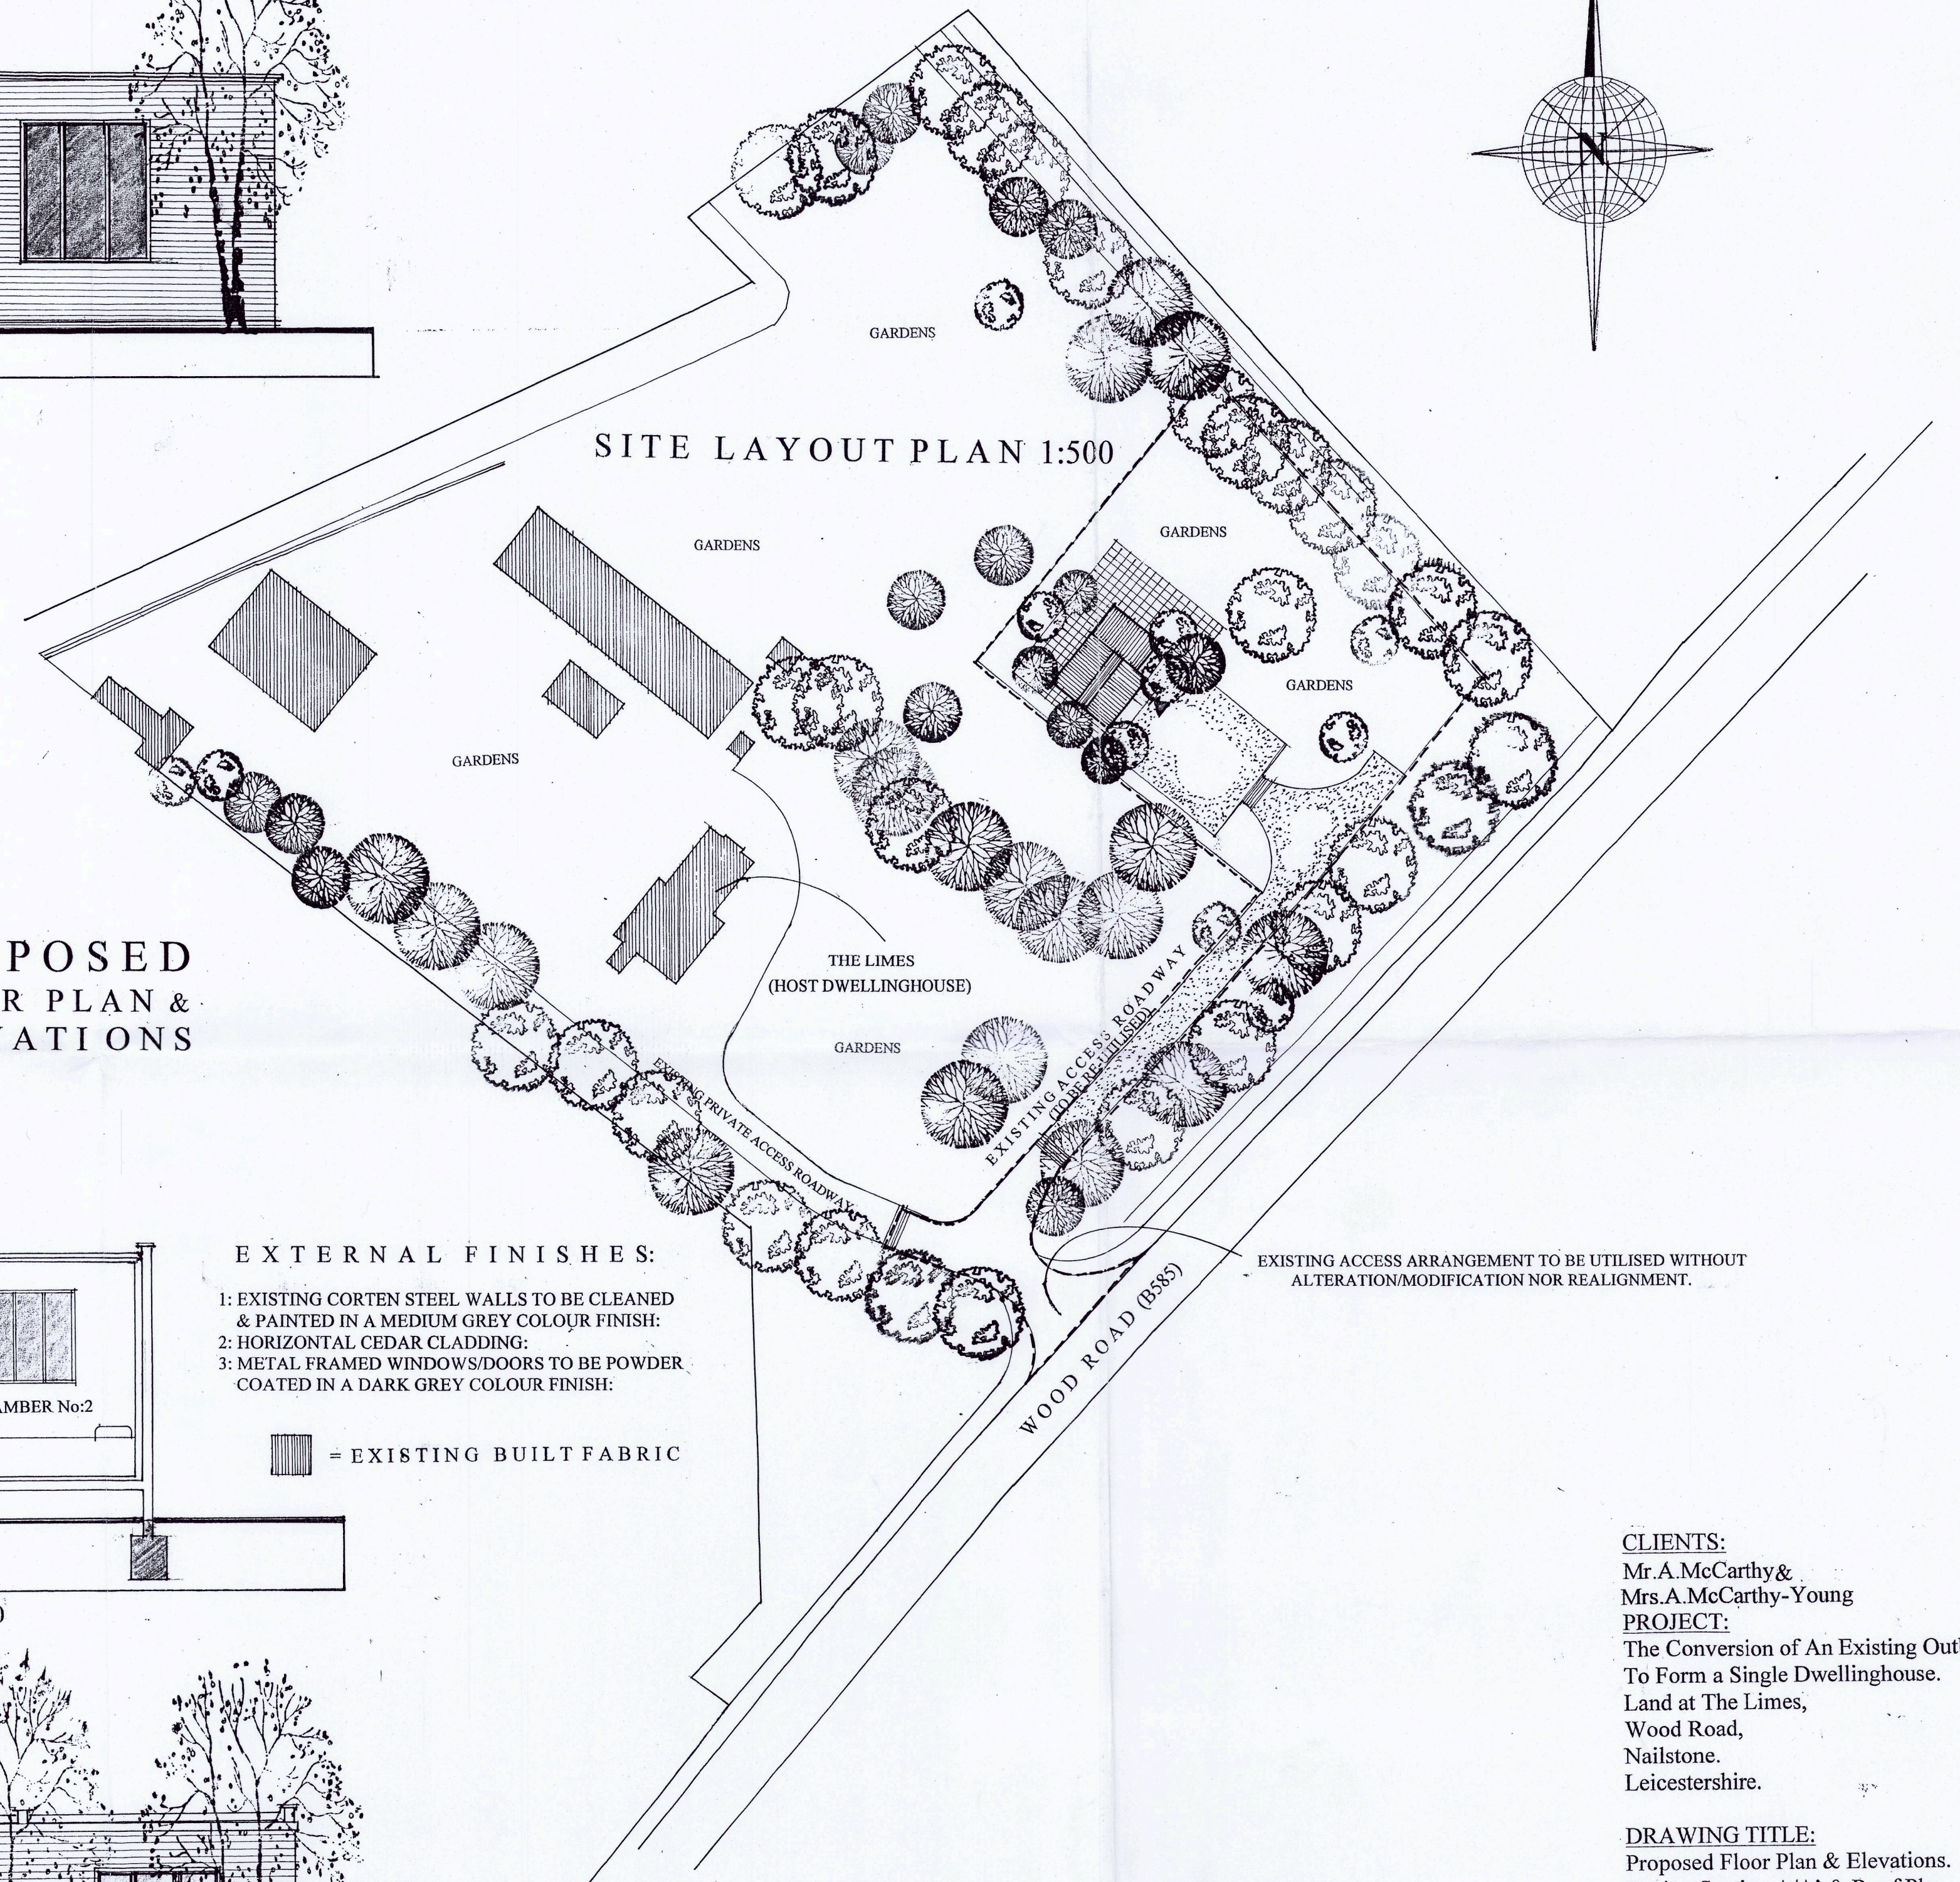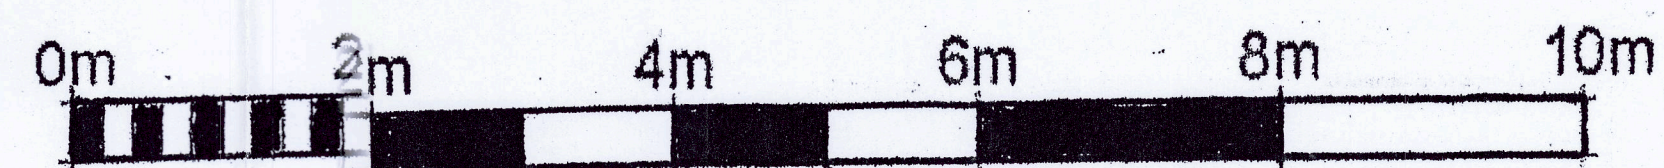

CLIENTS:

Mr. A. McCarthy &
Mrs. A. McCarthy-Young

PROJECT:

The Conversion of An Existing Outbuilding
To Form a Single Dwellinghouse.
Land at The Limes,
Wood Road,
Nailstone,
Leicestershire.

DRAWING TITLE:

Proposed Floor Plan & Elevations.
Design Section A/A' & Roof Plan.
Site Layout Plan.

SCALE: 1:50/1:200/1:500

DATE: March 2024.

DRWG.No: HMD/PD/0546/01

© Copyright HMD/2024

HOUSEMARTIN
DESIGNS



© Copyright HMD.
(The Copyright, Designs & Patents Act 1988 - as amended)