


A3

0 5 10 20
Scale 1:500 at A3

Copyright of this drawing is vested in the Architect and it must not be copied or reproduced without consent. Figured dimensions only are to be taken from this drawing. All contractors must visit the site and be responsible for taking and checking all dimensions relative to their work. Weedon Architects to be advised of any variation between drawings and site conditions.




Site Plan 1:500@A3

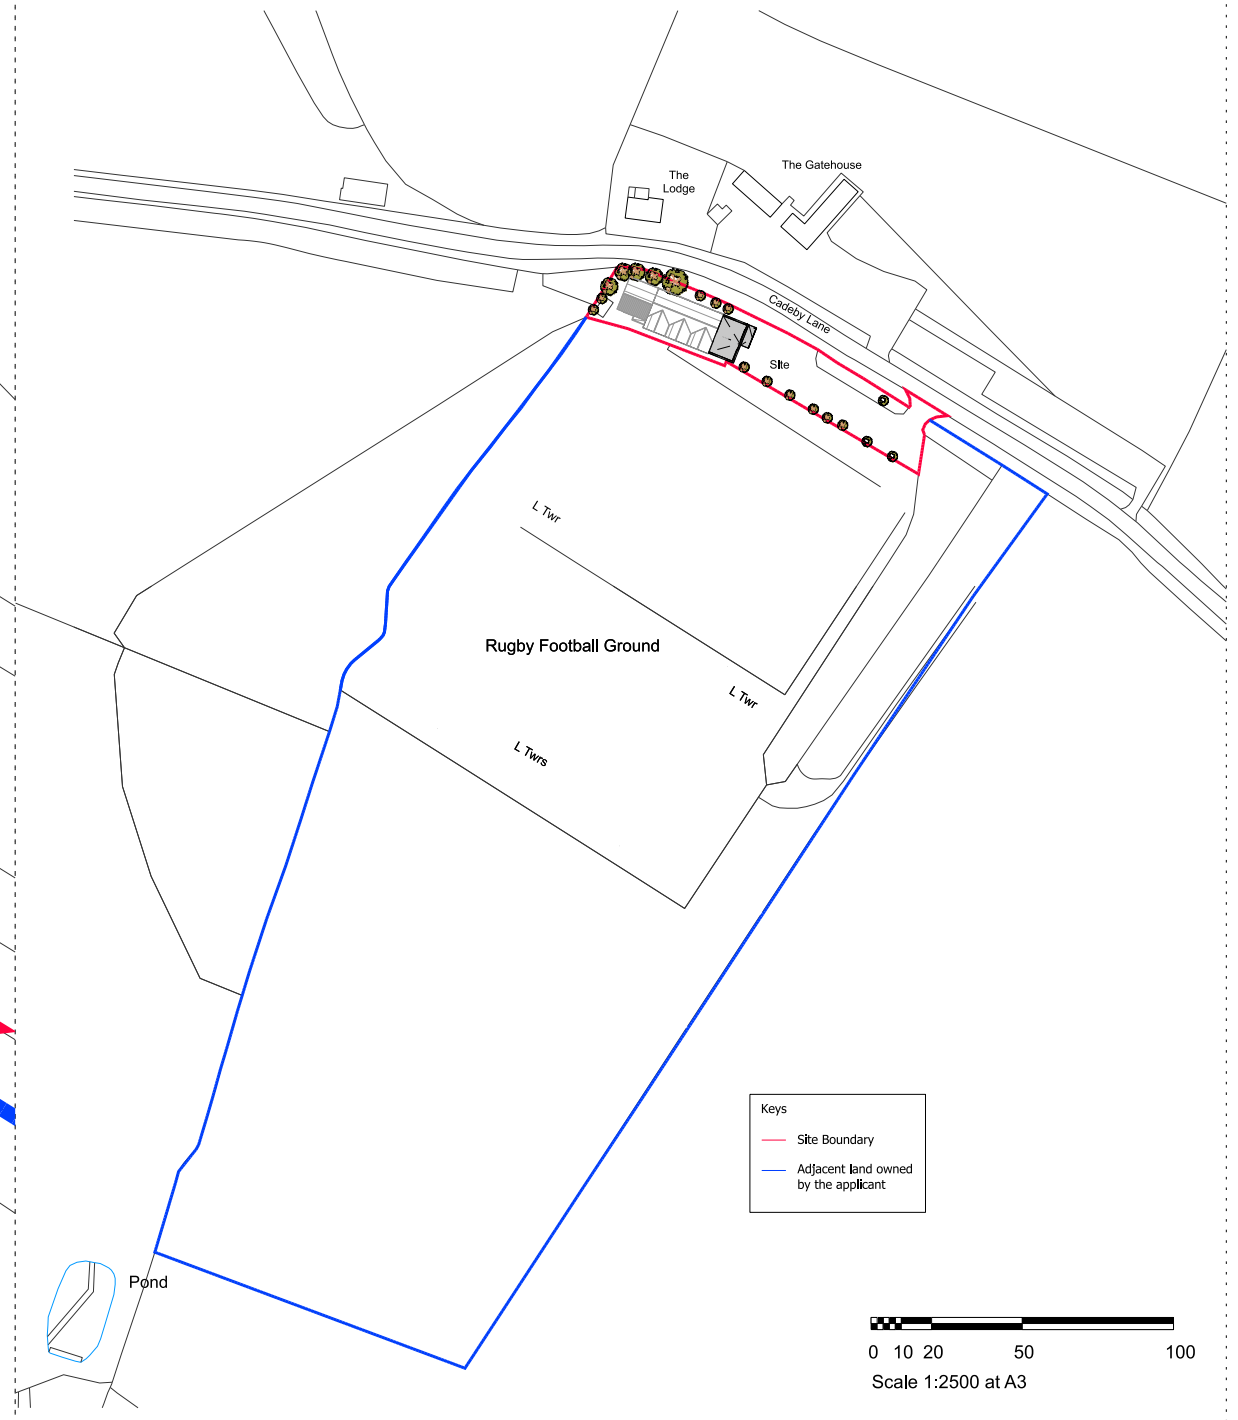

Location Plan 1:2500@A3

Rev	Drawn	Date	Comment
P01	AR	21.03.24	Issued for Planning

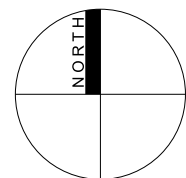

WEEDON
architects

Harry's Yard
176-178 Newhall St
Birmingham B3 1SJ
T: 0121 454 4171
F: 0121 455 9152
www.weedonarchitects.co.uk

**MARKET BOSWORTH R.F.C PAVILION
PROPOSED LOCATION PLAN
& SITE PLAN**

Drawn ML Date MAY 2022 P L A N N I N G
Checked PC Scale 1:500 @ A3 16198 A0750-P01