




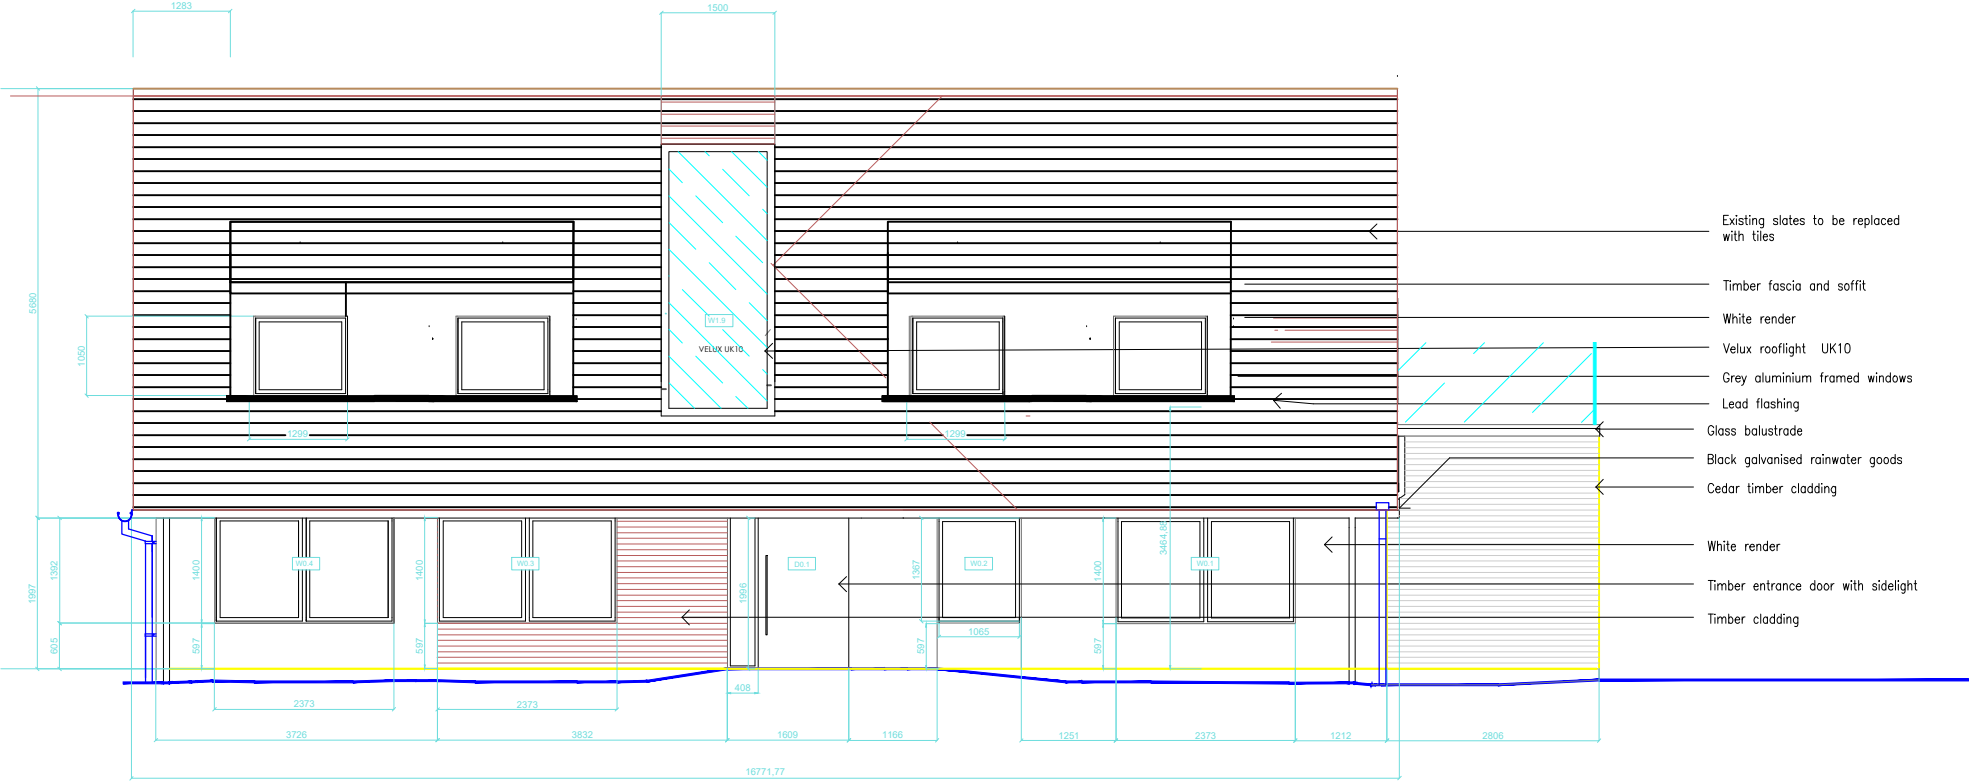

FRONT ELEVATION

 

PROPOSED FRONT ELEVATION

 

Amendment to Drawing:-
5973-0208-P03 Front elevation

Showing amendment to Dormer Style
8 March 2023

Clare Crabtree
ClaranDesign Ltd

File name: 5973_0208_P03_amended
version - 8 Mar 23
Scale 1:100