



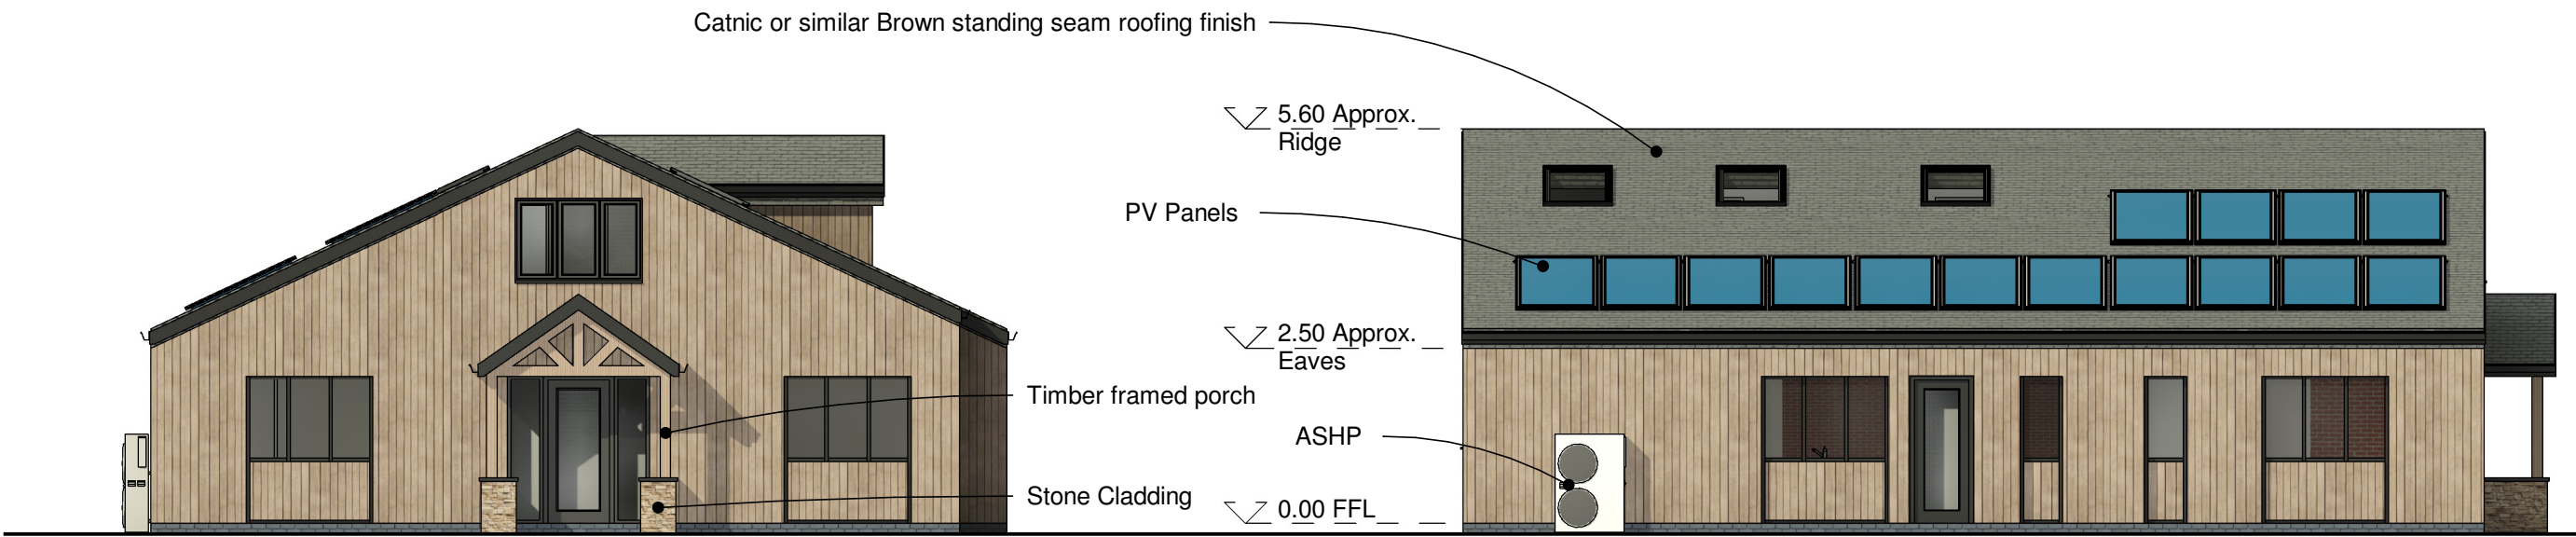


Elevation to Barns

Side Elevation

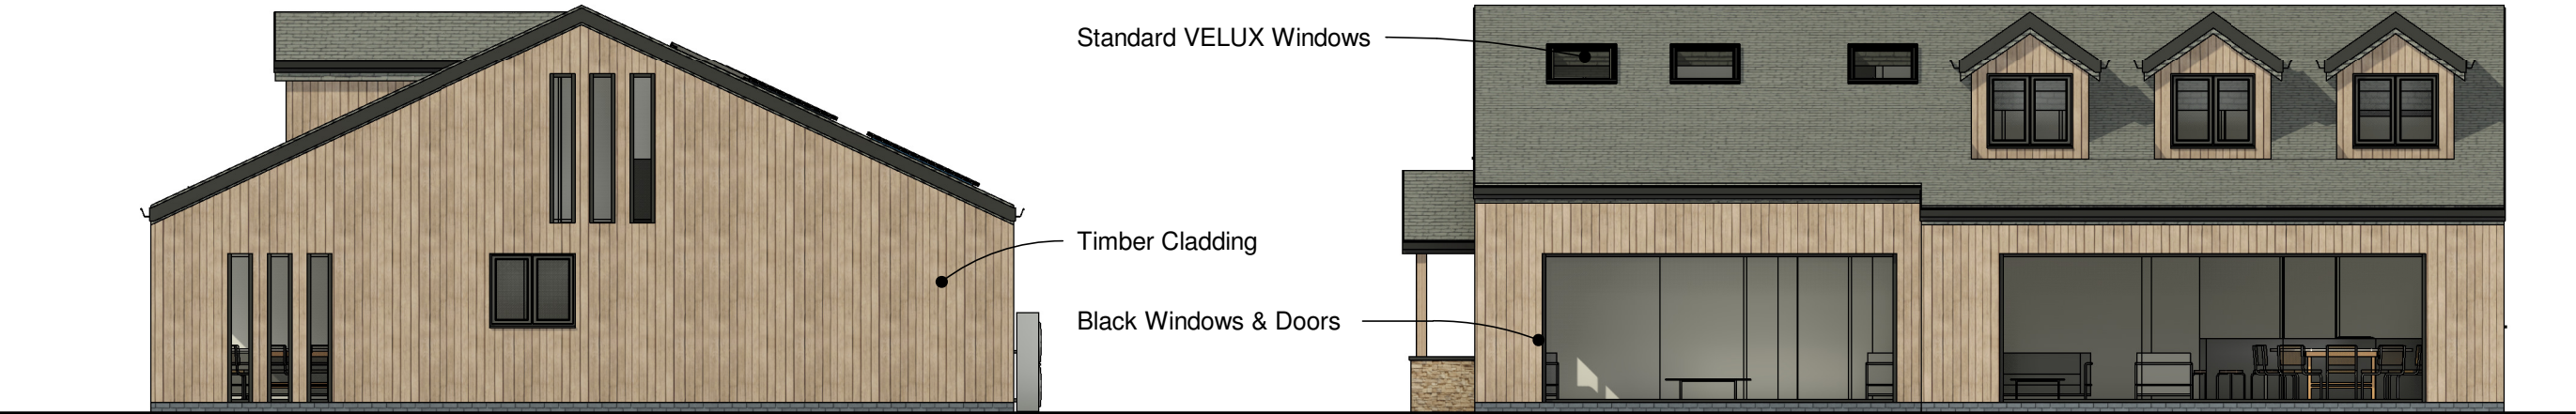


Rear Elevation


Elevation to Paddocks

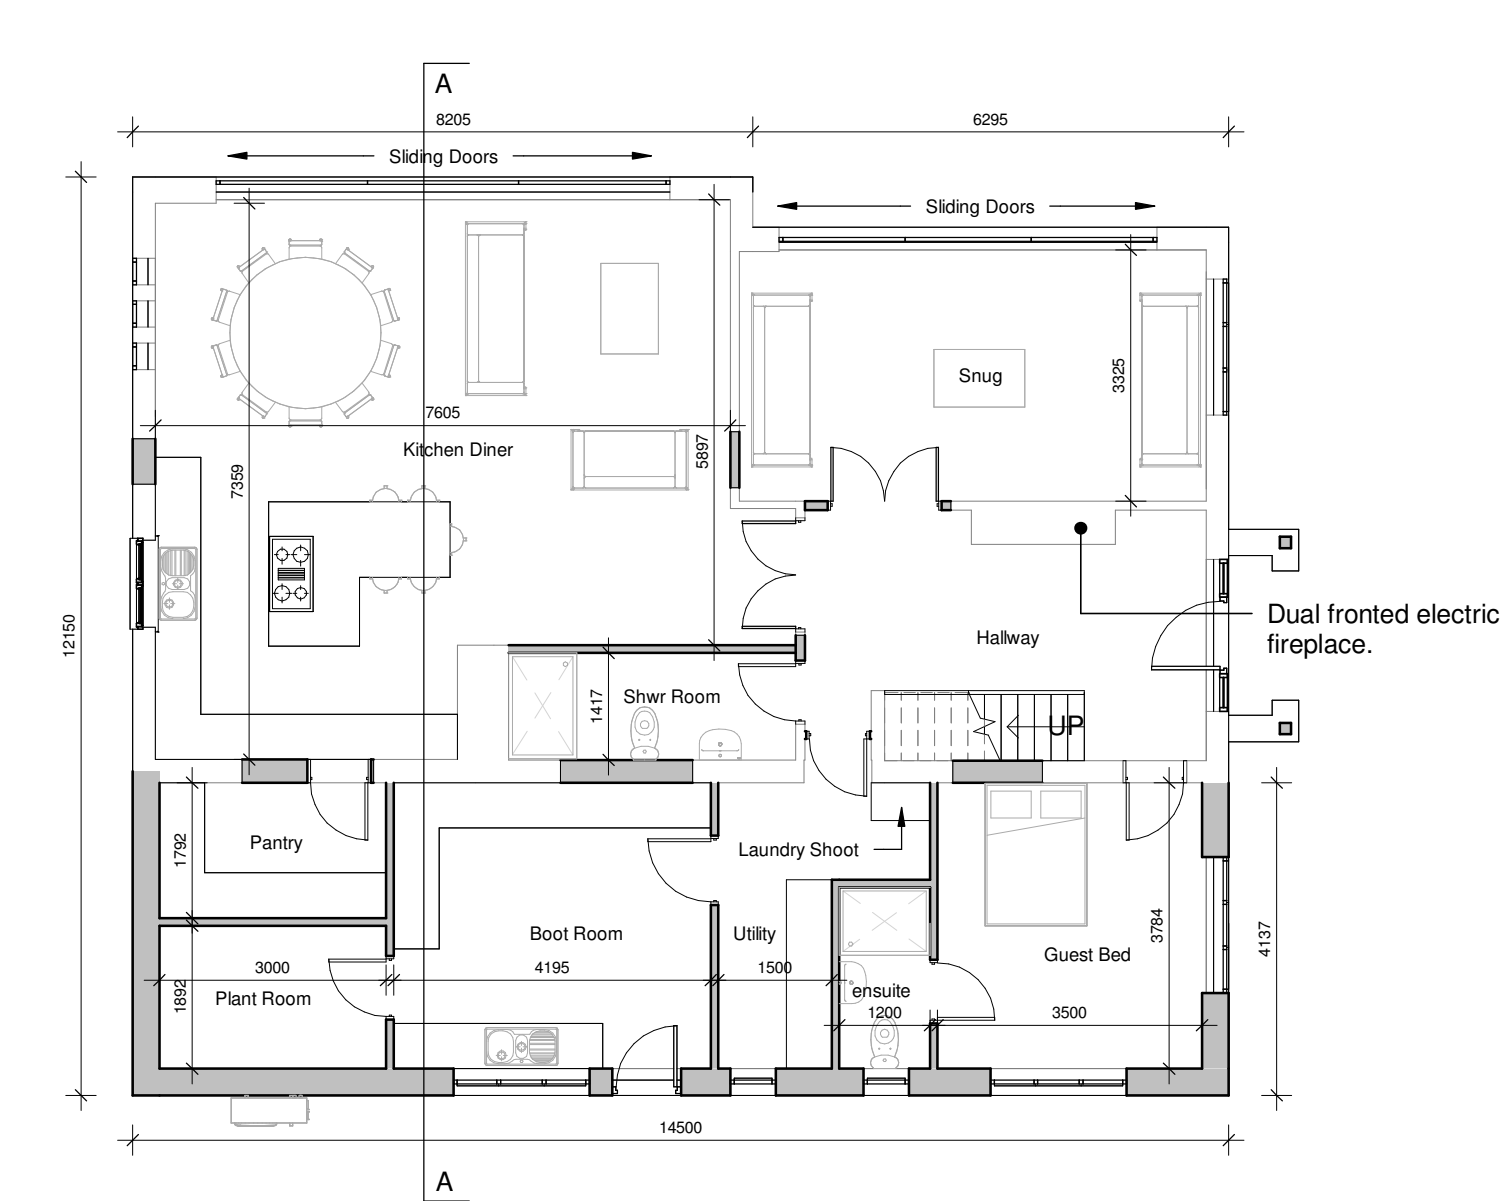


Ground Floor Plan

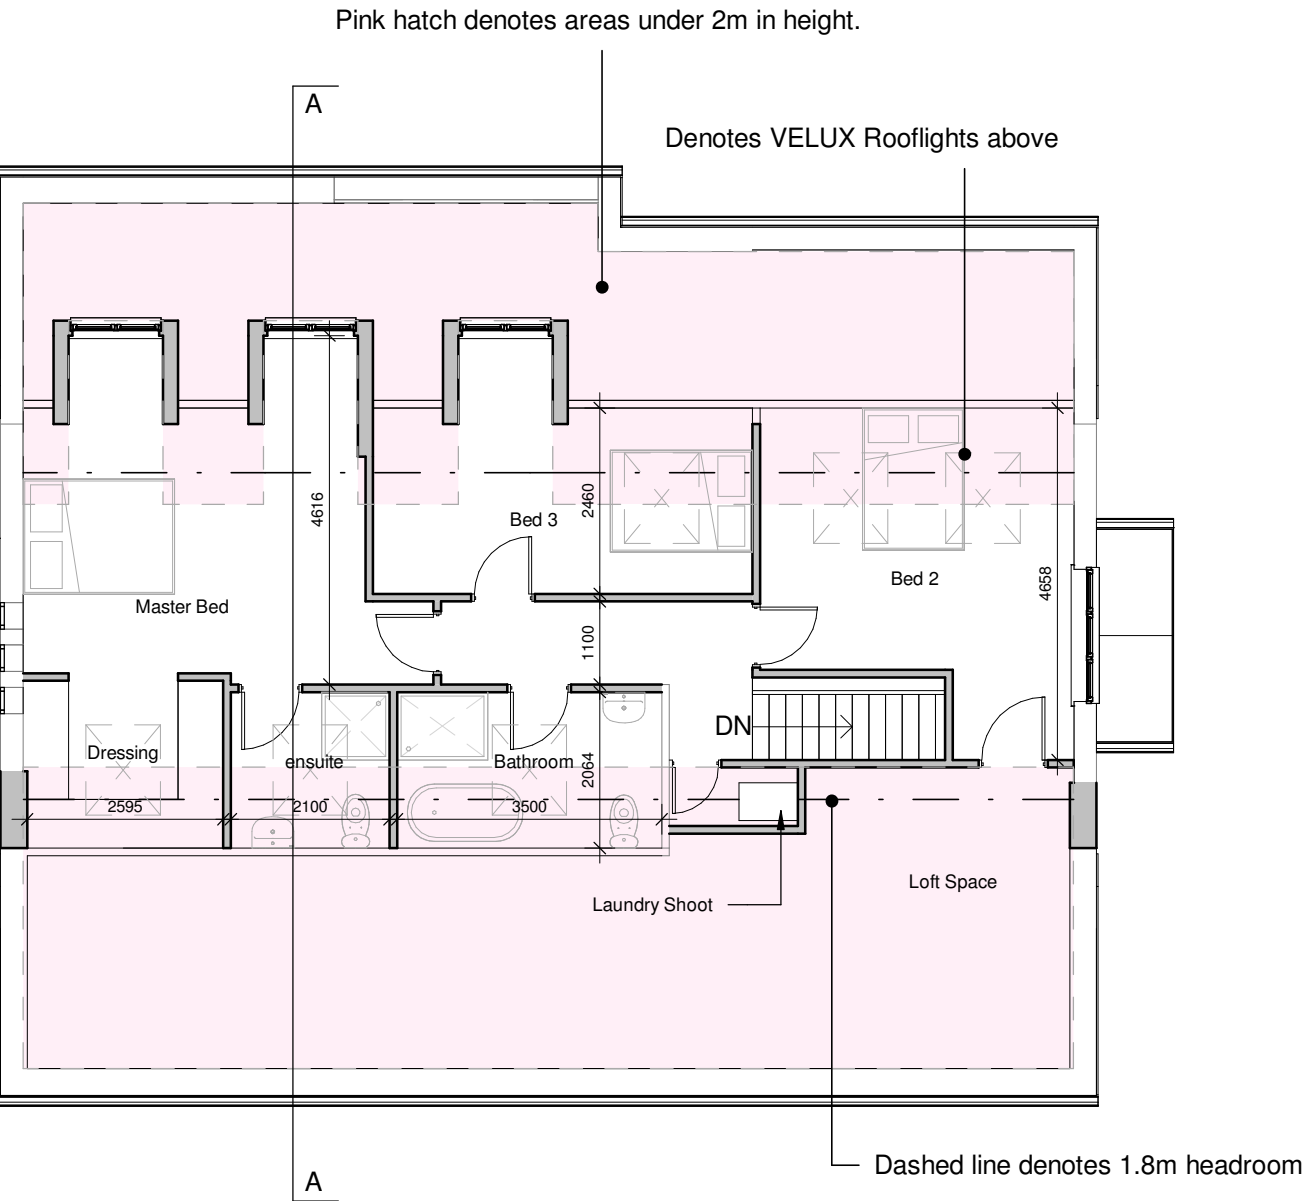

First Floor Plan

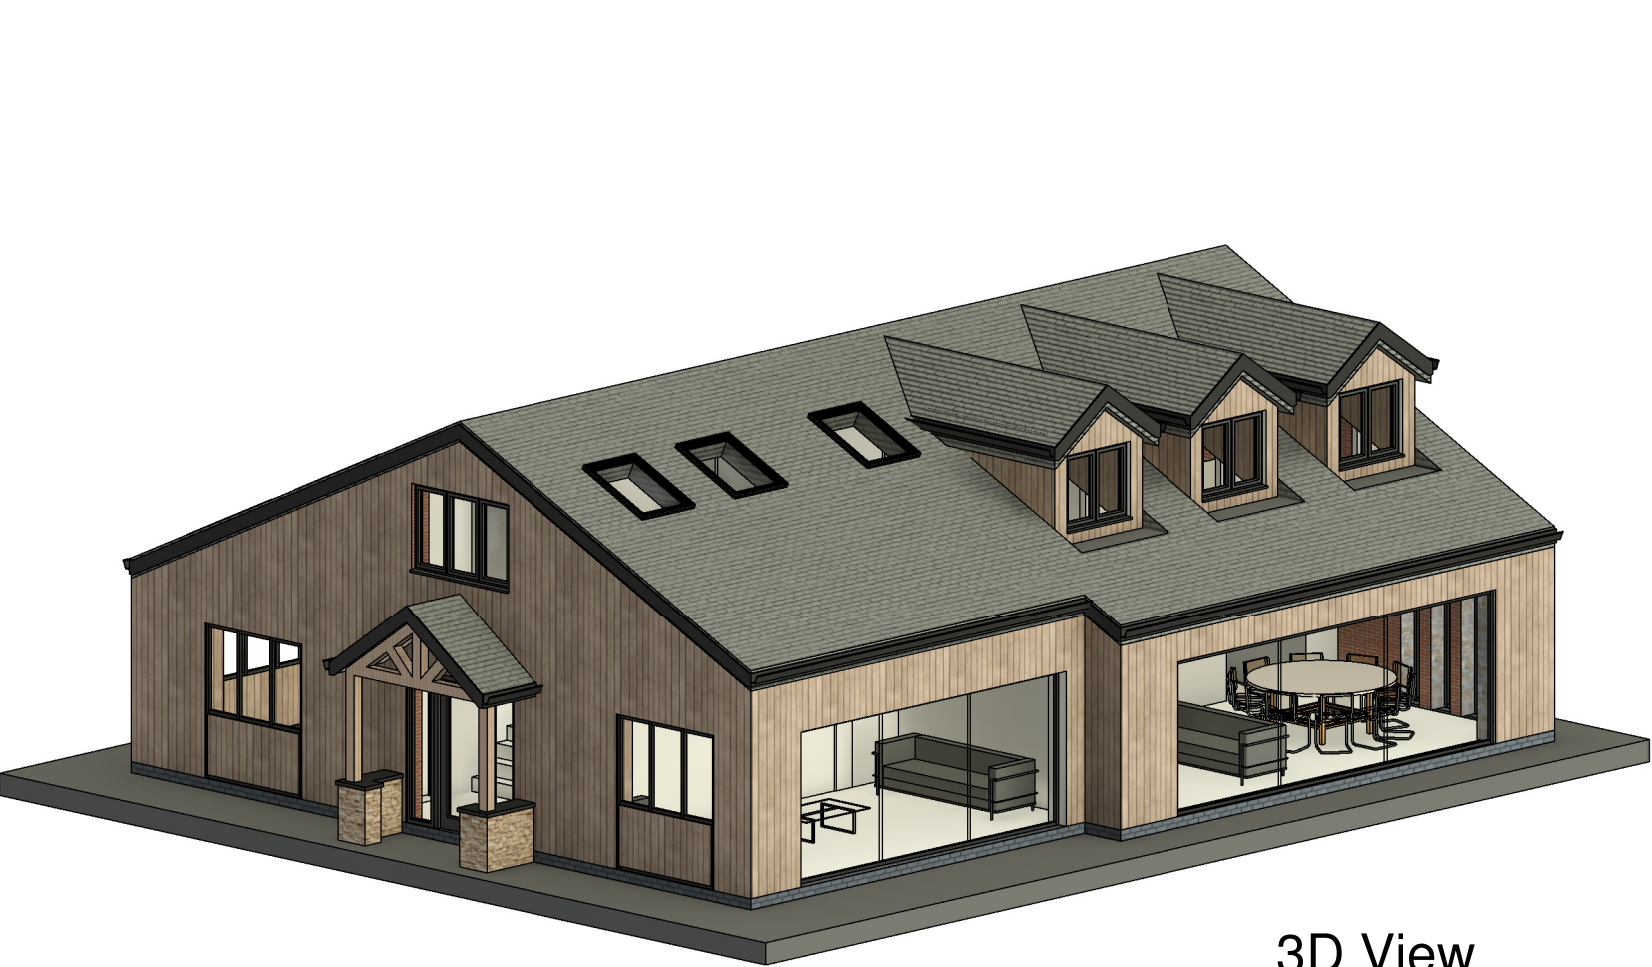

3D View

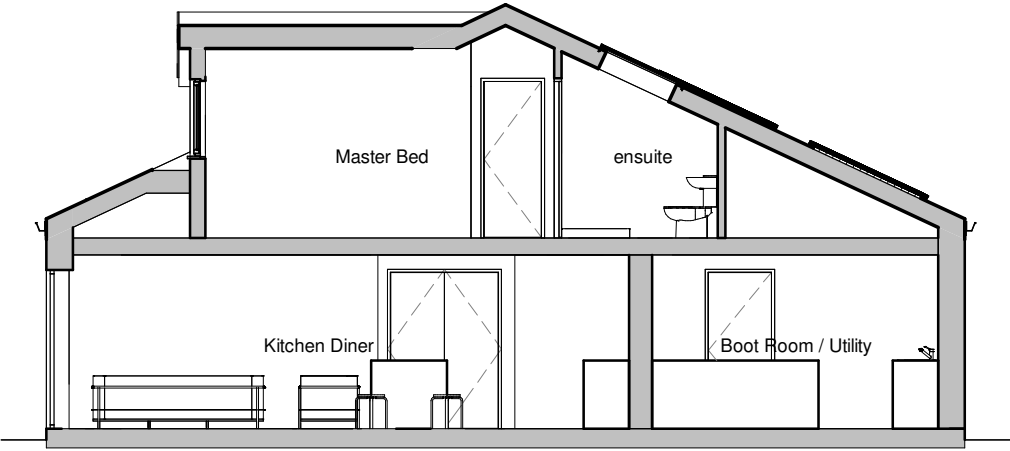

Section AA



Client Drummond		HAYWARD architects	
Project Title Extension & Alteration Deerleap Farm Stanton under Bardon		19 Station Road Hinckley Leicestershire LE10 1AW Tel: 01455 635 665 www.haywardarchitects.co.uk	
Drawing Title Scheme 4		Job No. 24/106	
Scale 1:100	Date July 2025	Sheet A2	Drawing No. 09 C
Author MO	Checked by LW	Status Planning	