



ALL DIMENSIONS TO BE CHECKED ON SITE PRIOR TO ORDERING OF MATERIALS.
ALL FIGURED DIMENSIONS ARE FOR DESIGN PURPOSES ONLY.

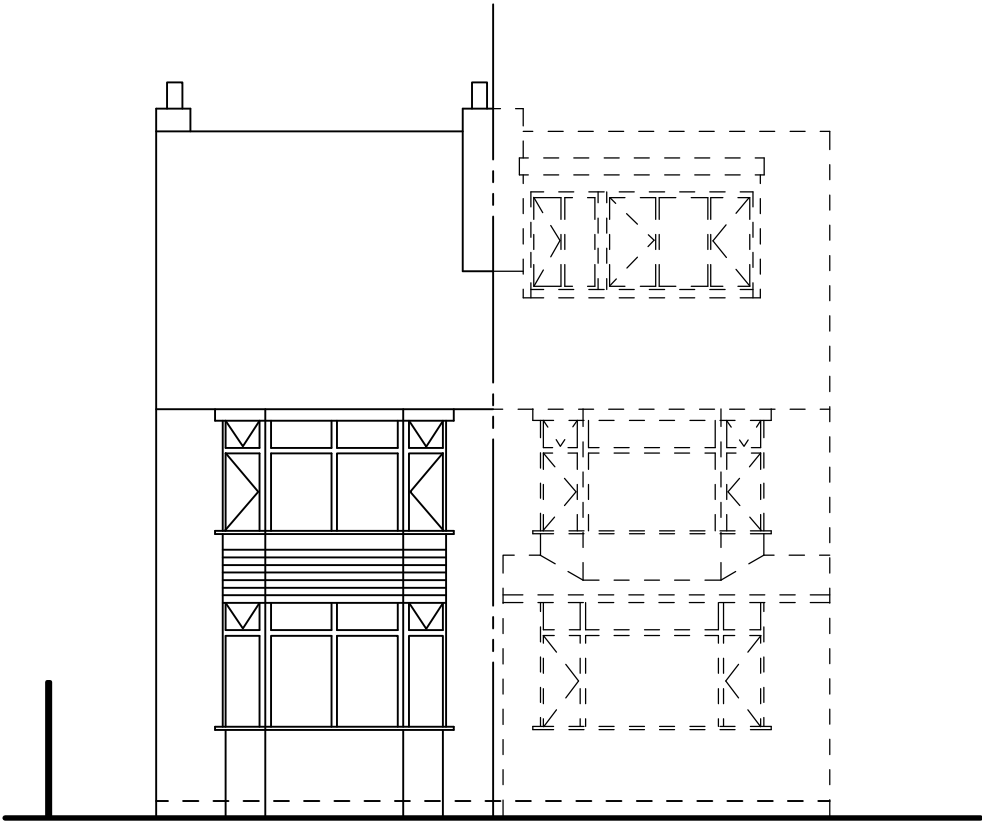


EXISTING FRONT ELEVATION

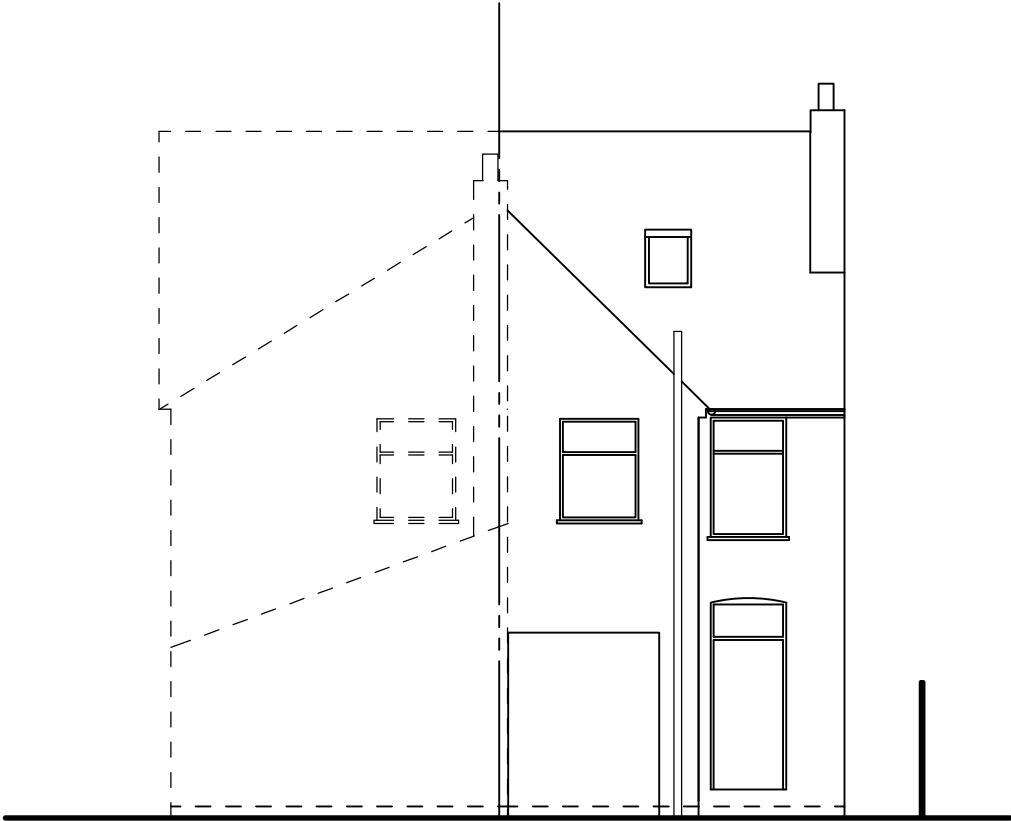

EXISTING REAR ELEVATION



EXISTING LEFT SIDE ELEVATION

 

REV.	DATE:	DESCRIPTION:
-	17/04/26	PRELIMINARY ISSUE

Project 112 Hollycroft
Hinckley
LE10 0HQ

For Mr & Mrs L Lawrance

Title Existing Elevations



42 Woodland Road
Hinckley
Leicestershire
LE10 1JG
Tel: 07979 802530

Drawn 	Date 10-03-2026
Checked 	
Scale 1:100 • A3	Drawing Number 26467/P02