



ALL DIMENSIONS TO BE CHECKED ON SITE PRIOR TO ORDERING OF MATERIALS.
ALL FIGURED DIMENSIONS ARE FOR DESIGN PURPOSES ONLY.

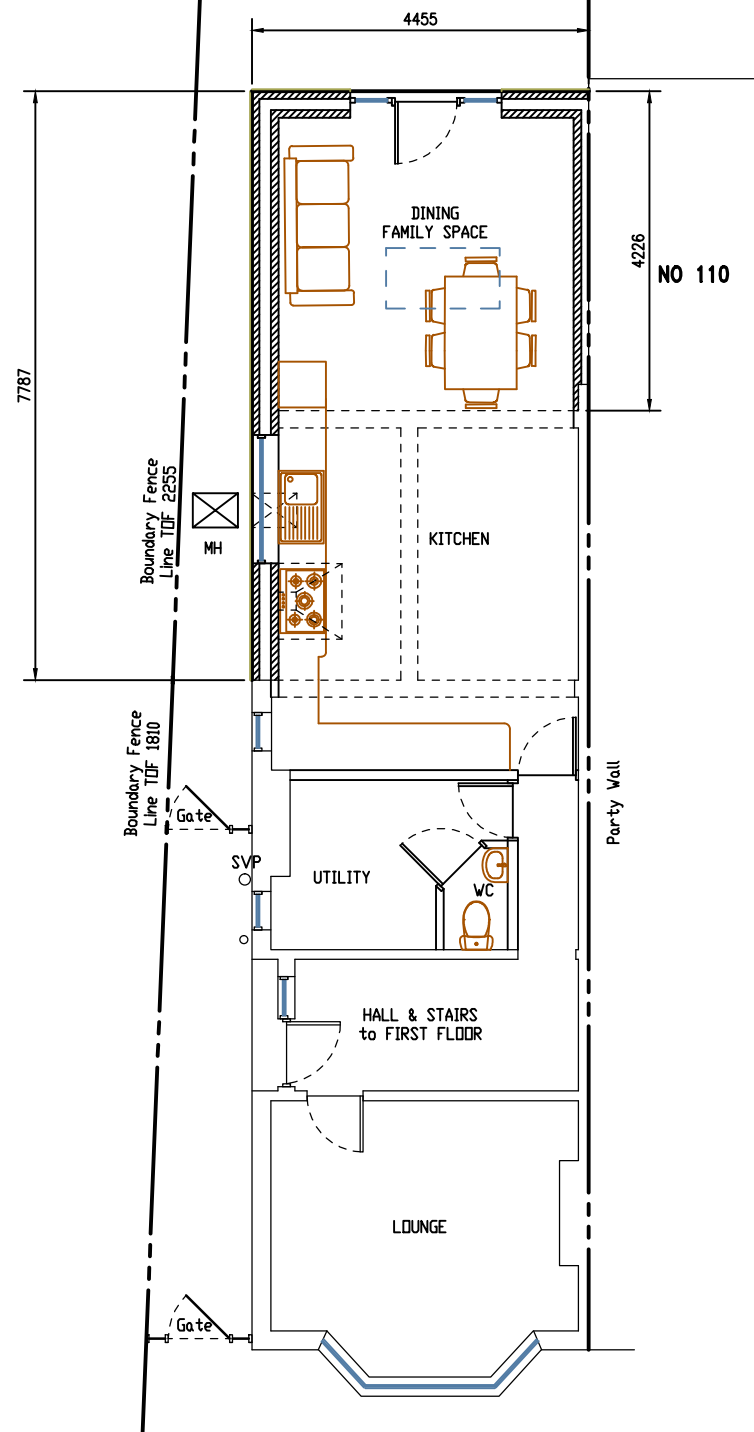

PROPOSED GROUND FLOOR PLAN

 

REV.	DATE:	DESCRIPTION:
-	17/04/26	PRELIMINARY ISSUE

Project 112 Hollycroft
Hinckley
LE10 0HQ

For Mr & Mrs L Lawrance

Title

Proposed Plans

FUTURE DESIGN CONSULTING LTD

42 Woodland Road
Hinckley
Leicestershire
LE10 1JG
Tel: 07979 802630

Drawn

Checked

Scale

1:100 • A3

Date

19-03-2026

Drawing Number

26467/P03