




ALL DIMENSIONS TO BE CHECKED ON SITE PRIOR TO ORDERING OF MATERIALS.
ALL FIGURED DIMENSIONS ARE FOR DESIGN PURPOSES ONLY.

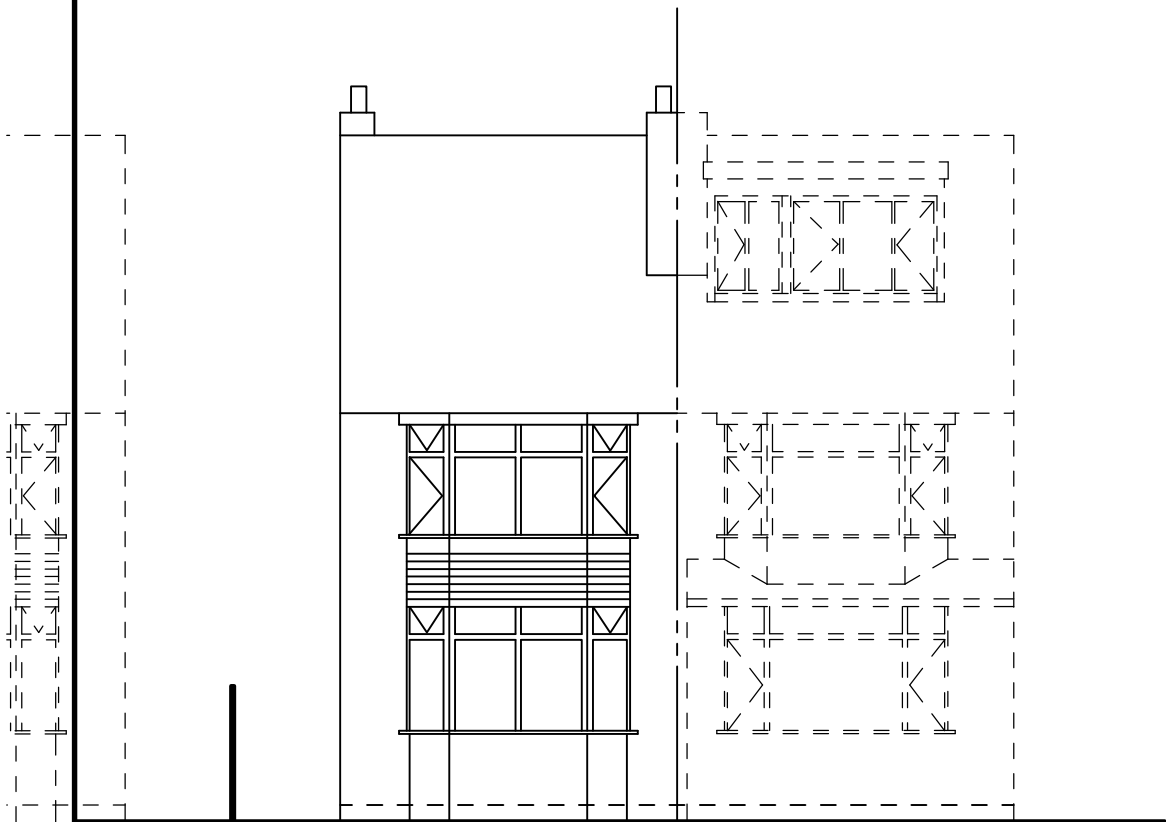


EXISTING FRONT ELEVATION

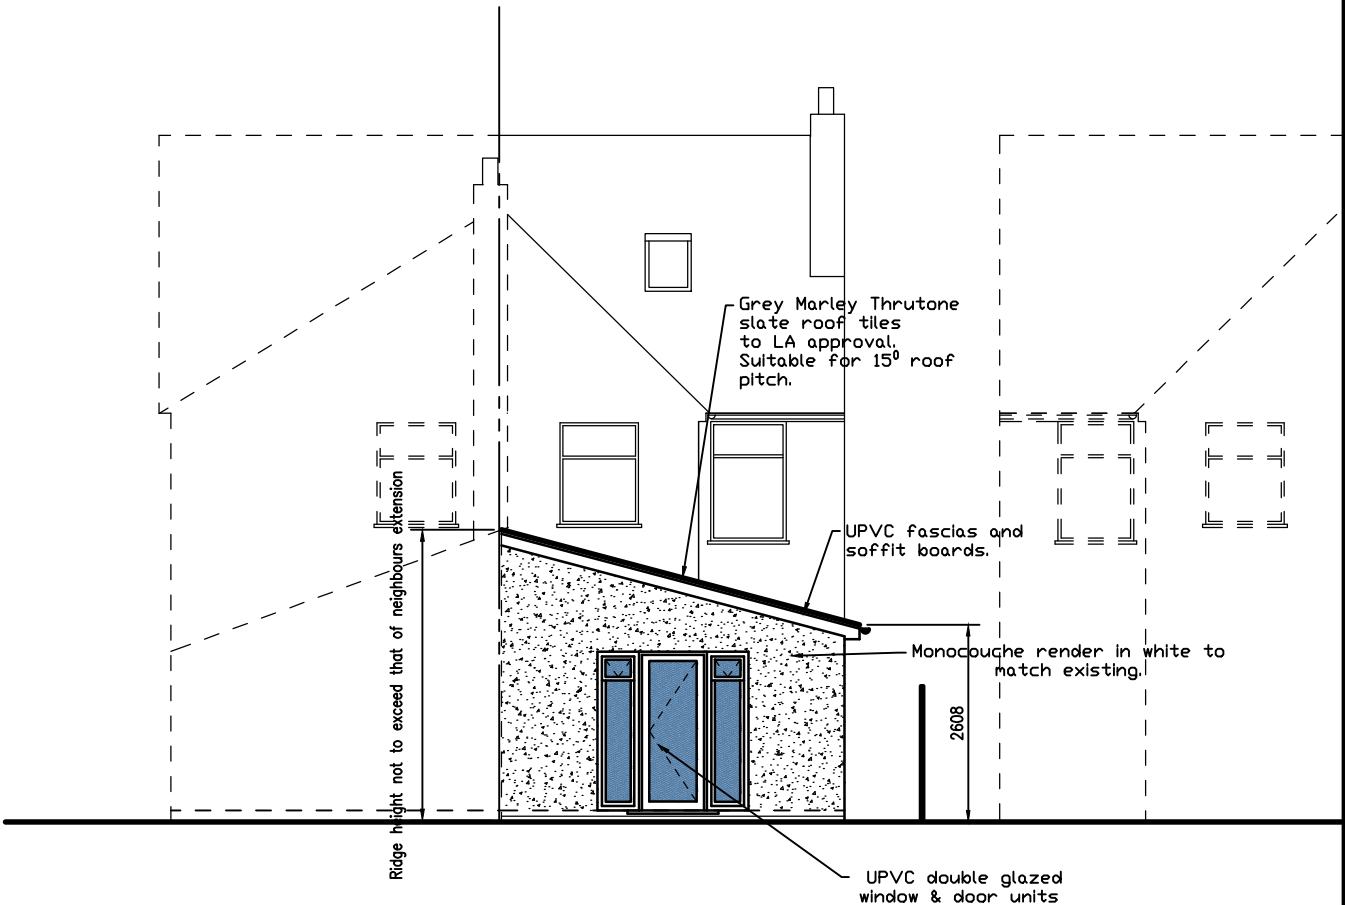

PROPOSED REAR ELEVATION

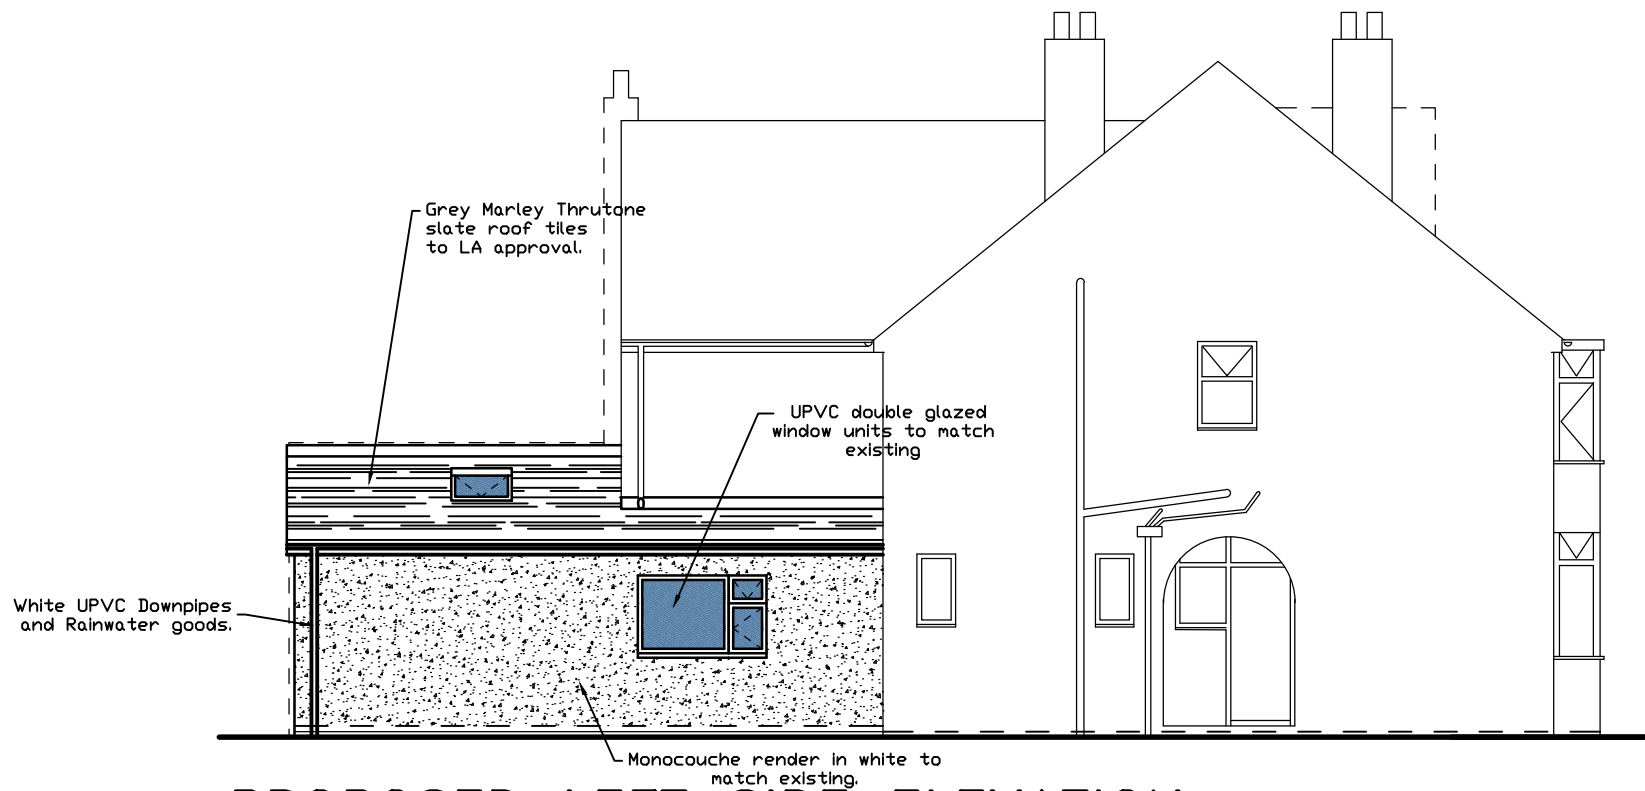

PROPOSED LEFT SIDE ELEVATION

 

REV.	DATE:	DESCRIPTION:
-	17/04/26	PRELIMINARY ISSUE

Project 112 Hollycroft
Hinckley
LE10 0HQ

For Mr & Mrs L Lawrance

Title Proposed Elevations

FUTURE DESIGN CONSULTING LTD

42 Woodland Road
Hinckley
Leicestershire
LE10 1JG
Tel: 07979 802530

Drawn 

Checked 

Scale 1:100 • A3

Date 12-04-2026

Drawing Number 26467/P04