



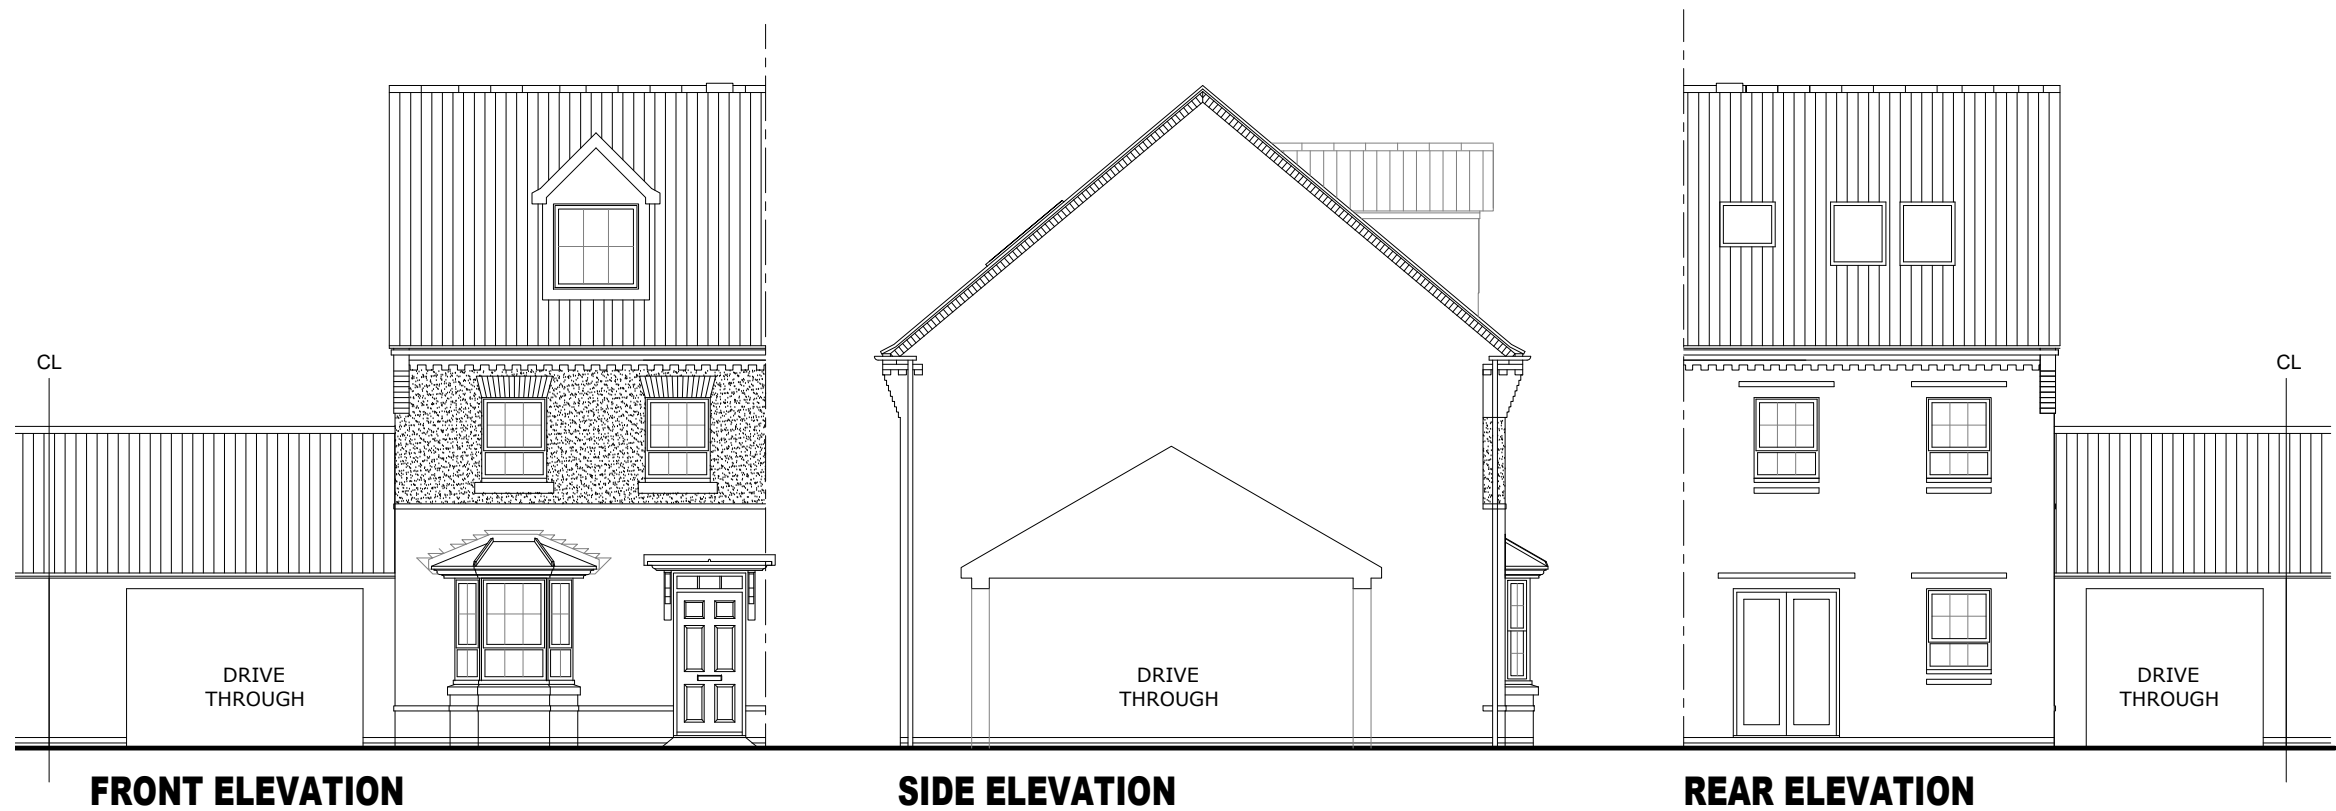


FRONT ELEVATION
PLOT D4, D5, D6, D7, D8, D9

SIDE ELEVATION


REAR ELEVATION

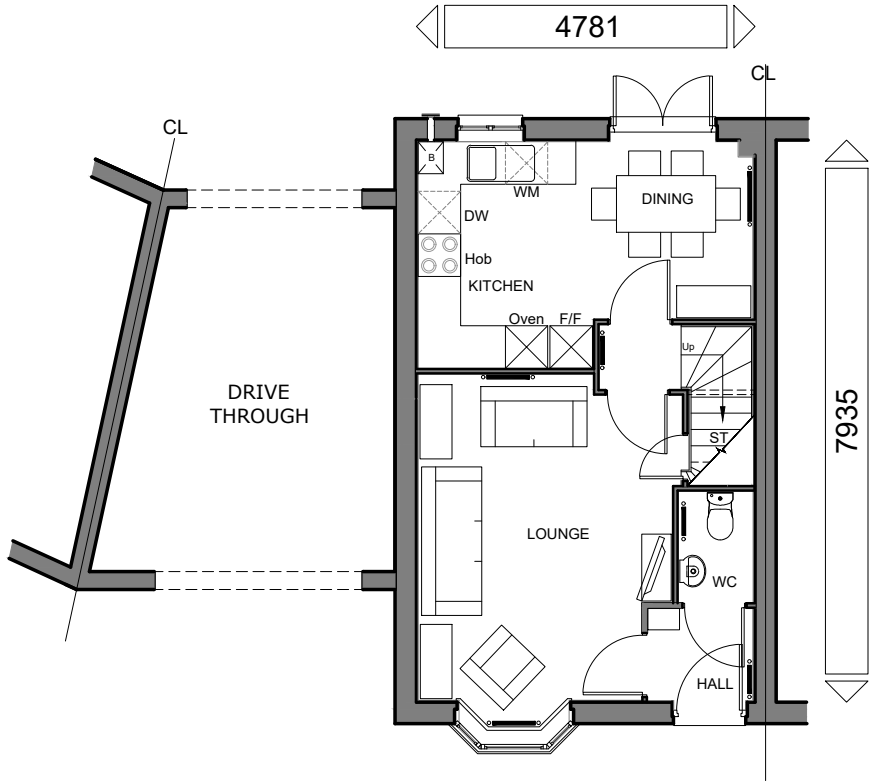

GROUND FLOOR PLAN
PLOT D4, D5, D6, D7, D8, D9

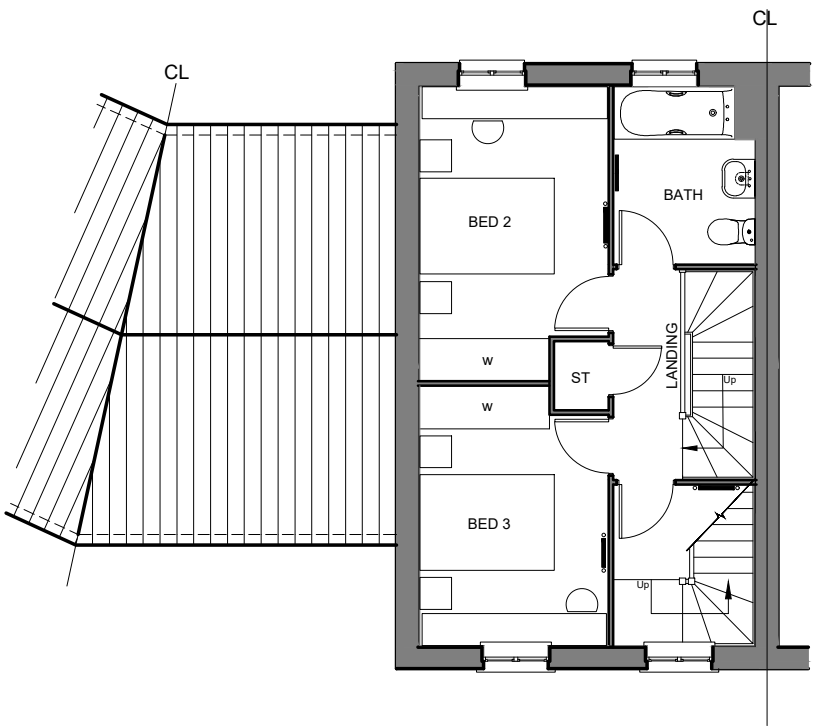

FIRST FLOOR PLAN

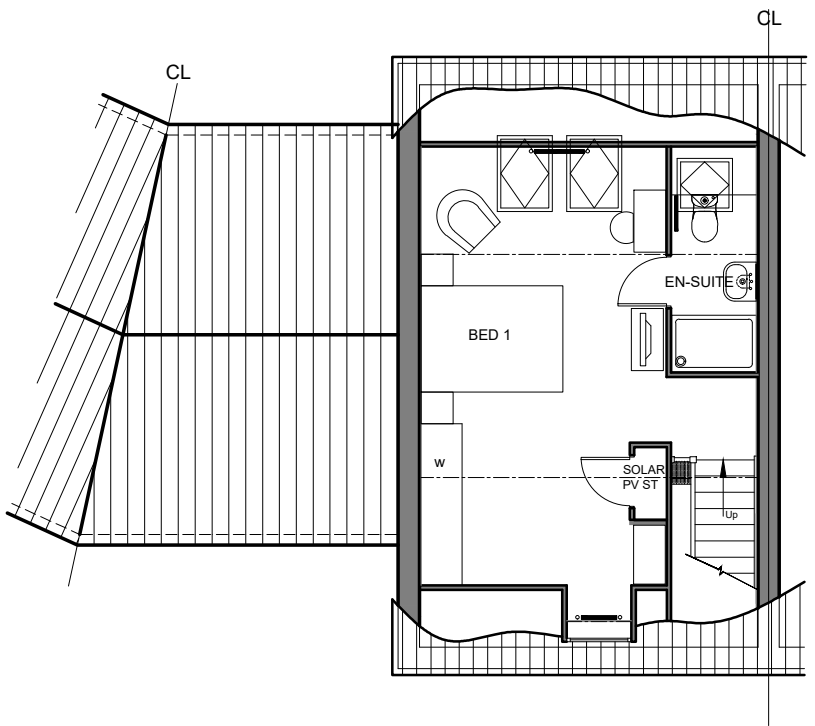

SECOND FLOOR PLAN

TOTAL FLOOR AREA : 1089 Sqft / 101.2m2

Sales Name: KENNETT (Render + Drive-through)
House Type Code: T310XEG7
Spec: A3 Drawing No: 14 Date: May 2023
Drawn: GDT Checked: GDT Scale: 1:100

WARNING TO HOUSE PURCHASERS
This drawing is a preliminary drawing and the contents of this drawing are subject to change without notice. The purchaser is advised to check the form, content and dimensions specified are included for general guidance only. Whilst we make every effort to ensure our drawings are up to date there may be from time to time be an unavoidable delay in updating these due to changes in regulations and/or re-planning. Purchasers are advised to check with the Sales Adviser whether any alterations have been made to this drawing. The contents of this drawing do not constitute a contract, part of any contract or warranty unless otherwise stated. The purchaser is advised to rely on the drawings for the purpose of entering into a contract to purchase any property.

Planning
B Refer to Data Sheet for full revision description
Mar 24