


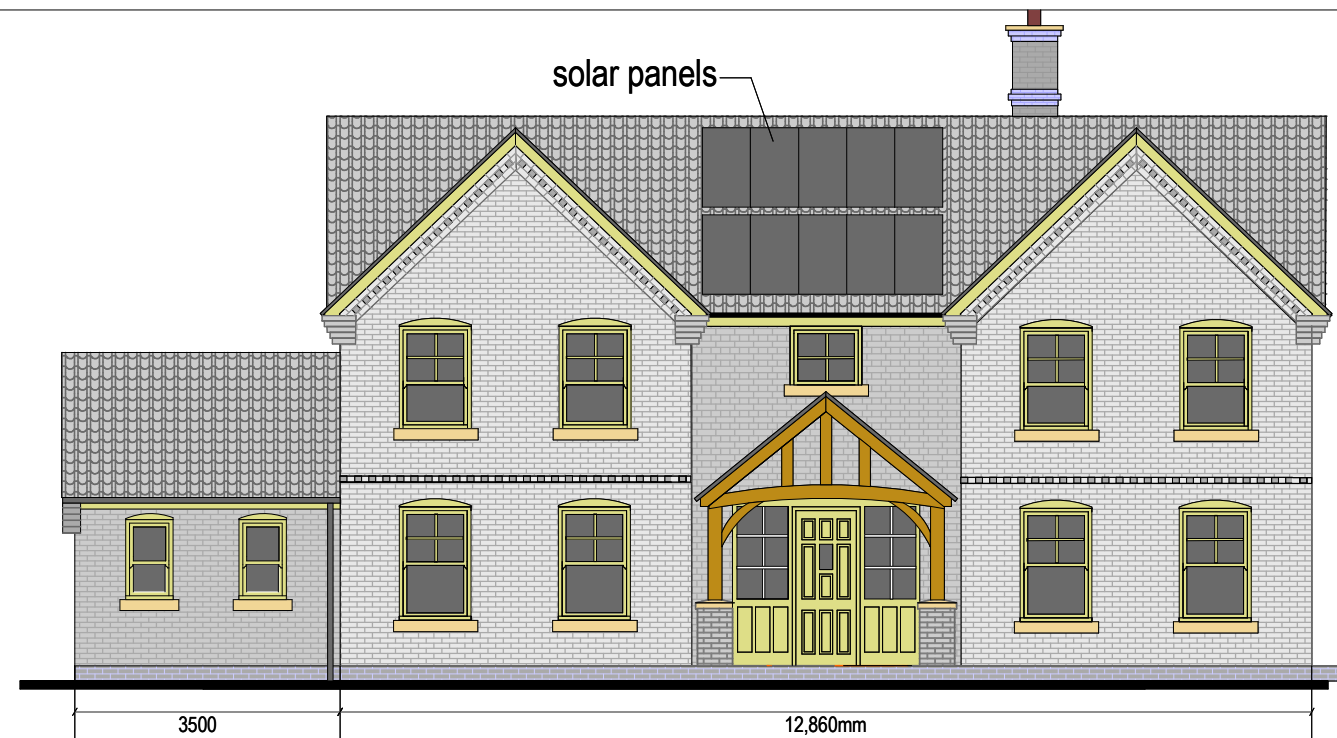

proposed west elevation




proposed south elevation



proposed east elevation



proposed north elevation

 

Calvitch
Design & Build Ltd
 Tel : 02476 739 739
www.calvitchdesign.com

Client Mr & Mrs C Green
 Address Cottage Farm, Kirkby Lane
 Newbold Verdon, LE9 9LN

Project Title
 Existing farmhouse
 demolished and new
 farmhouse built over
 existing footprint.

Drawing Name
 Proposed Elevations
 Drawing Status
 PLANNING

Date April 2026
 Drawing Scale 1:100 A3
 2601/05