



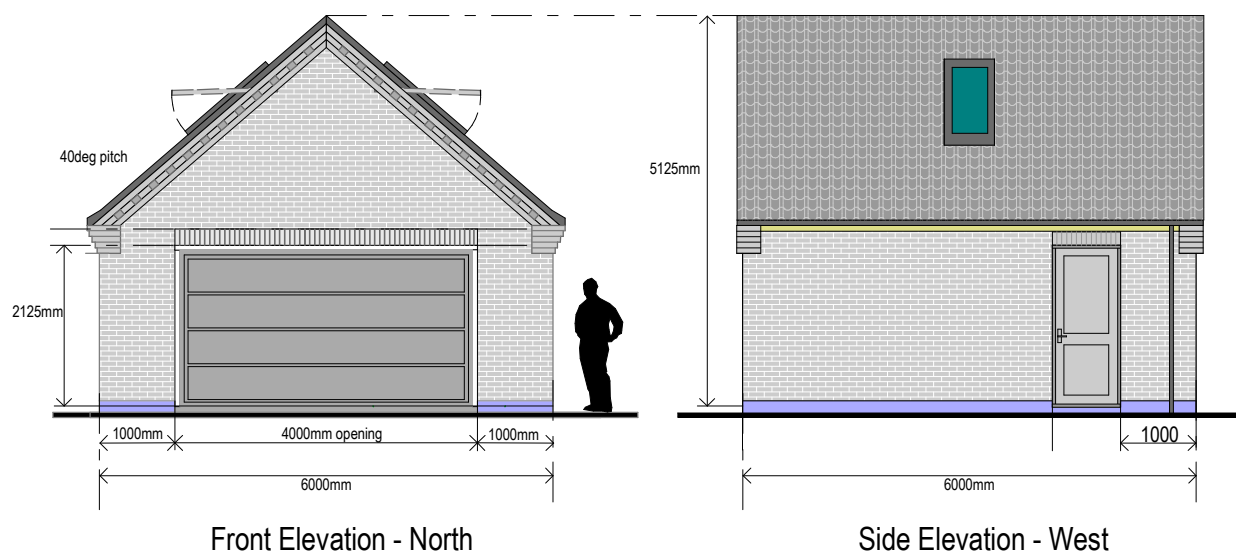


Front Elevation - North

Side Elevation - West

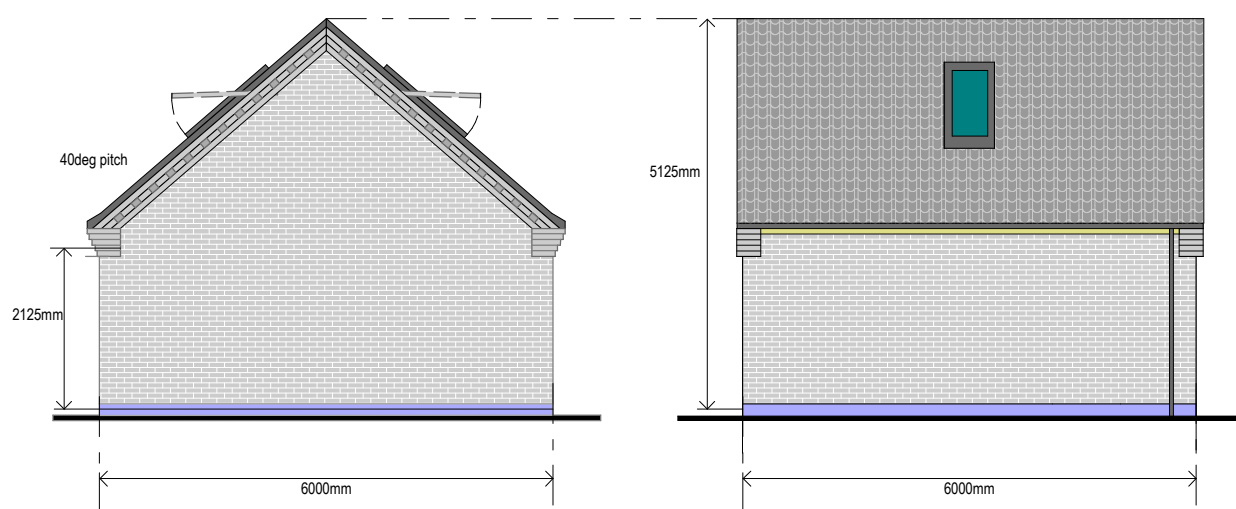

Rear Elevation - South


Side Elevation - East

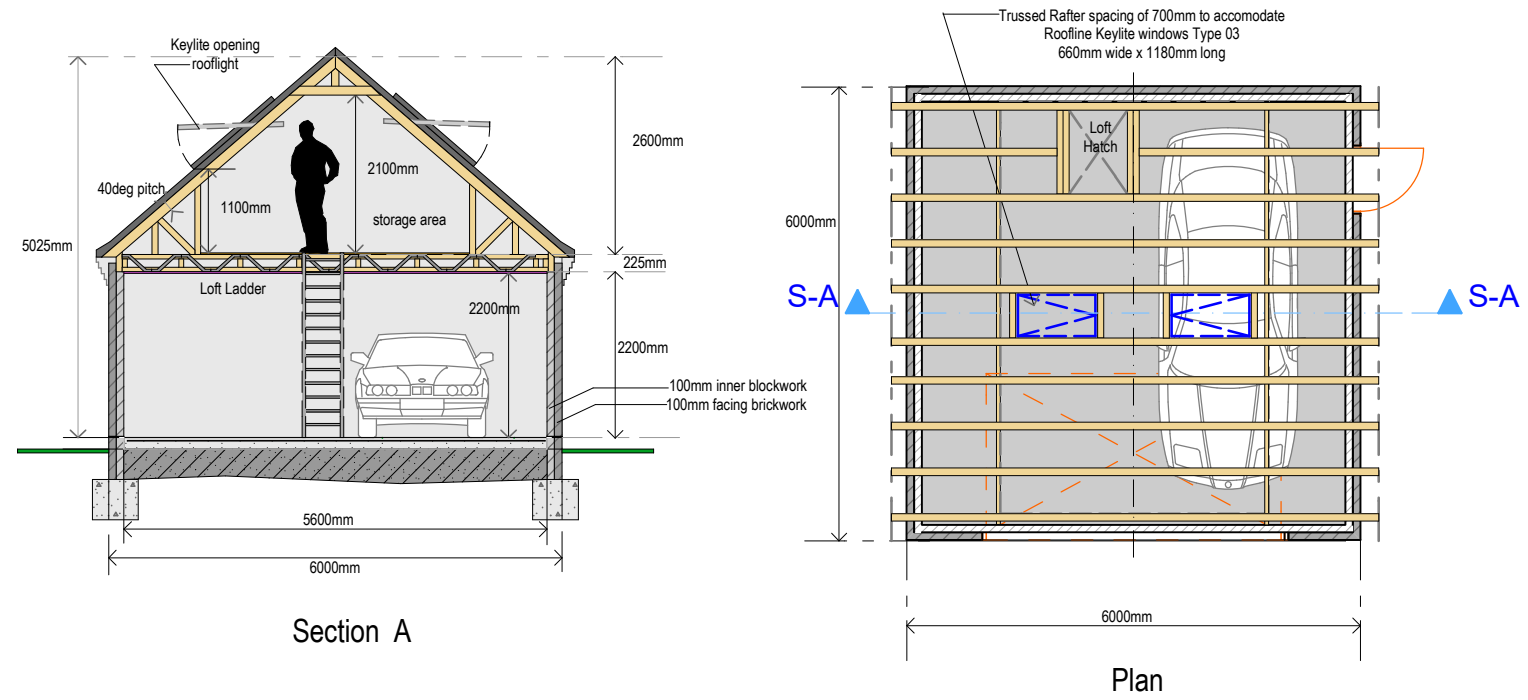

Section A

Plan

Note :- Brickwork and roof tiles to match new proposed Farmhouse

 

Calvitch Design & Build Ltd Tel : 02476 739 739 www.calvitchdesign.com	Client	Project Title	Drawing Name	Date
	Mr & Mrs C Green		Double Garage Details	April 2026
	Address		Drawing Status	Drawing Scale
	Cottage Farm, Kirkby Lane	Existing farmhouse demolished and new farmhouse built over existing footprint.	PLANNING	1:100
	Newbold Verdon, LE9 9LN			A3
				2601/07