


EXISTING FRONT ELEVATION
Scale 1:100

EXISTING SIDE ELEVATION


EXISTING REAR ELEVATION

EXISTING SIDE ELEVATION

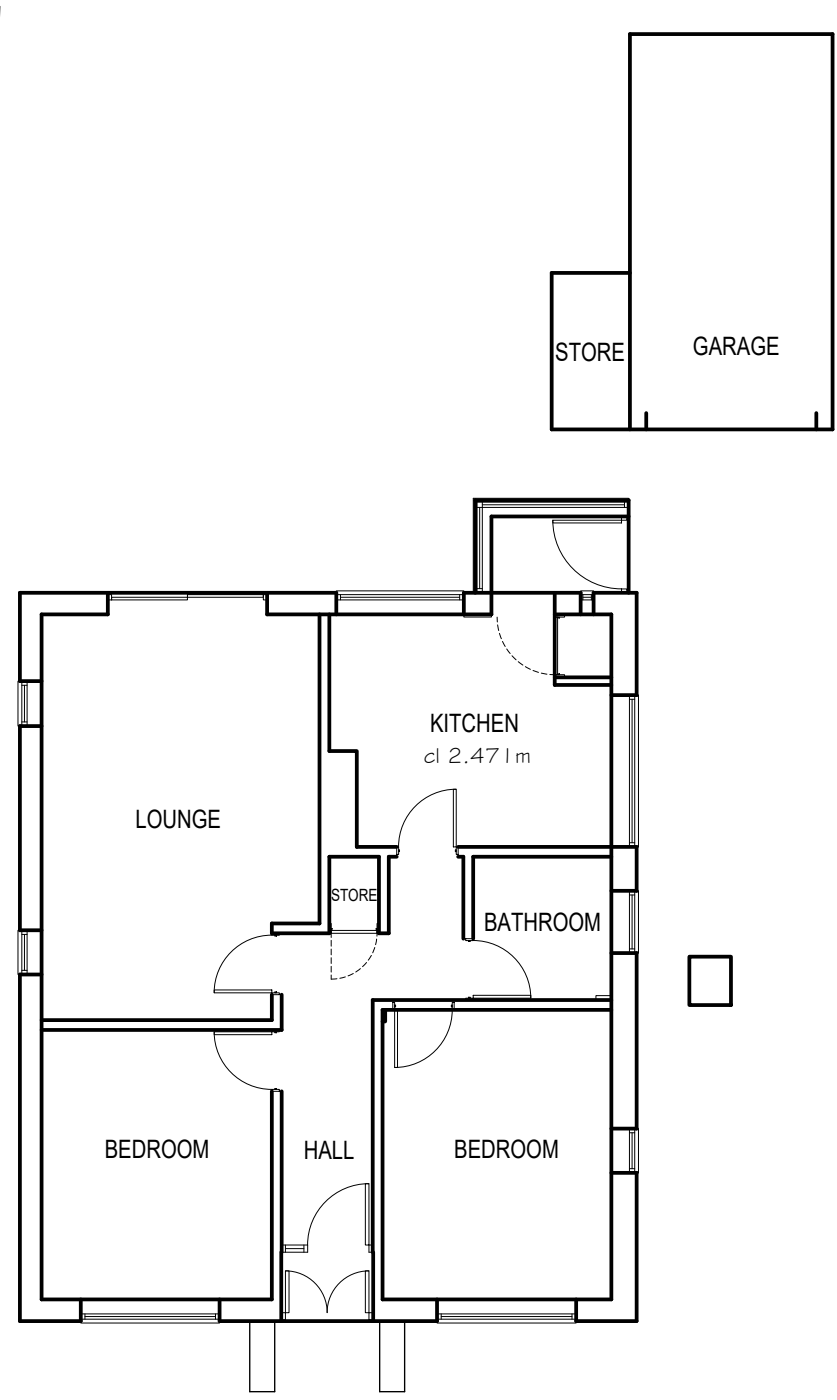


EXISTING GROUND FLOOR PLAN
Scale 1:100


- Materials
1. Johnstones Latitude silicone render - Connie colour
 2. Wienerberger Marziale Brick
 3. Marley Ashmore smooth grey roof tiles
 4. Black flush casement windows
 5. Black Bifold doors
 6. Stone cills

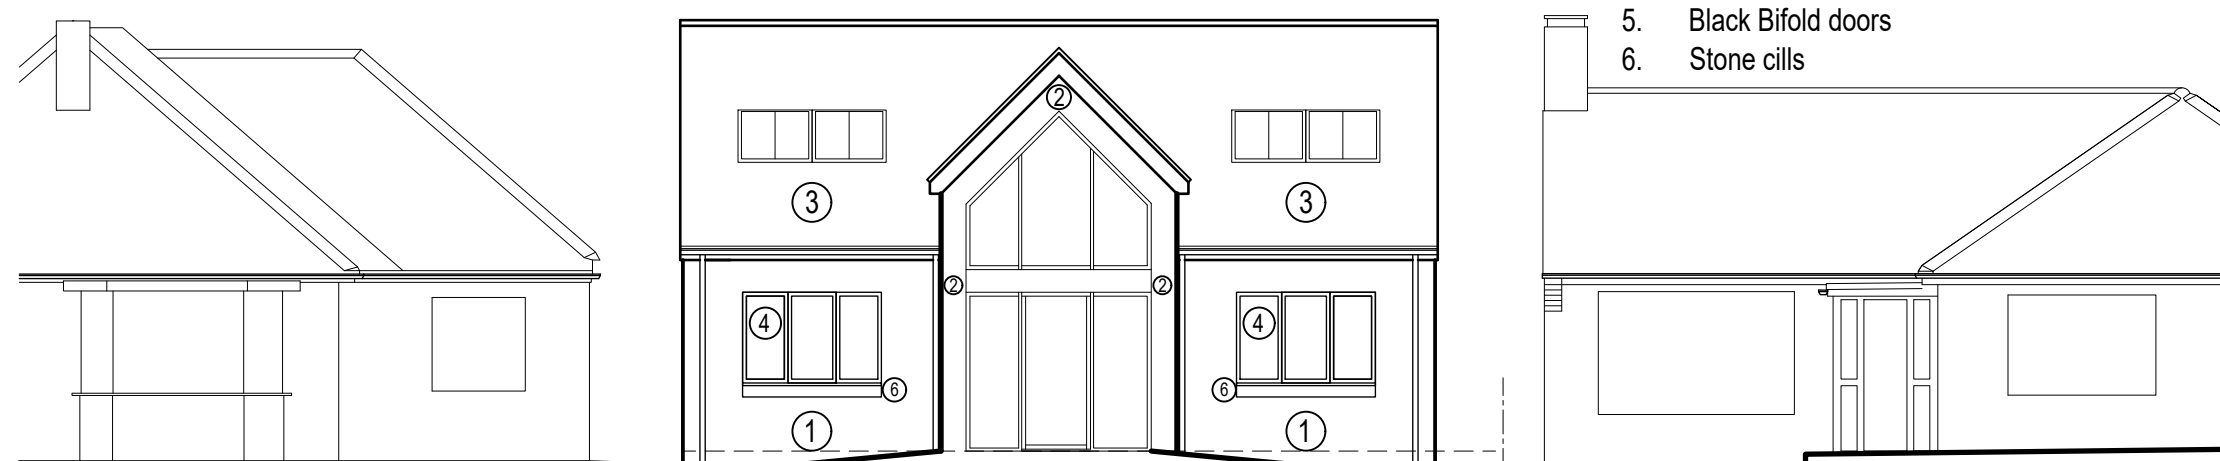


PROPOSED FRONT ELEVATION
Scale 1:100

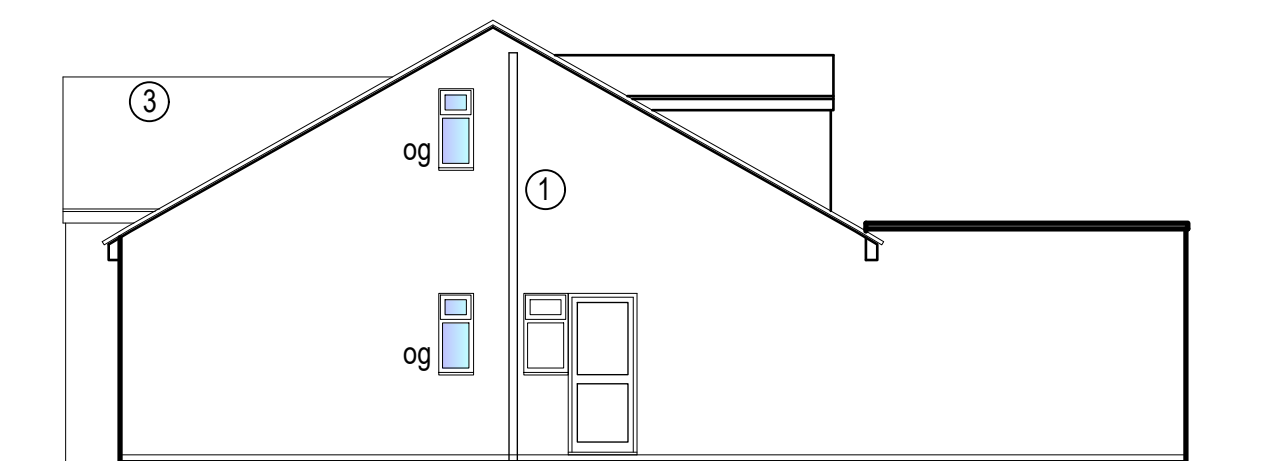

PROPOSED SIDE ELEVATION

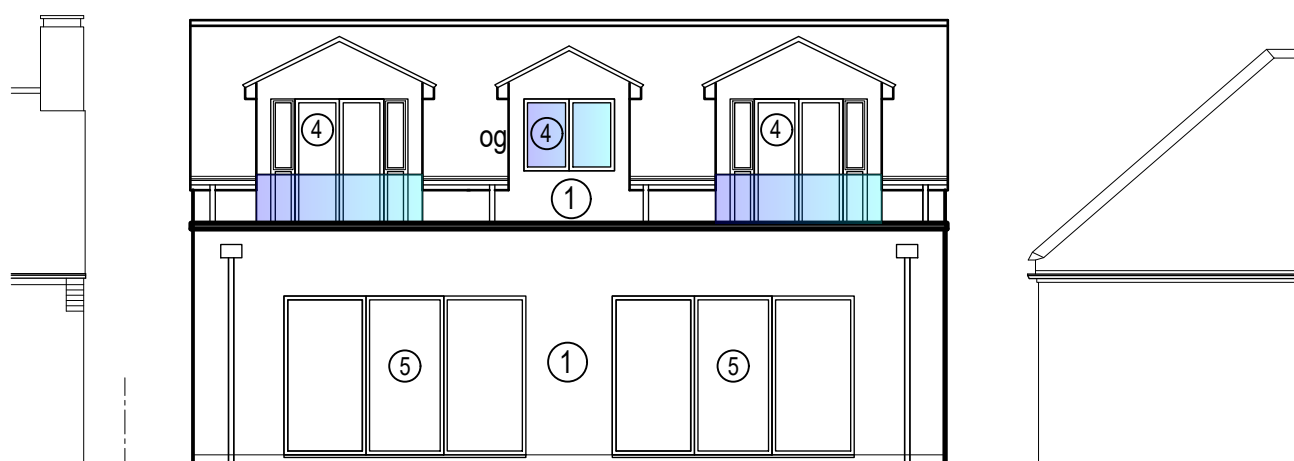

PROPOSED REAR ELEVATION

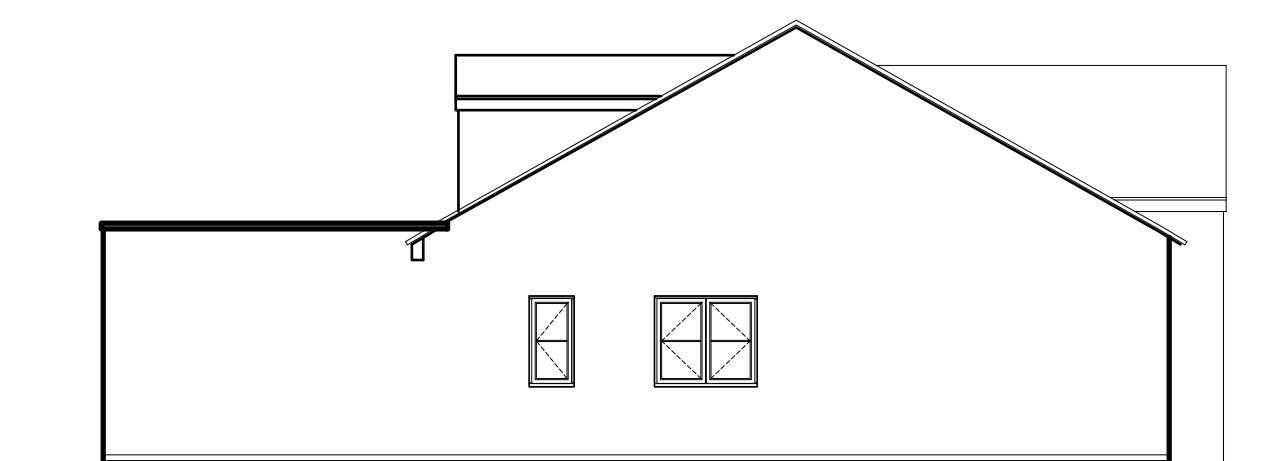


PROPOSED SIDE ELEVATION

This drawing is the property of SPG DESIGN LIMITED. Copyright is reserved by them and no part of this drawing may be reproduced in any form, material or electronic format without the written consent of the copyright owner. The drawing is issued on the condition that it is not copied, reproduced, retained or disclosed to any unauthorised person, either wholly or in part without the consent in writing of:

Do not scale off this drawing - All dimensions and setting out to be verified on site. If in doubt contact the originator for clarification.


NOTES:

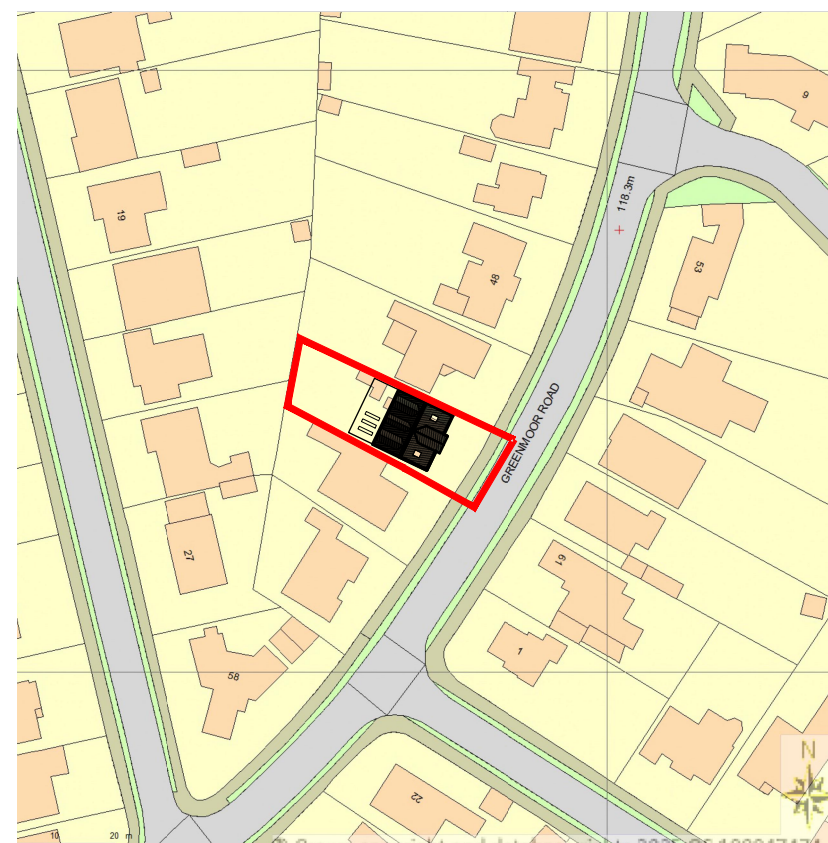


SITE LOCATION PLAN
SCALE 1:1250




BLOCK PLAN
SCALE 1:500
All boundary details to remain as existing

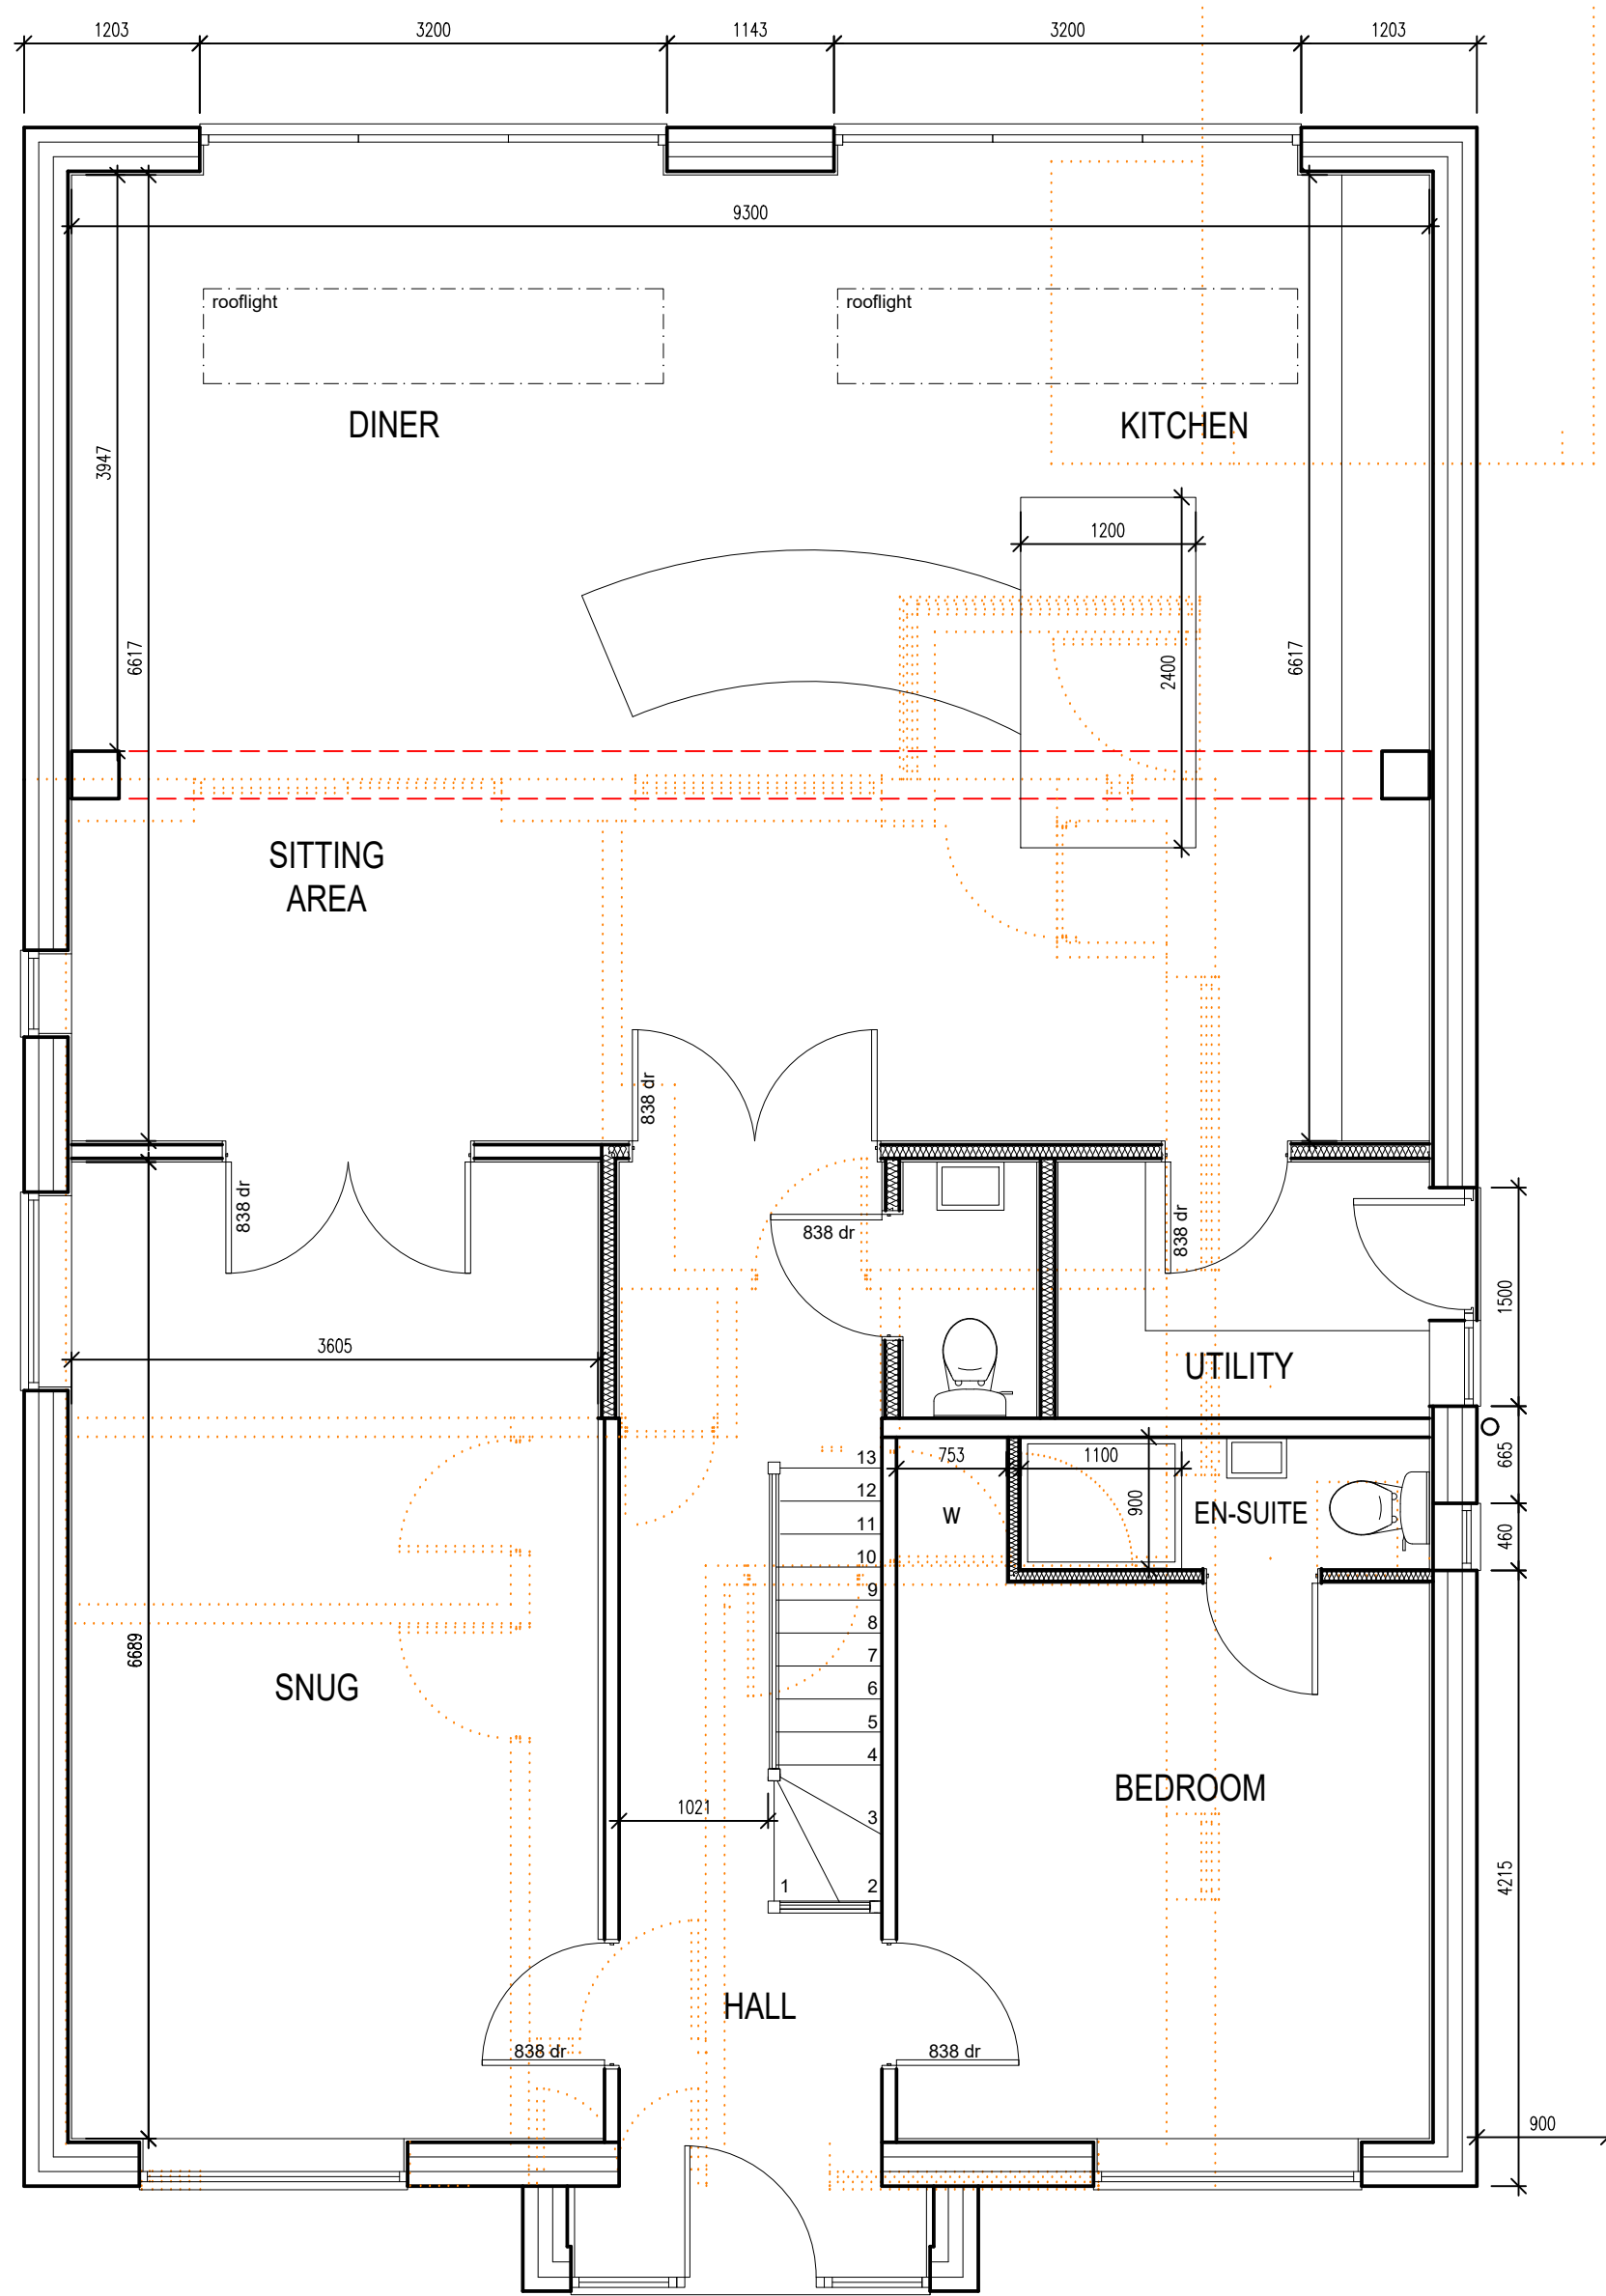


PROPOSED GROUND FLOOR PLAN
Scale 1:50

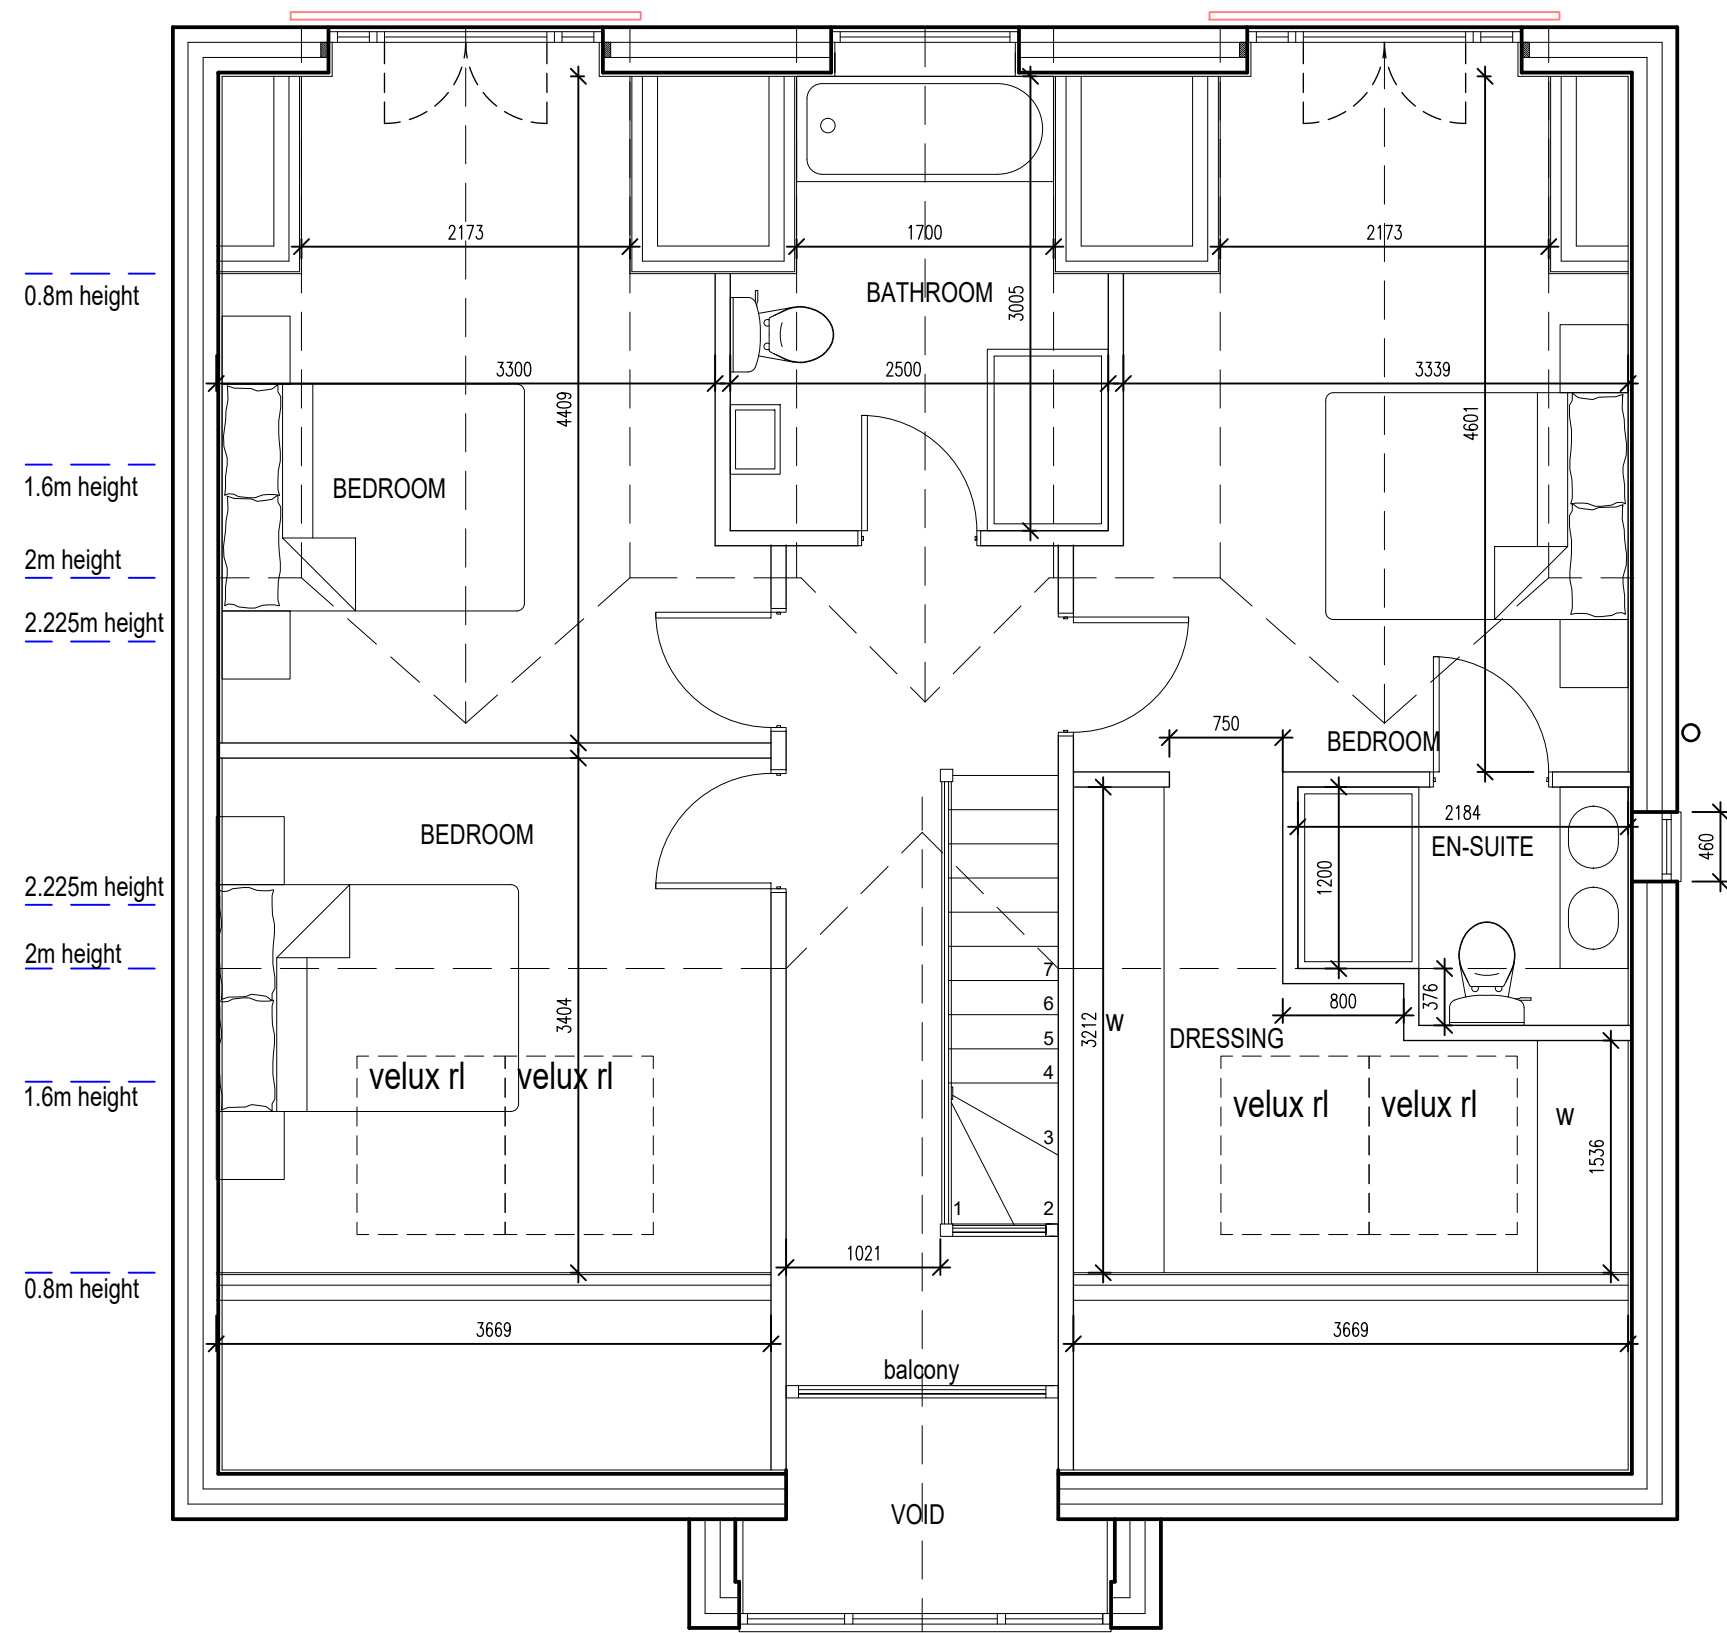

PROPOSED FIRST FLOOR PLAN
Scale 1:50

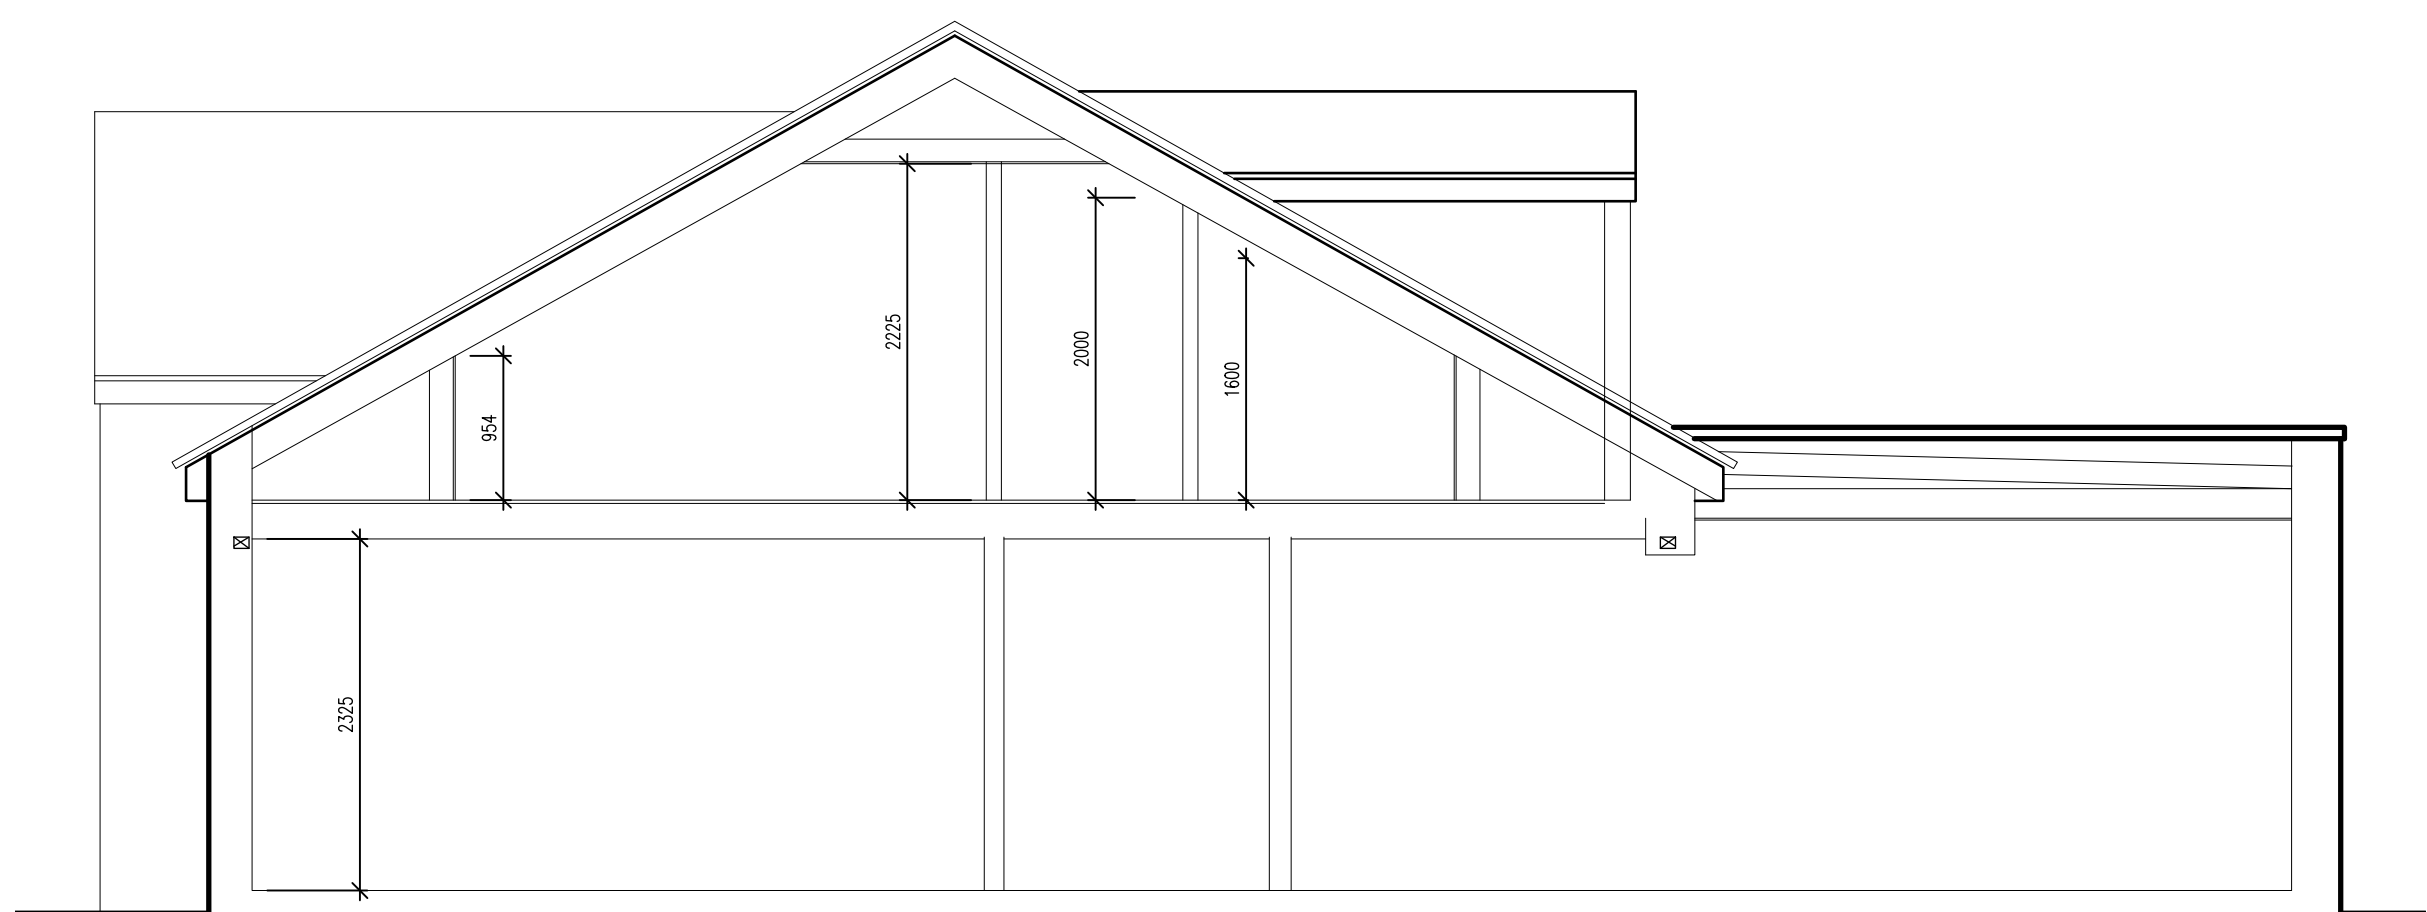

SECTION
Scale 1:50

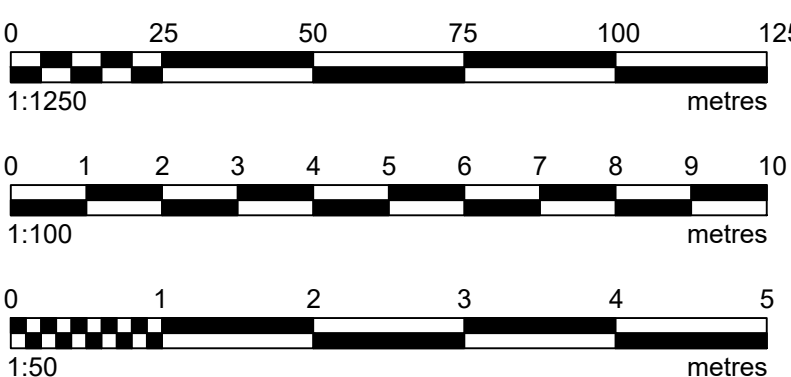

Rev	Date	Description	By	Chk'd
B	07.05.26	Plans amended	SG	
A	25.03.26	Plot line altered to capture drop kerb.	SG	

Drawing status:

Preliminary	For Approval	For Approval
For Tender	For Construction	For Construction
For Comment	For Record	For Record

Client:

Consultant	ARCHITECTURAL CONSULTANTS	SPG DESIGN
1: 01676 540054	www.spg-design.com	
Site Location	52 Greenmoor Road Burbage Hinckley LE10 2LT	
Project Title:	Demolish Existing Bungalow and Proposed Dormer Bungalow / Drop Kerb	
Drawing Title:	Existing and Proposed Plans	
Project No:	8997	03
Drawn:	SG	Scale: 1:50 1:100 @ A0
Date:	Feb 2026	Revision: B

COPYRIGHT © 2004 SPG DESIGN LTD. ALL RIGHTS RESERVED.