





Location Plan
Scale 1:1250

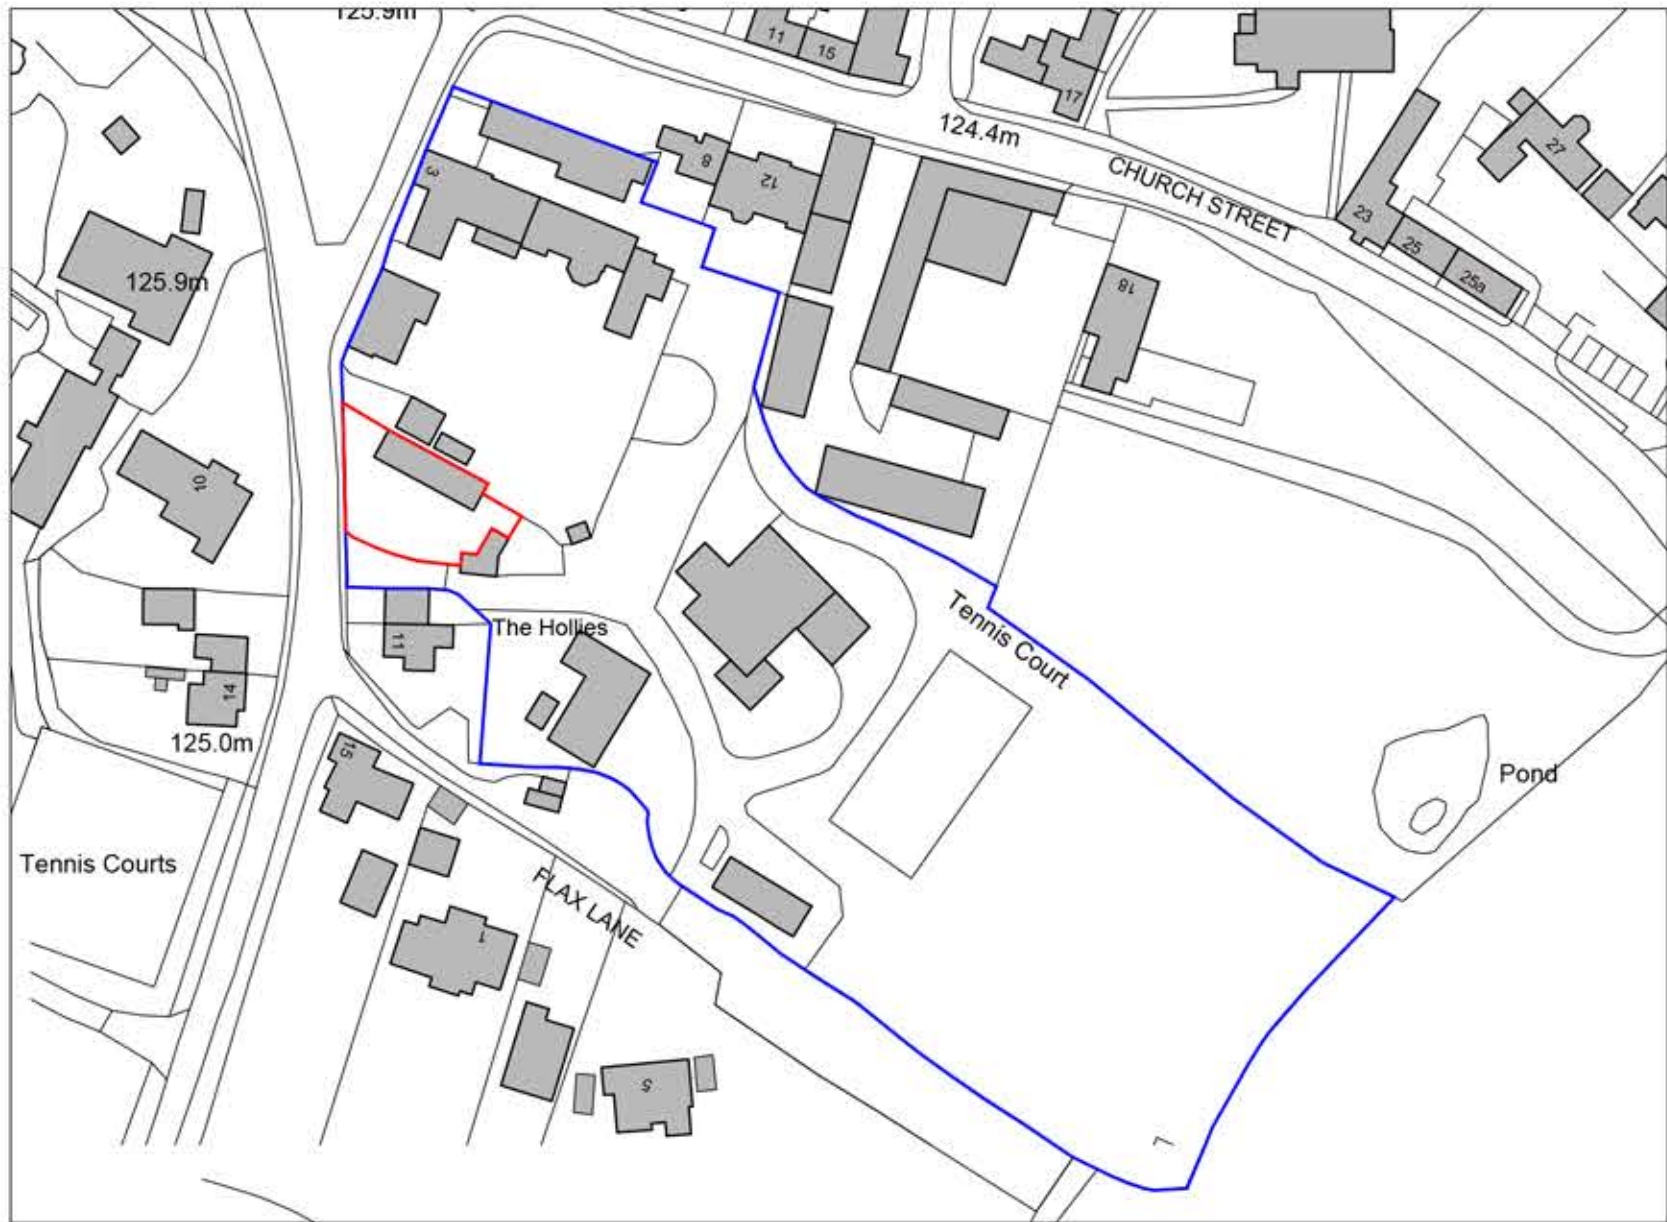

Block Plan
Scale 1:500

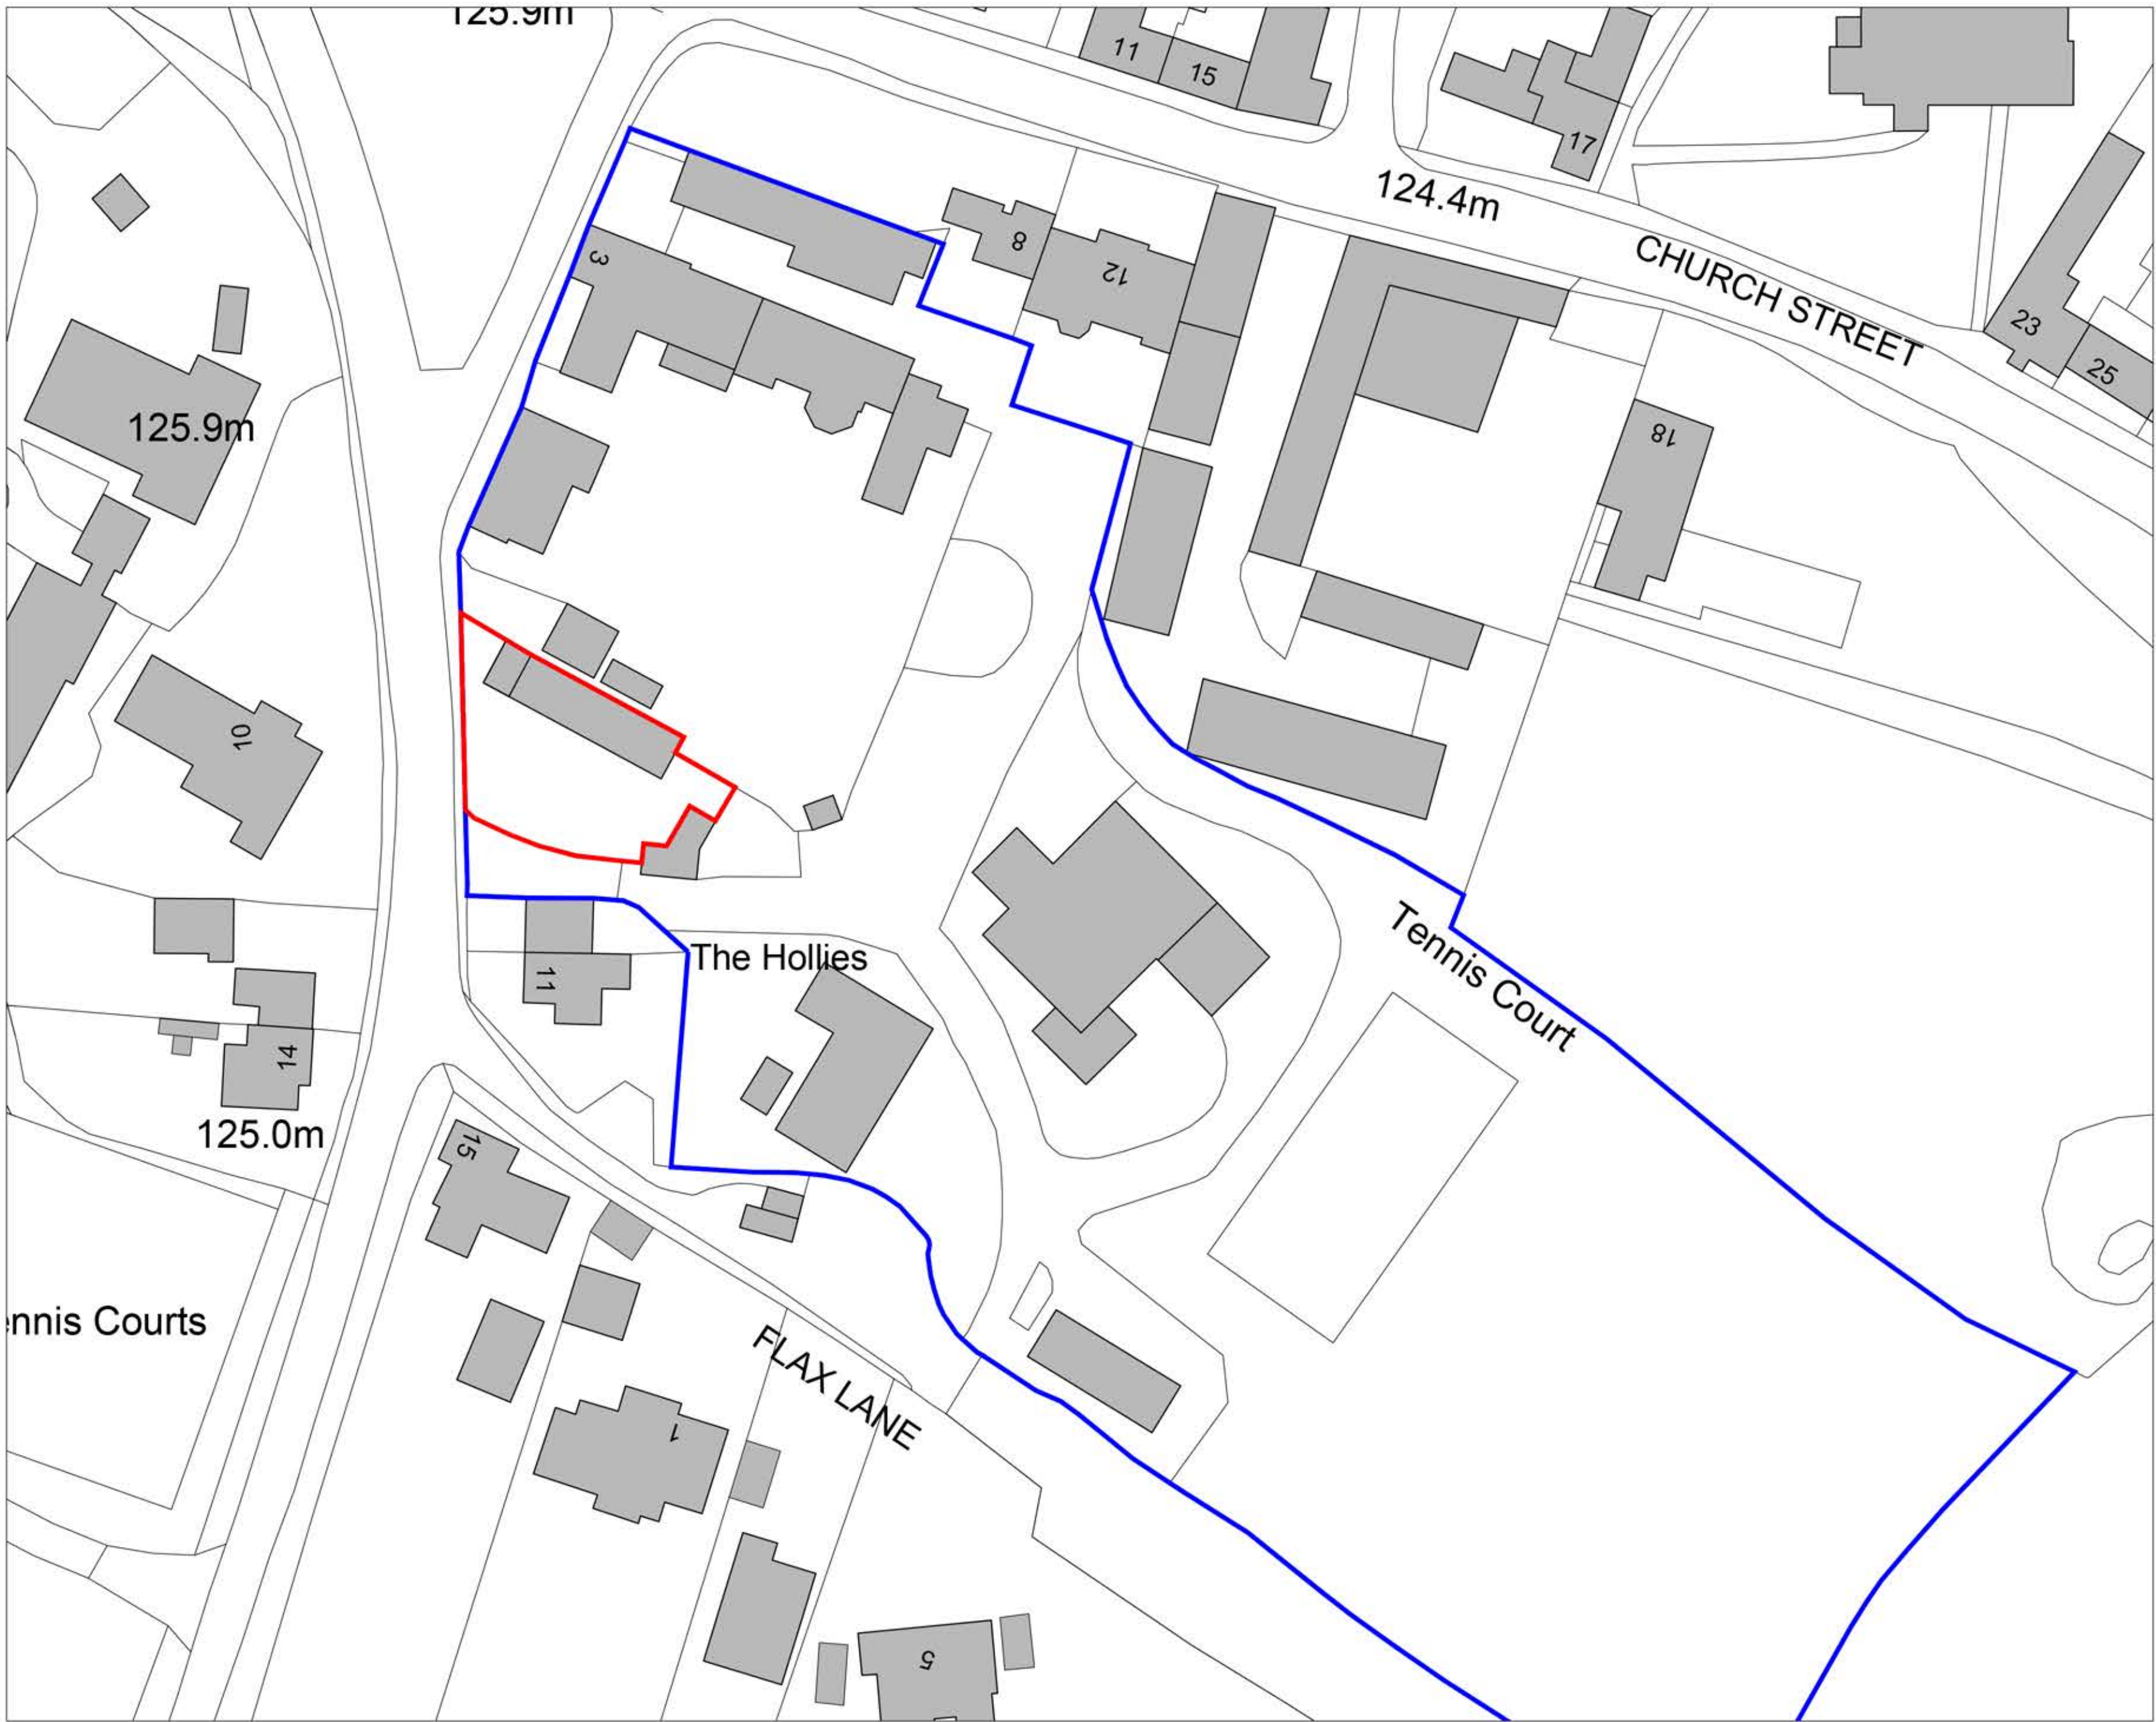

0 0.5 1 2 5 10

Disclaimer

© This drawing is the copyright of Lawrence & Finley Architects Ltd. and may not be reproduced or used except by written permission.
Figured dimensions to have precedence over scaling.
Please read this drawing in conjunction with the specification.
Check all site dimensions prior to any construction.
Refer any discrepancies found to the Architects.

Revisions

--	--

Contact + Location

T 07974 834305
E kristian@lfarchitects.co.uk

Lawrence & Finley Architects Ltd.
5 Henry Dane Way,
Newbold Coleorton,
Leicestershire, LE67 8PP

Details

Client Job Title Job Type Drawing Title	Twycross House School The Hollies, Pre-Preparatory School, Main Road, Twycross Existing School Existing Ground Floor Site Plan
Job Number Drawing Number Scale Status	331 PL-01 1:1250 + 1:500 A1 PLANNING



LAWRENCE | FINLEY
ARCHITECTS