



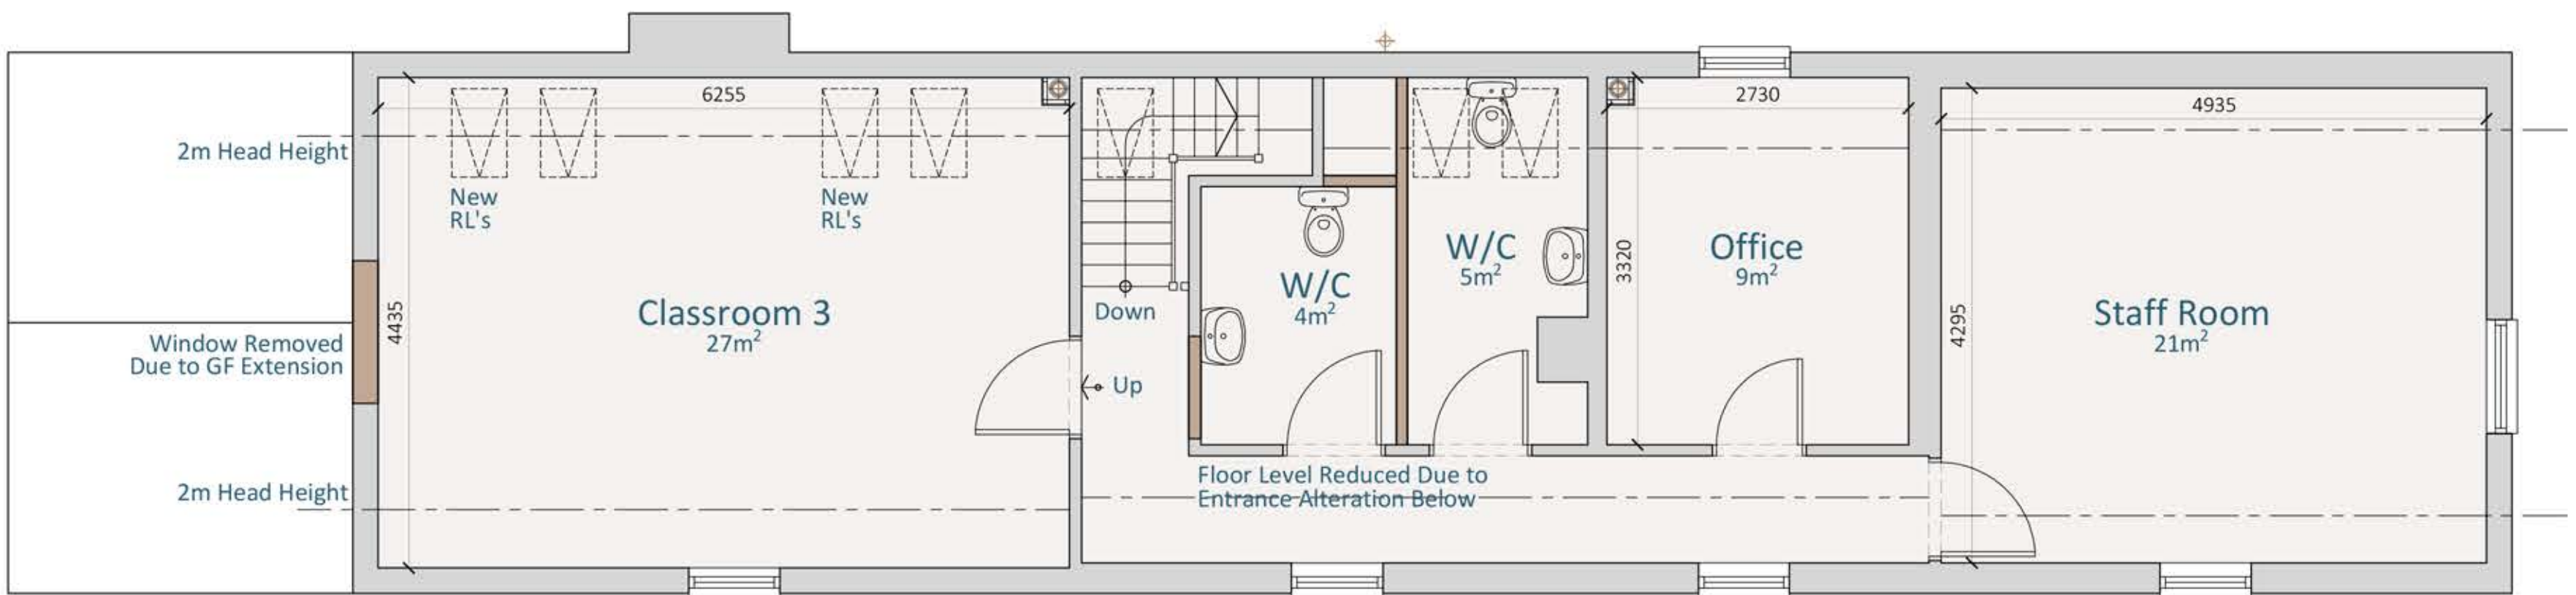

Proposed First Floor Plan
Scale 1:50

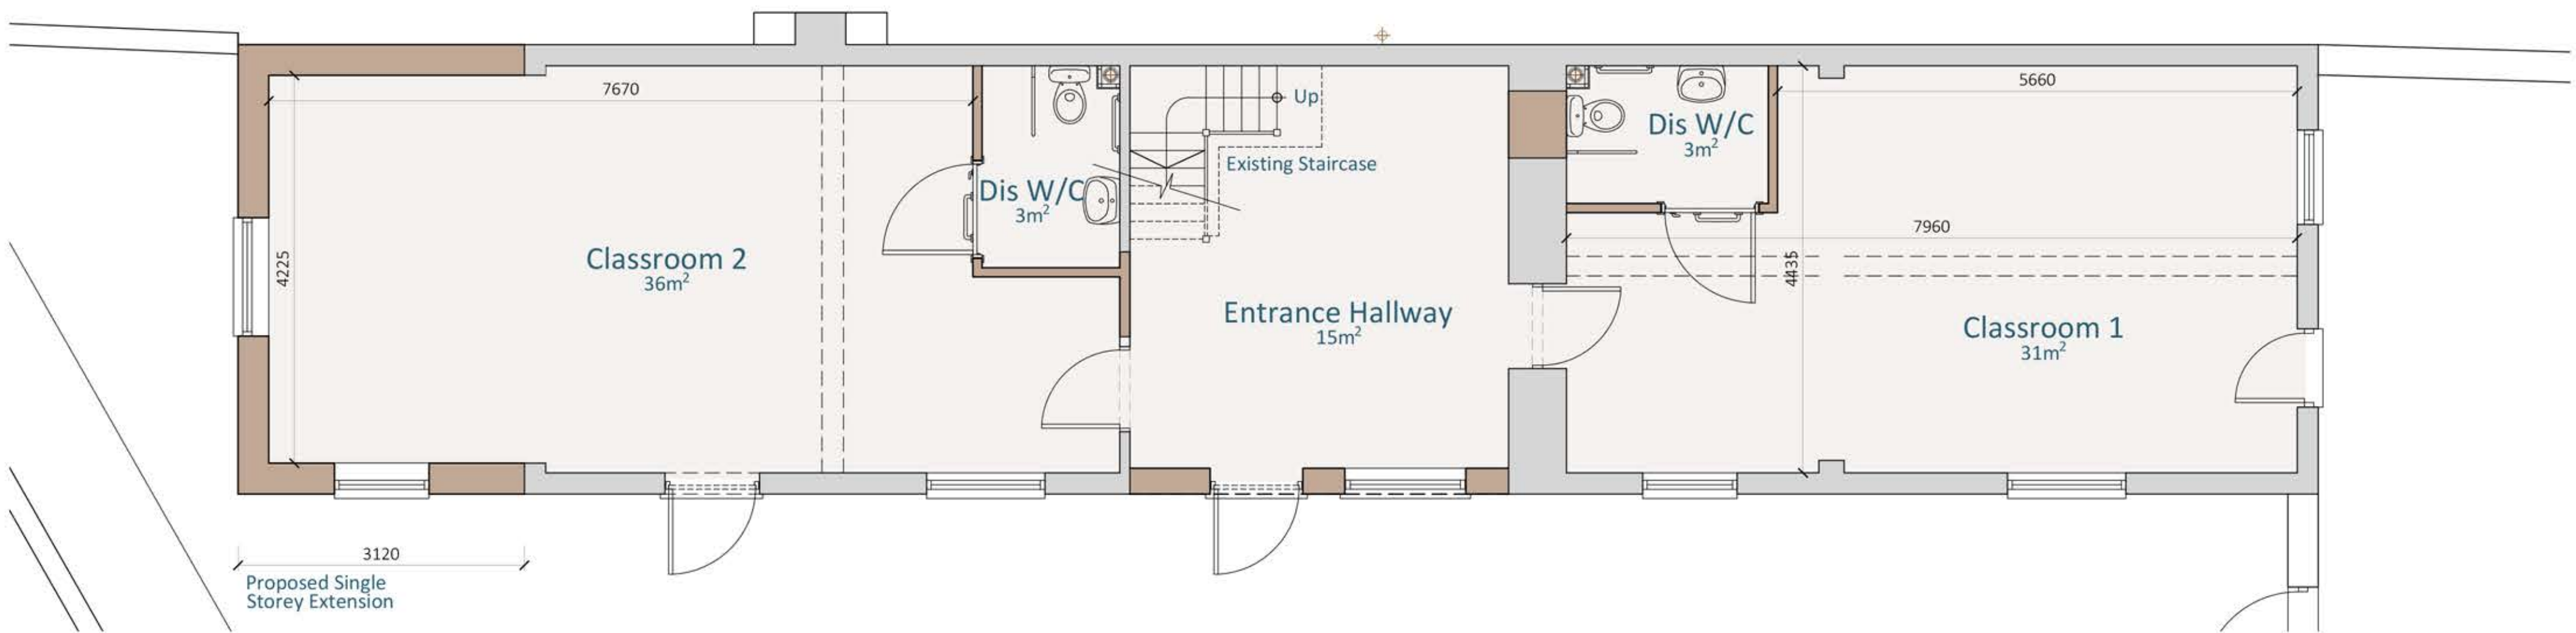

Proposed Ground Floor Plan
Scale 1:50

0 0.5 1 2 5 10

Disclaimer

© This drawing is the copyright of Lawrence & Finley Architects Ltd. and may not be reproduced or used except by written permission.
Figured dimensions to have precedence over scaling.
Please read this drawing in conjunction with the specification.
Check all site dimensions prior to any construction.
Refer any discrepancies found to the Architects.

Revisions

Contact + Location

T 07974 834305
E kristian@lfarchitects.co.uk

Lawrence & Finley Architects Ltd.
5 Henry Dane Way,
Newbold Coleorton,
Leicestershire, LE67 8PP

Details

Client
Job Title
Job Type

Mr & Mrs Assinder
The Hollies, Pre-Preparatory School,
Main Road, Twycross
Existing School
Proposed Floor Plans
331
PL-04
1:50 A1
PLANNING



LAWRENCE | FINLEY
ARCHITECTS