




PROPOSED AGRICULTURAL BUILDING

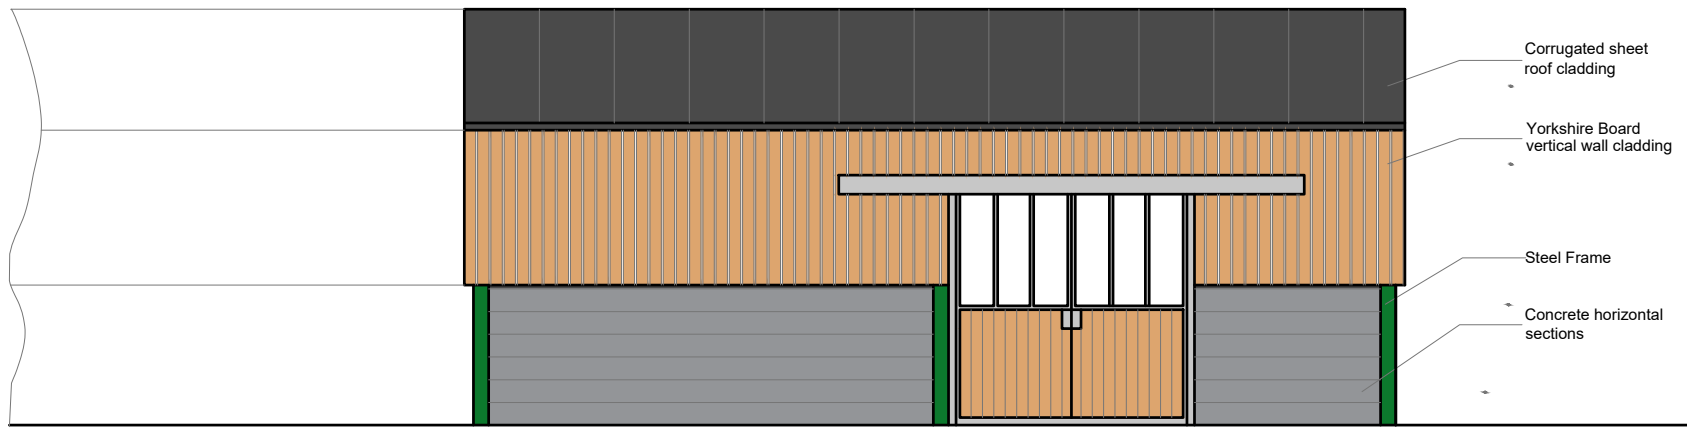


Proposed East Elevation
Scale 1:100

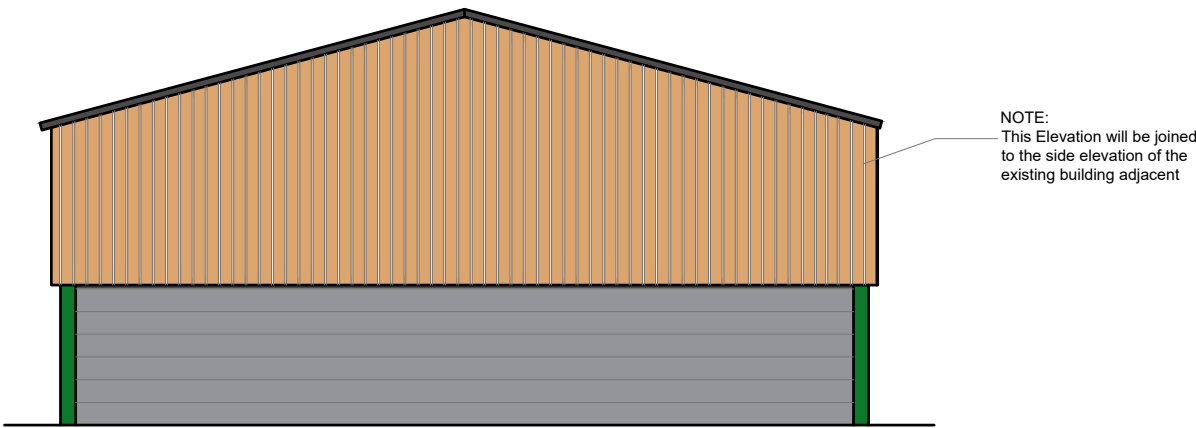



Proposed South Elevation
Scale 1:100

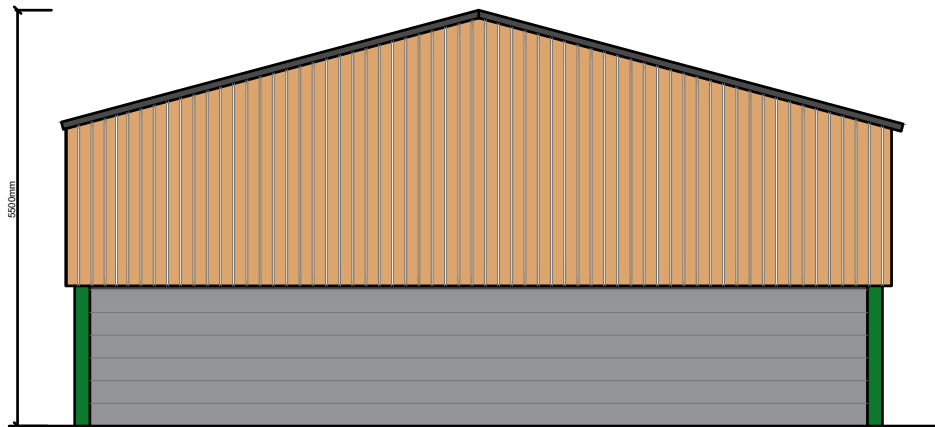


Proposed North Elevation
Scale 1:100

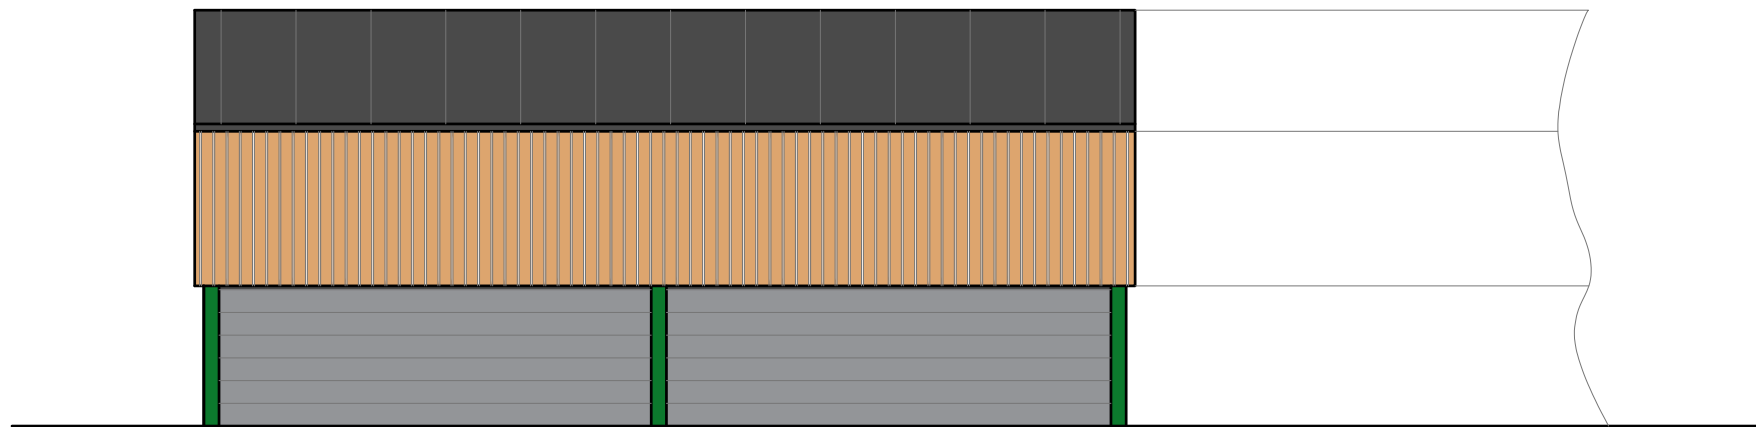

Proposed West Elevation
Scale 1:100

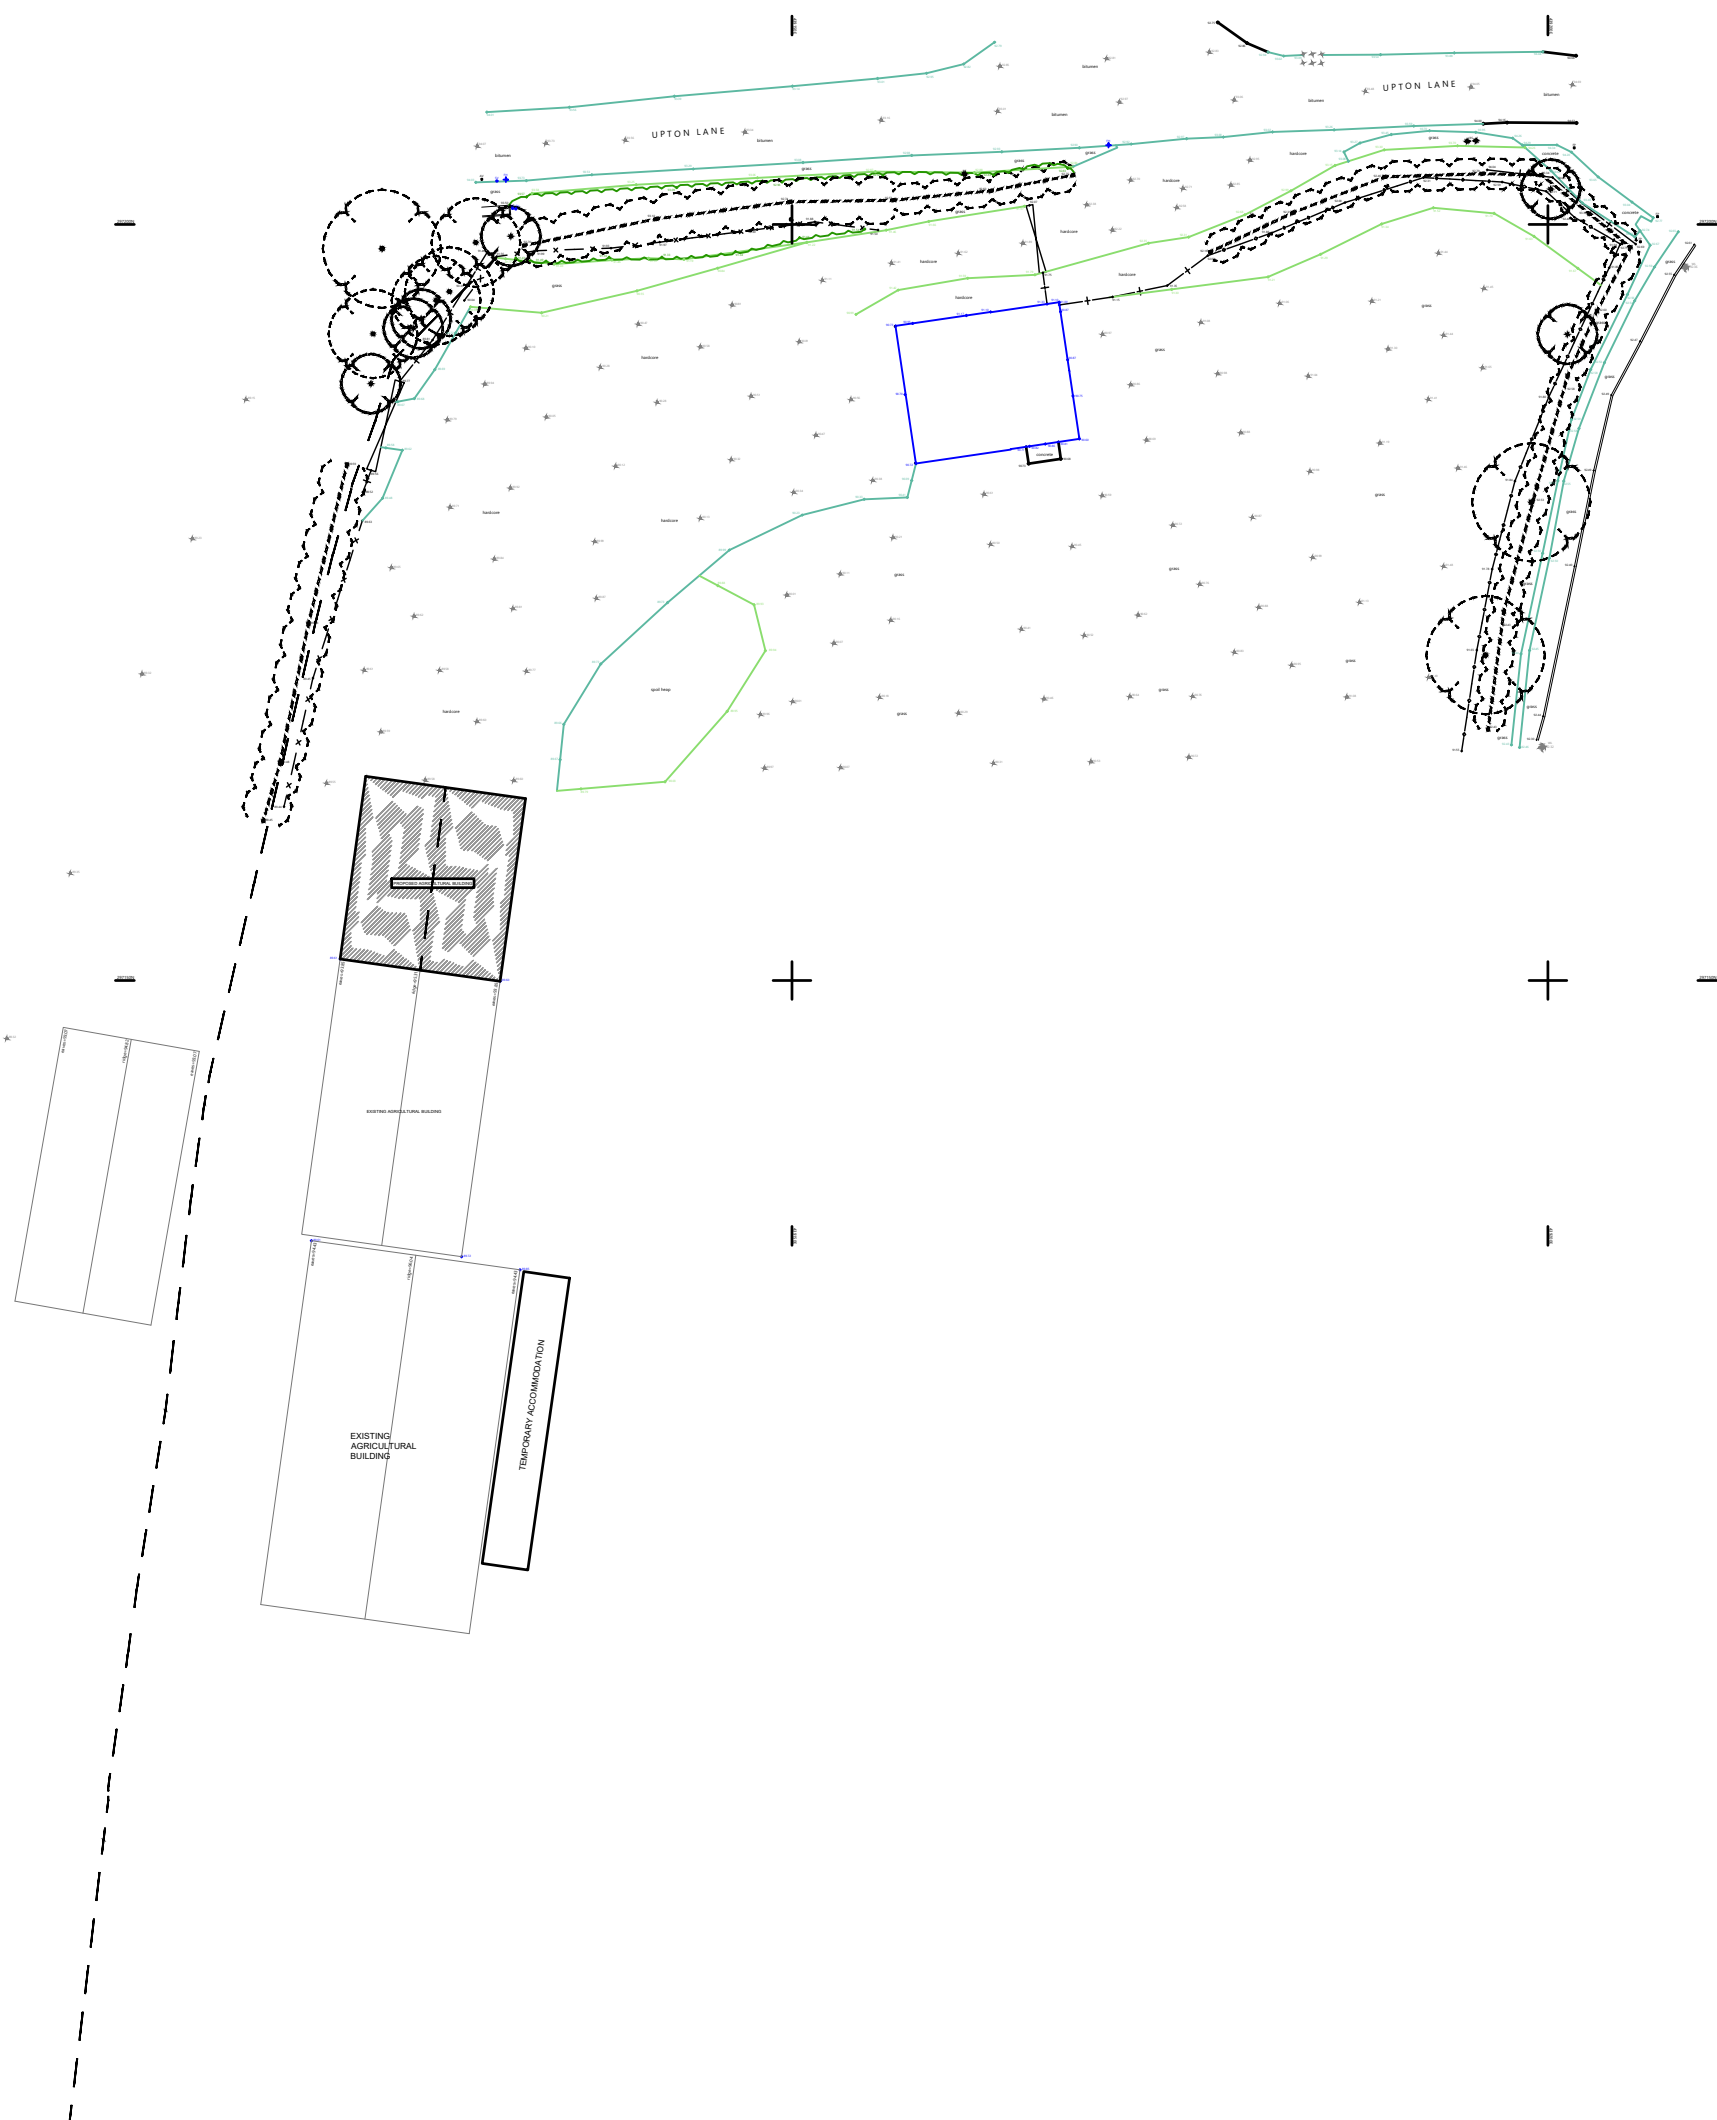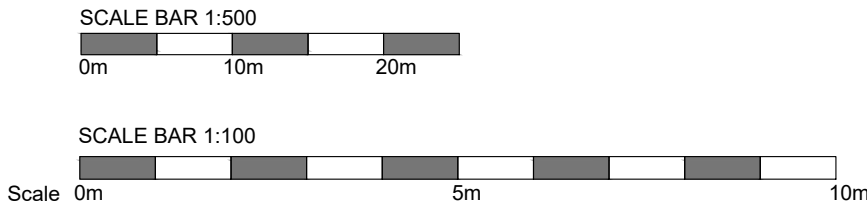

Proposed Site Plan
Scale 1:500

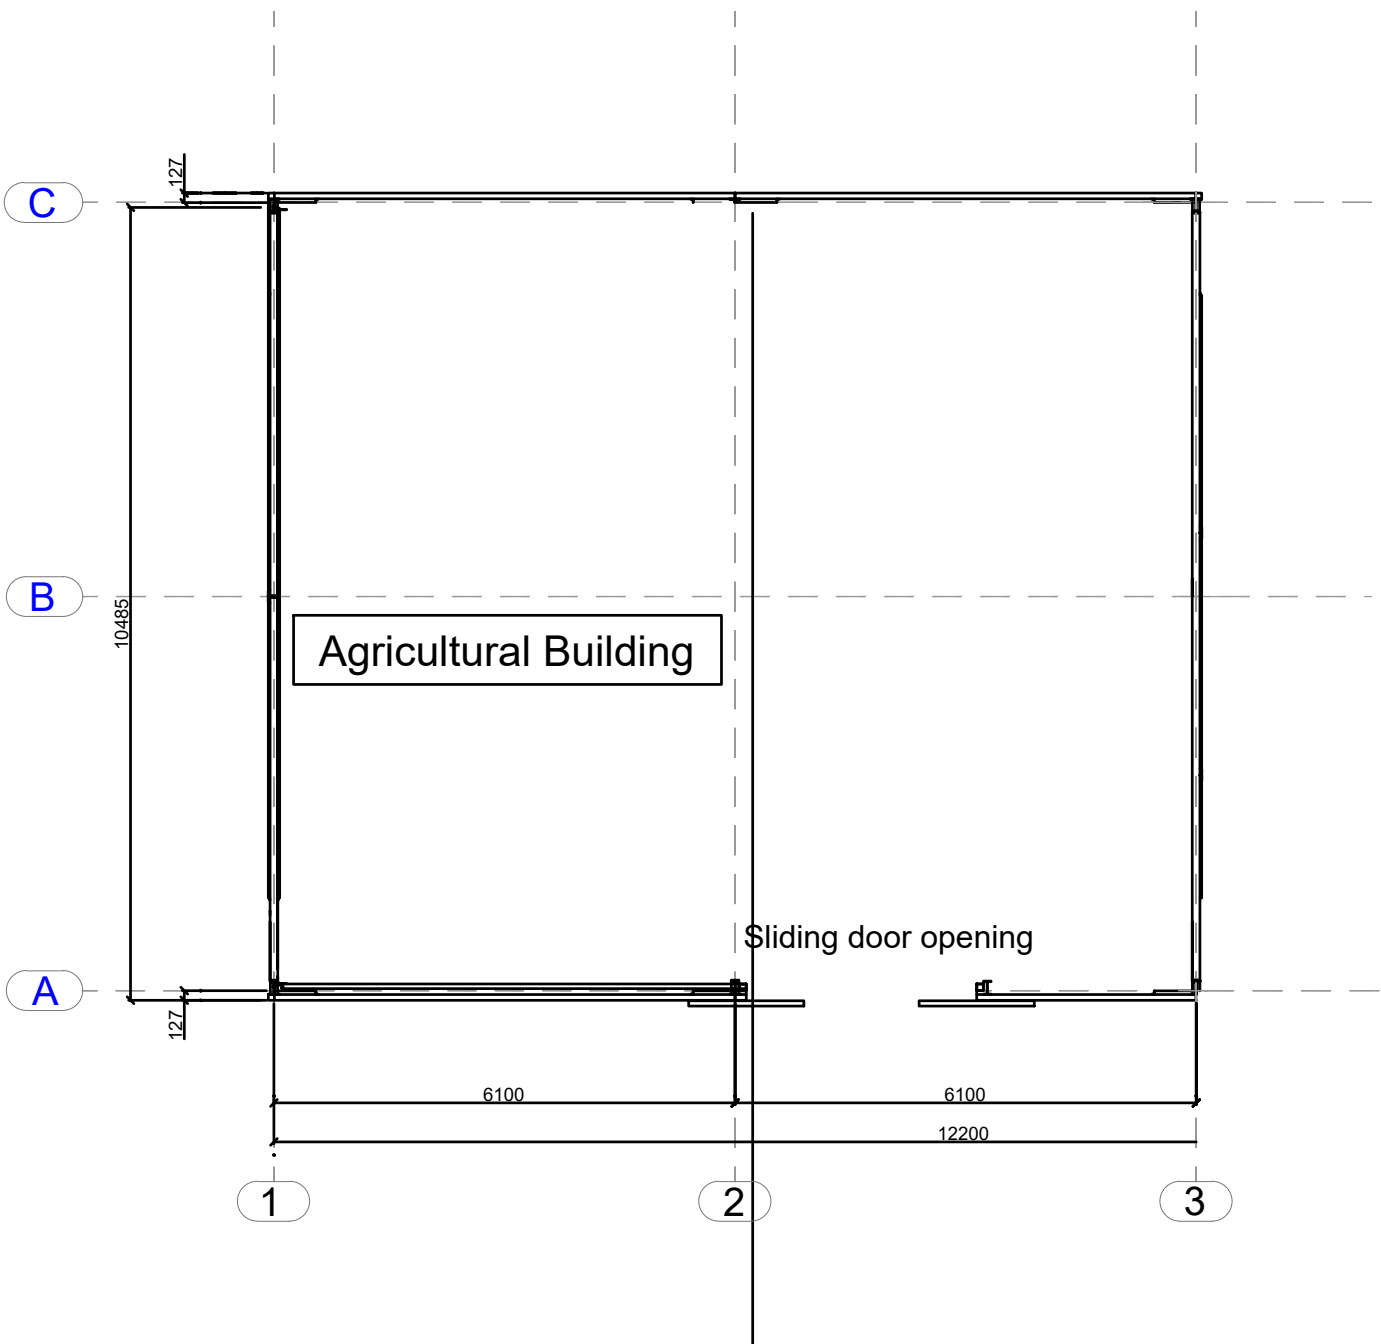

Proposed Ground Floor Plan
Agricultural Building A
Scale 1:100

PARTY WALL ACT 1996. Your attention is drawn to the client's responsibilities under the aforementioned act, namely that you should inform your neighbours in writing that you intend to carry out works to the Party Wall and that he may have certain requirements of his own. You may wish to contact a Surveyor or Solicitor for further advise on this matter.

PROPOSED LAYOUT

The Lite House, Ansley Road, Nuneaton, Warwickshire. CV10 8LY

T: 02476 629192

info@liteboxarchitecture.co.uk

www.liteboxarchitecture.co.uk

Client:

Mr P Morris
Little Mulberry
Upton Lane
Stoke Golding
CV13 6EU

Project: Erection of Two Agricultural Buildings at Little Mulberry, Upton Lane, Stoke Golding, CV13 6EU

Date:	02.08.2025	Scale:	As Drawn @ A1
Dwg No:	003	Revision:	C
		Drawn By:	PL