


Existing 2F Plan Notes
1. Existing staircase between First Floor and Second Floor.

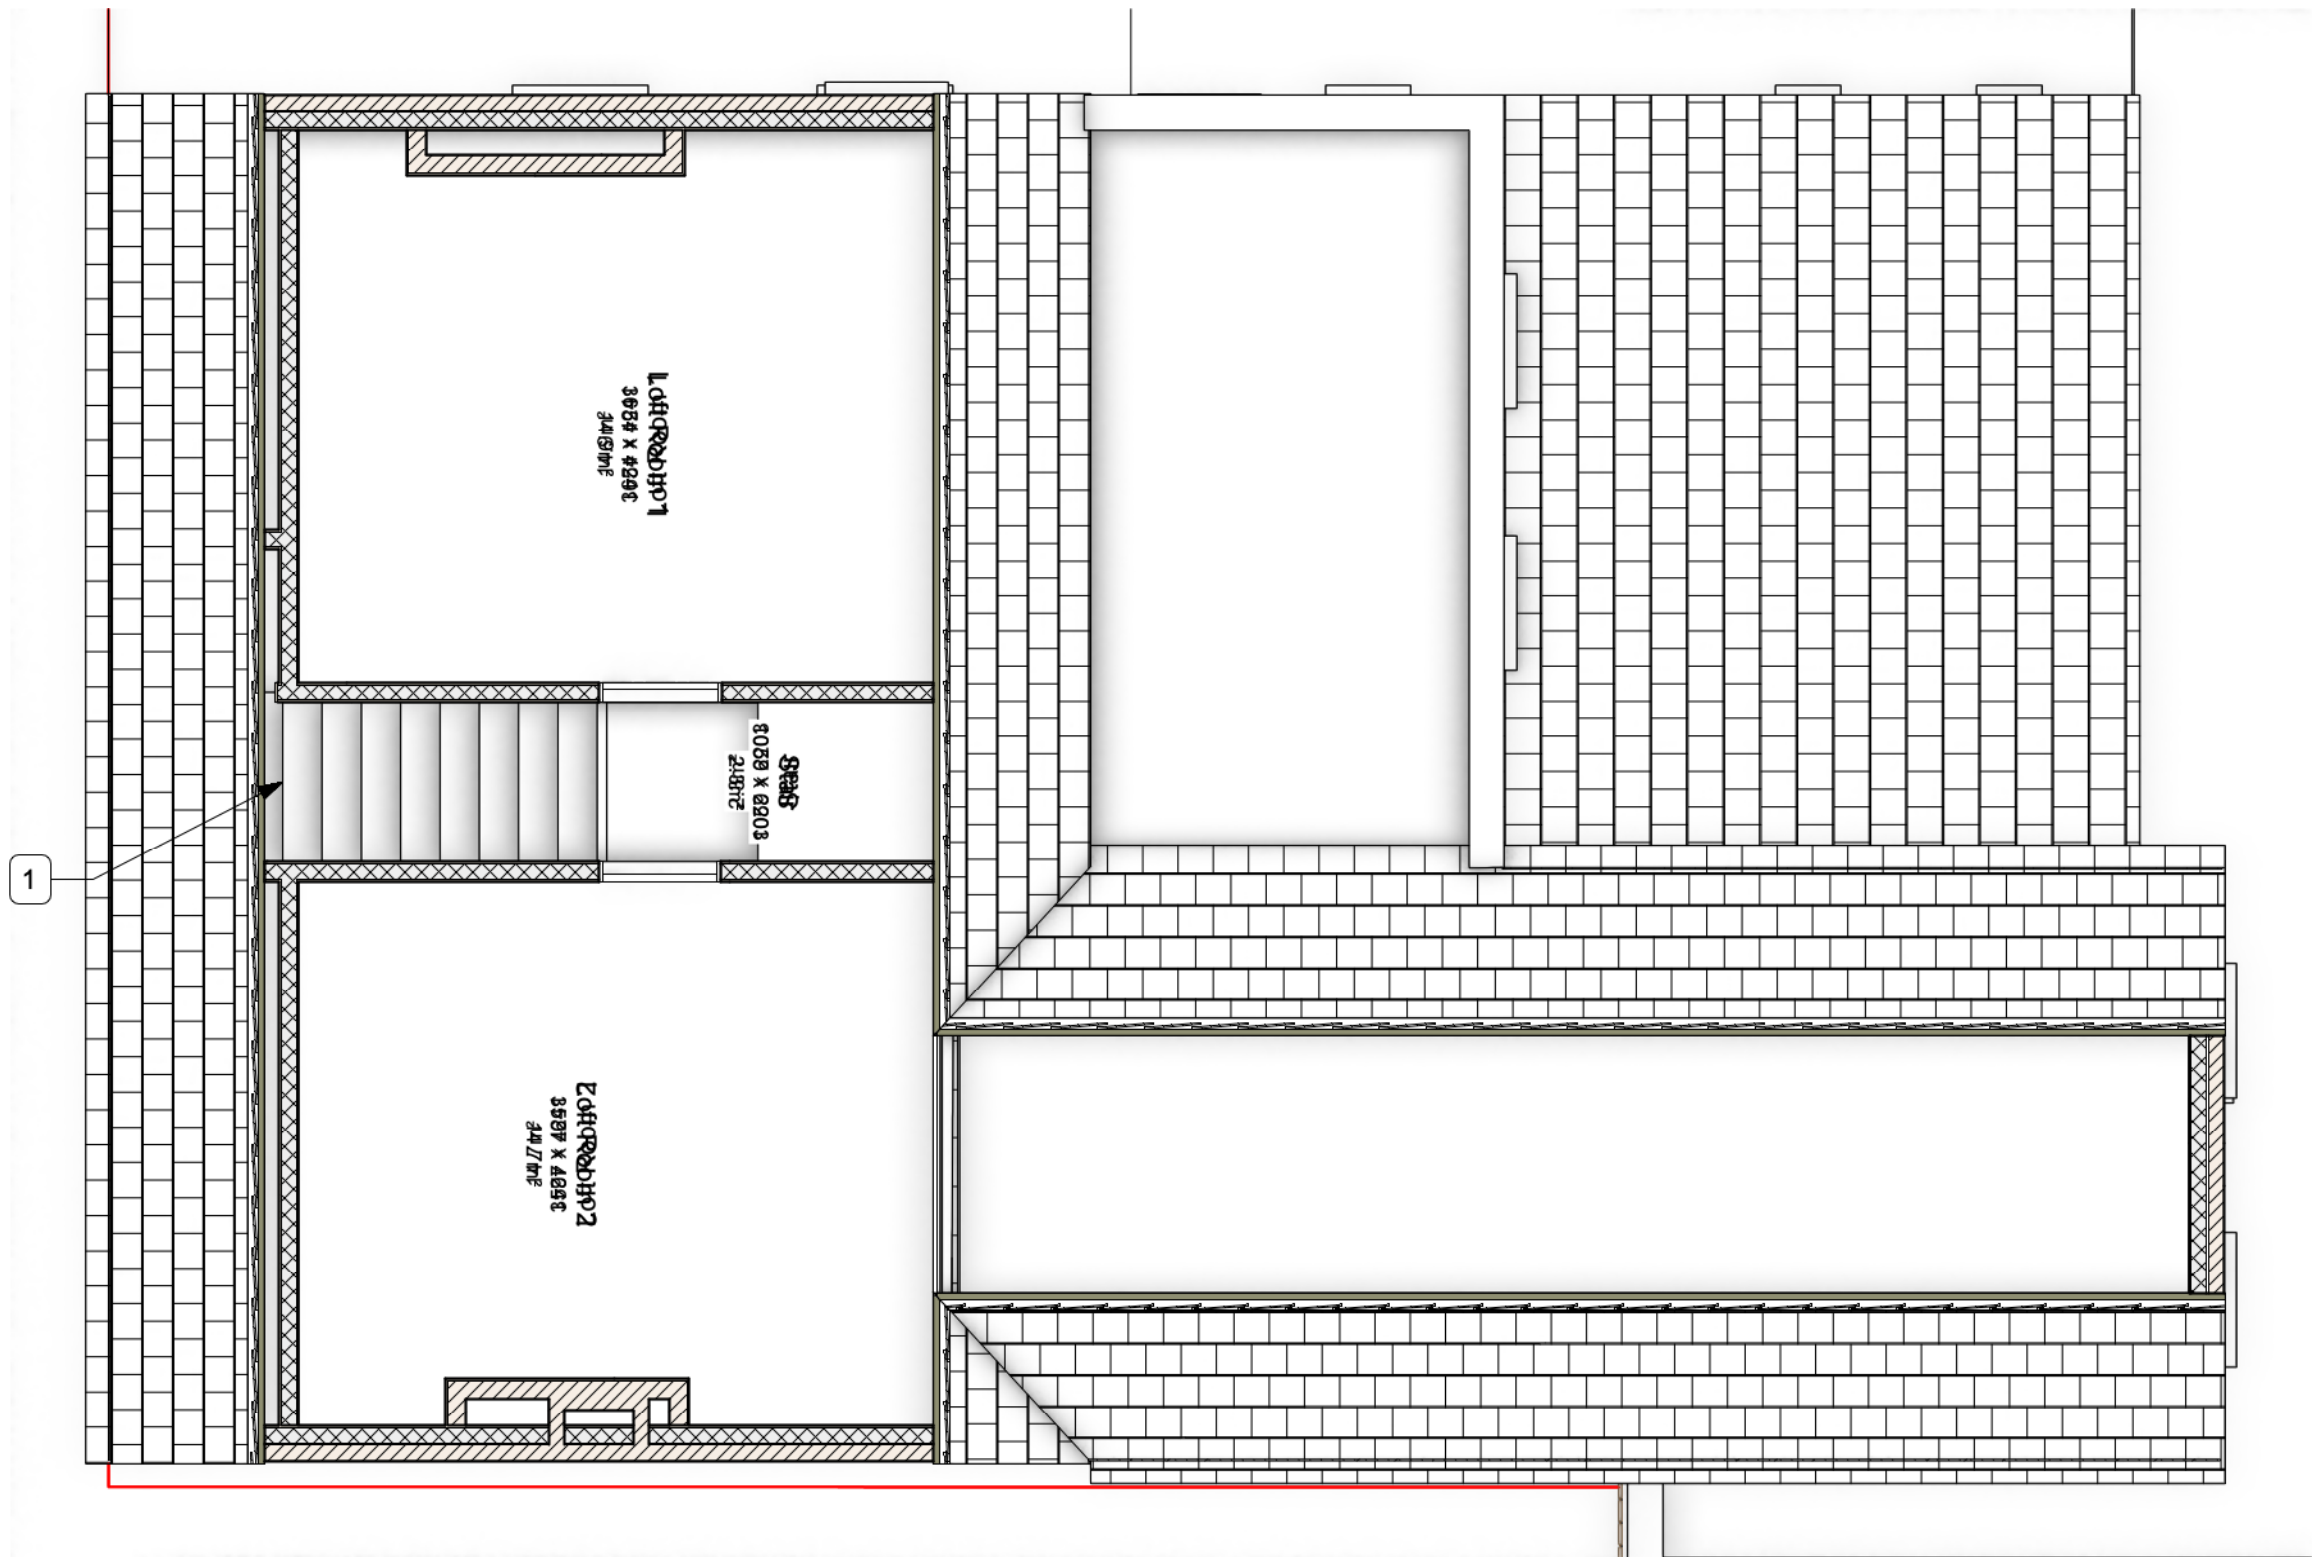

1 Second Floor - Existing
Scale: 1:50



THE DESIGN SOCIAL

134 Kirkby Road Barwell LE9 8FN UK
T: +44 (0)1455 446521 F: +44 (0)1455 446521
E: admin@thedesignsocial.com

GENERAL DRAWING NOTES

© This drawing is not to be shown to any Third Party unless agreed by The Design Social.

This drawing shows 'design intent' only.
It is the responsibility of the appointed contractor to finalise development, using specialists approved by The Design Social, & produce detailed working drawings.
ALL working drawings to be approved by The Design Social prior to manufacture.

REV.	DATE	NOTES	REV. BY
------	------	-------	---------

THE DESIGN SOCIAL

Tim Haq			
Power Point Business Centre, 122 High Street, Earl Shilton, Leicester, LE9 7LQ			
Existing Second Floor Plan			
AUTHOR	L.R.	DATE	23/04/2024
APPROVED	T.H.	SCALE	1:50 @ A3
DRAWING No.	0329	READ WITH	0329 (A) GA 001
Project No.	0329	Type	(A)
Area	GA	Number	006
Rev			
DRAWING STATUS			
For Approval			