

REV.	DATE	NOTES	REV. BY
------	------	-------	---------

Tim Haq

Power Point Business Centre, 122 High Street, Earl Shilton, Leicester, LE9 7LQ


Proposed Second Floor Plan

AUTHOR	L.R.	DATE	23/04/2024	APPROVED	T.H.
SCALE	1:50 @ A3	READ WITH	0329 (A) GA 001		
DRAWING No.	0329	(A)	GA	011	
Project No.	Type	Area	Number	Rev	
DRAWING STATUS	For Approval				

- Proposed 2F Plan Notes
1.

Existing staircase between First Floor and Second Floor.
2.

90mm PIR insulation boards with through coloured render.

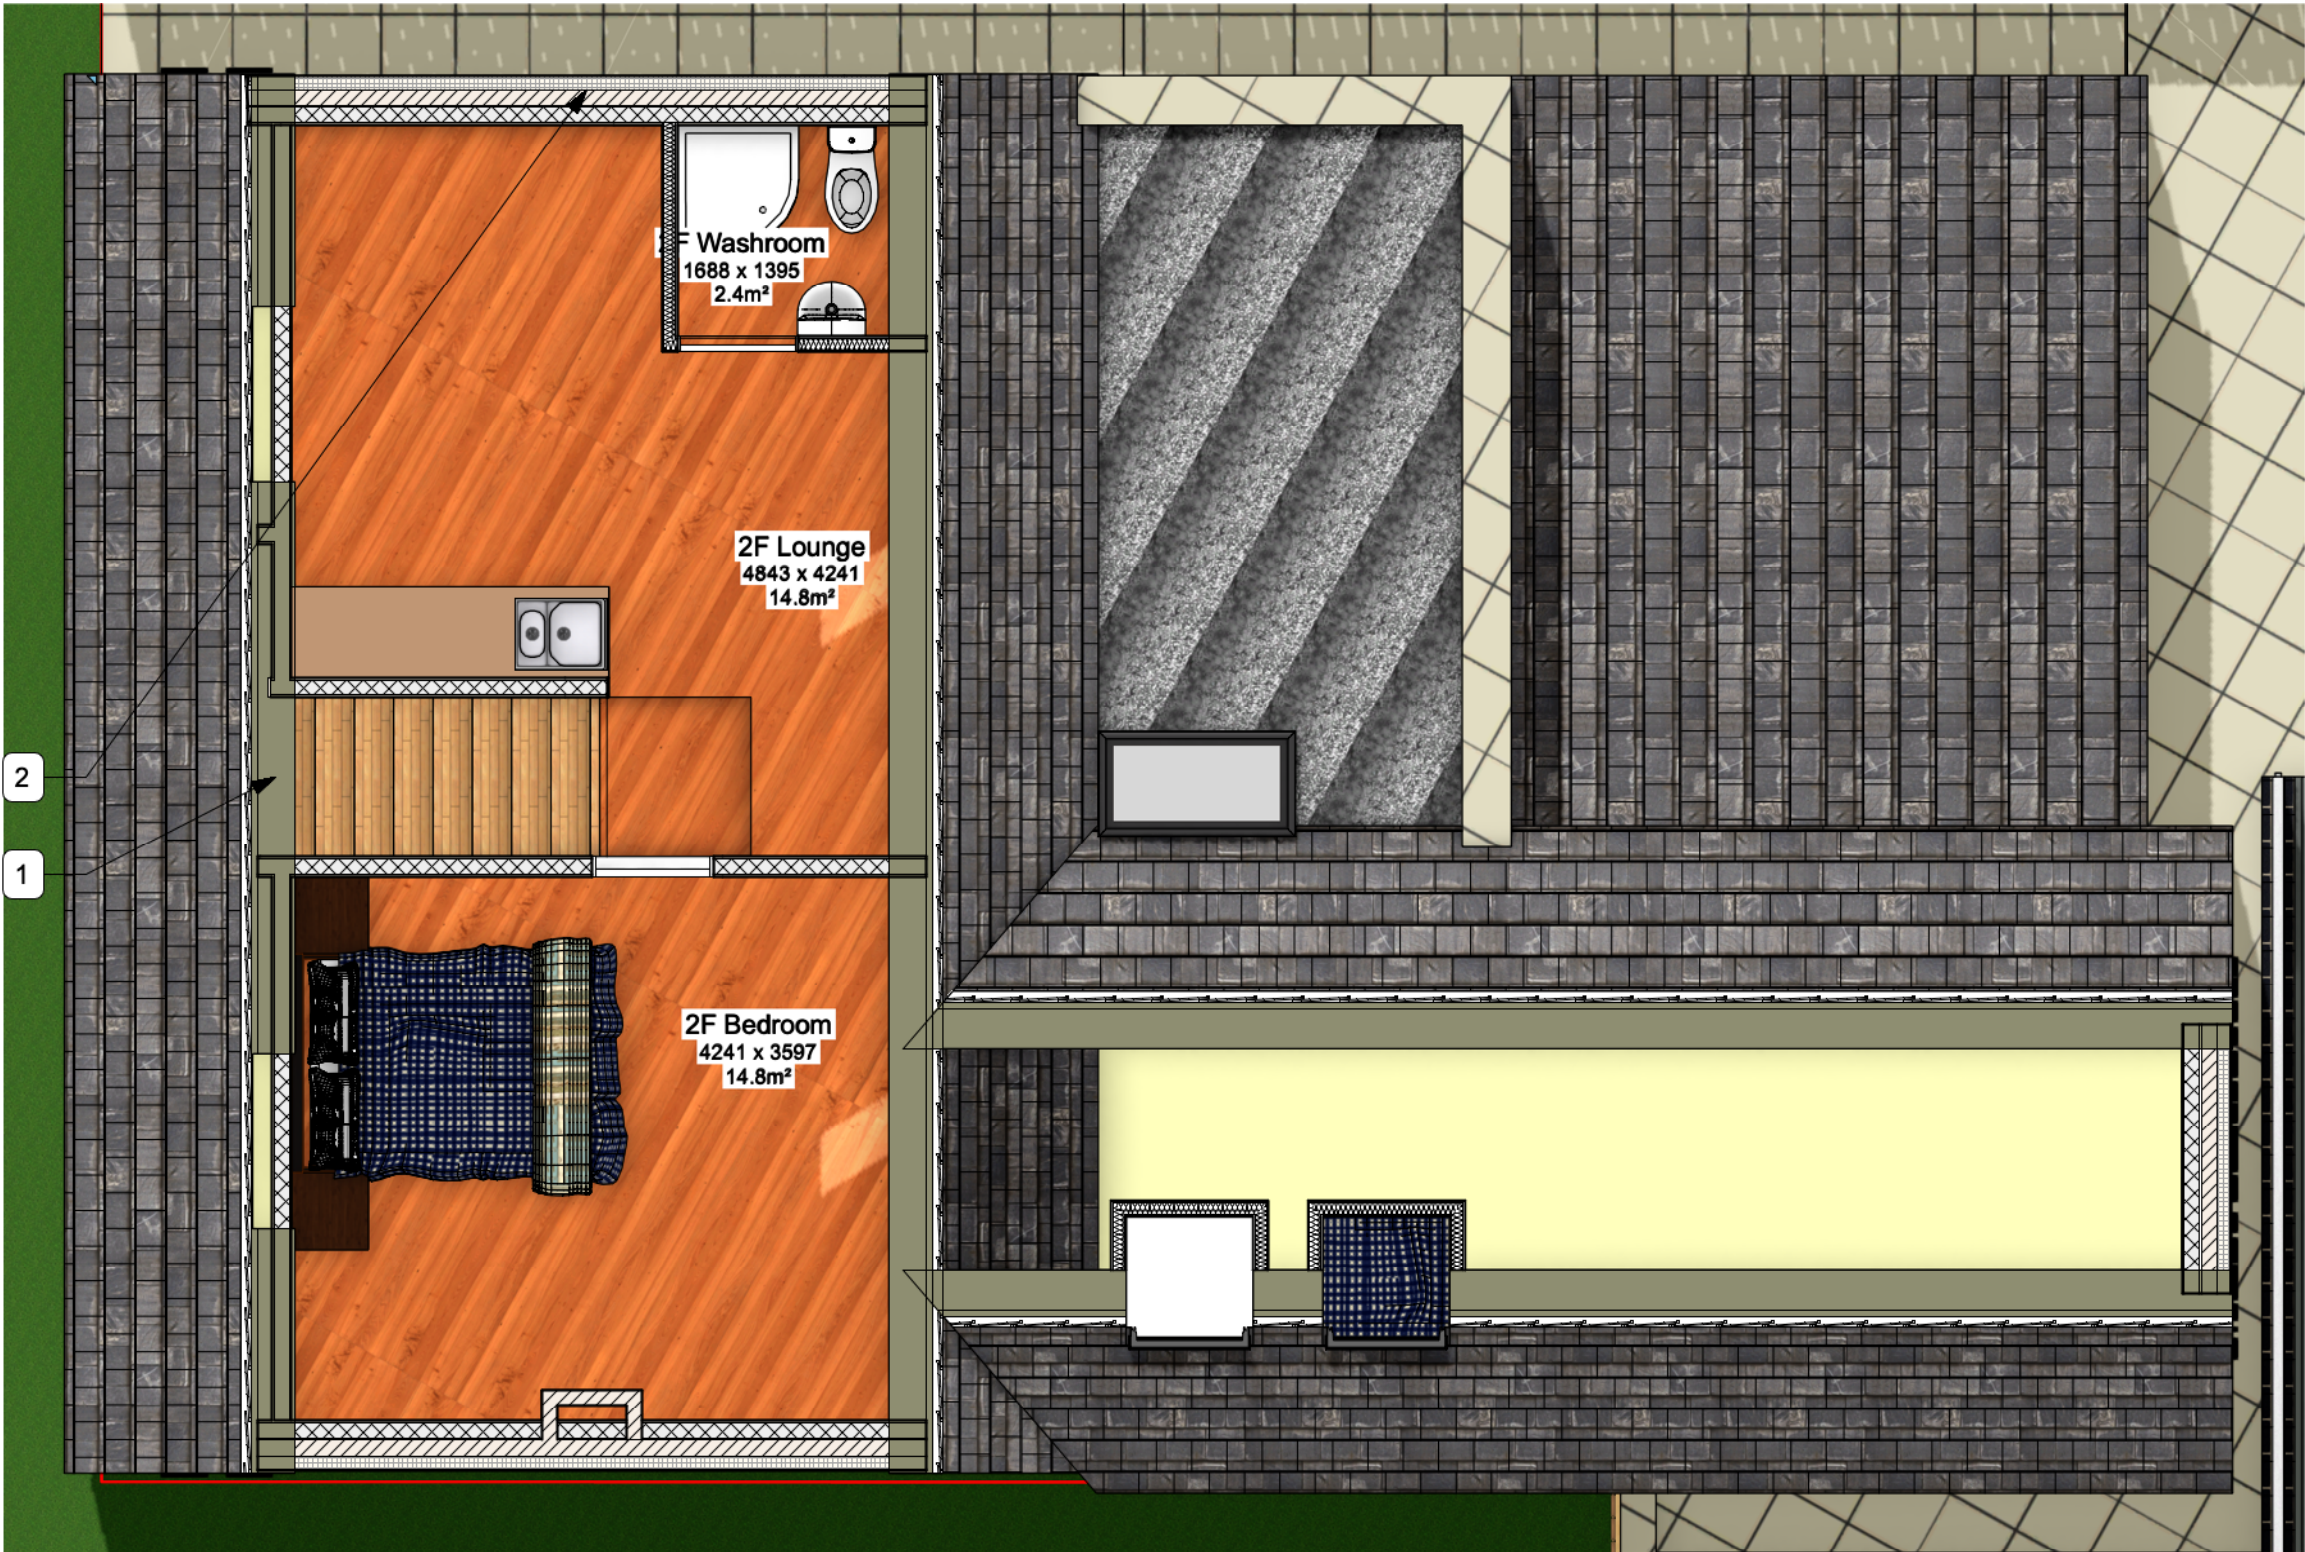

1

Second Floor - Proposed

Scale: 1:50

