




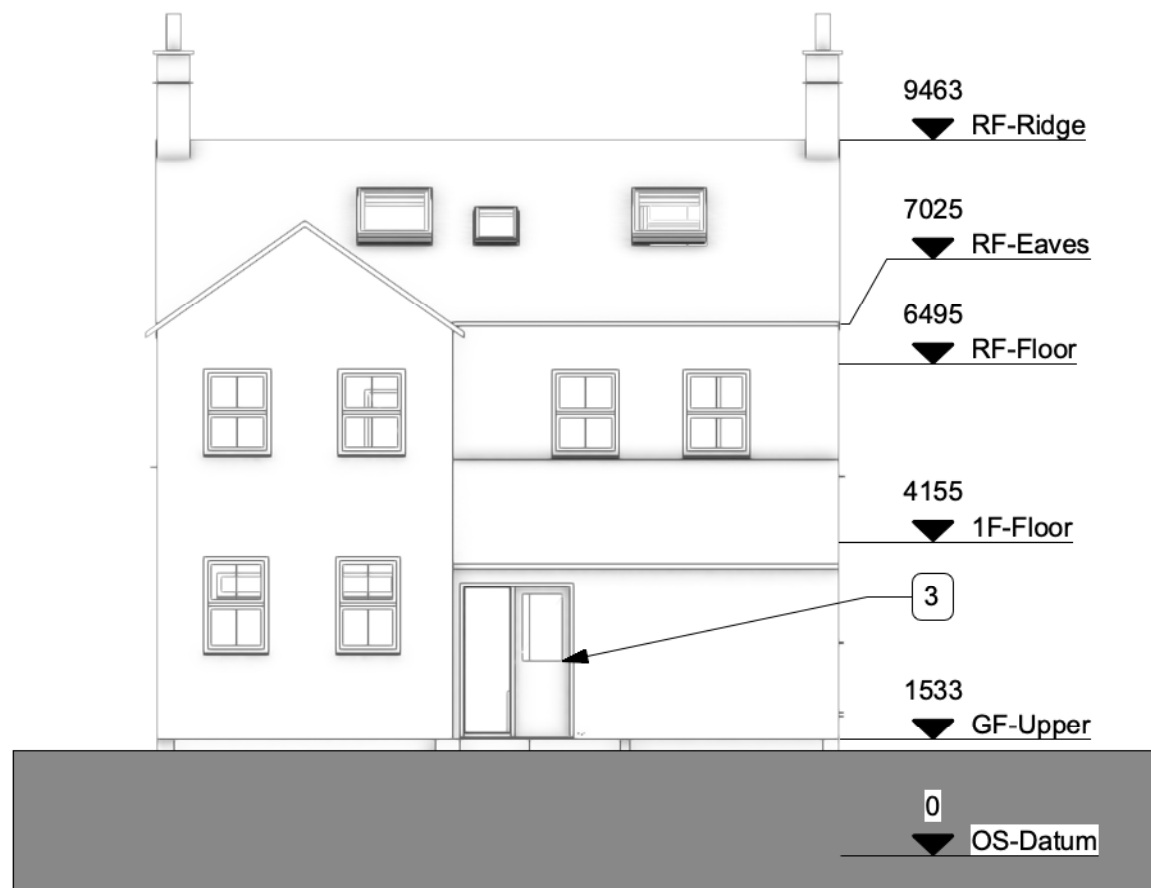

3 North Elevation - Existing
Scale: 1:100

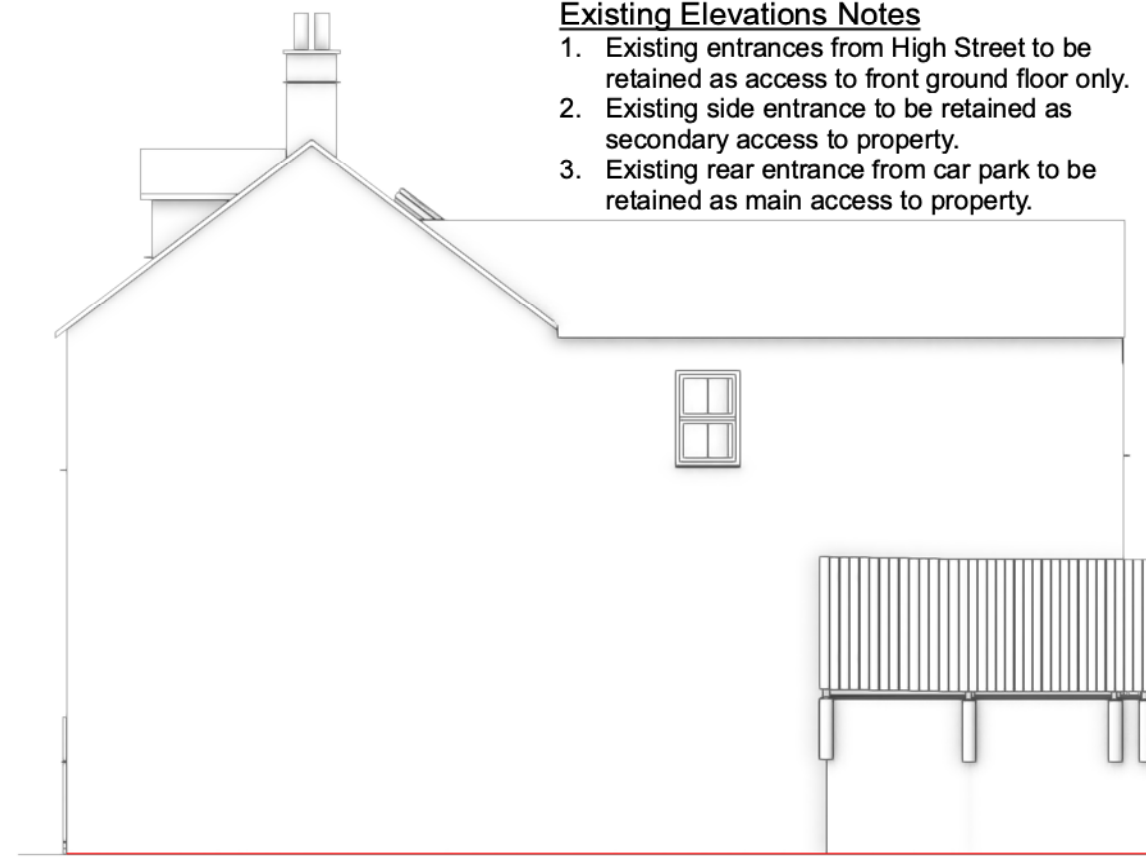

4 East Elevation - Existing
Scale: 1:100

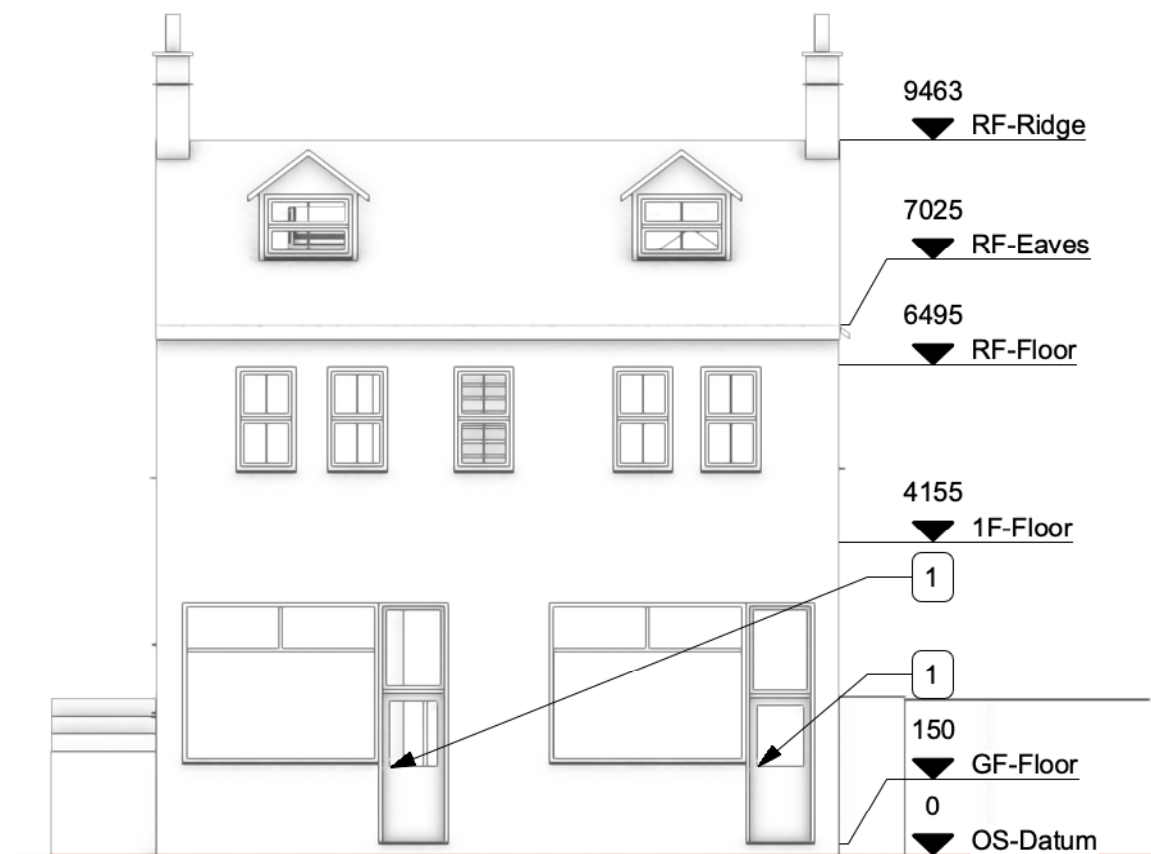

1 South Elevation - Existing
Scale: 1:100



2 West Elevation - Existing
Scale: 1:100

Existing Elevations Notes

- Existing entrances from High Street to be retained as access to front ground floor only.
- Existing side entrance to be retained as secondary access to property.
- Existing rear entrance from car park to be retained as main access to property.

GENERAL DRAWING NOTES

© This drawing is not to be shown to any Third Party unless agreed by The Design Social.

This drawing shows 'design intent' only.
It is the responsibility of the appointed contractor to finalise development, using specialists approved by The Design Social, & produce detailed working drawings.
ALL working drawings to be approved by The Design Social prior to manufacture.

REV.	DATE	NOTES	REV.
			BY

Tim Haq			
Power Point Business Centre, 122 High Street, Earl Shilton, Leicester, LE9 7LQ			
Existing Elevations			
AUTHOR	L.R.	DATE	23/04/2024
APPROVED	T.H.		
SCALE	1:100 @ A3	READ WITH	0329 (A) GA 001
DRAWING No.	0329	(L)	GA 008
Project No.		Type	
Area		Number	
Rev			
DRAWING STATUS	For Approval		