

front
ELEVATIONS AS PROPOSED 1:100

side (from no 21)

rear


side (from no 17)

MATERIALS SPECIFICATION


WALLS - NEW AND EXTG WALLS TO BE FINISHED IN OFF WHITE SMOOTH PAINTED RENDER. GABLE WALL TO NO 17 SIDE TO BE IN FACING BRICKWORK TO MATCH EXTG.

ROOF - SMOOTH GREY CONC ROOF TILES.


WINDOWS / DOORS - GREY UPVC OR POWDER COATED ALUMINIUM.

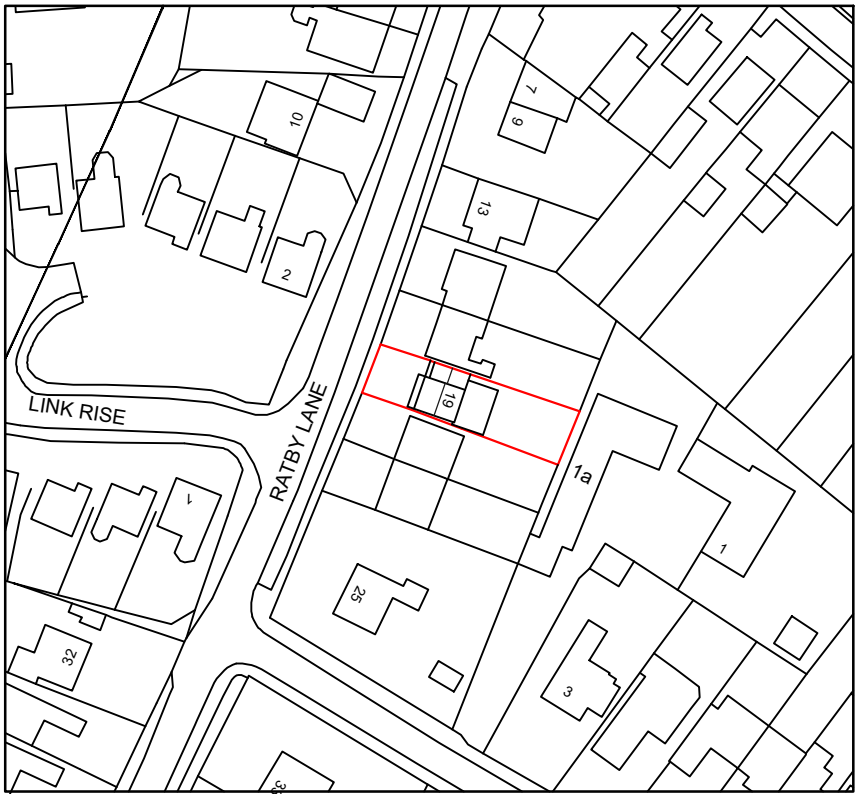


SITE LOCATION PLAN AS PROPOSED 1:1250

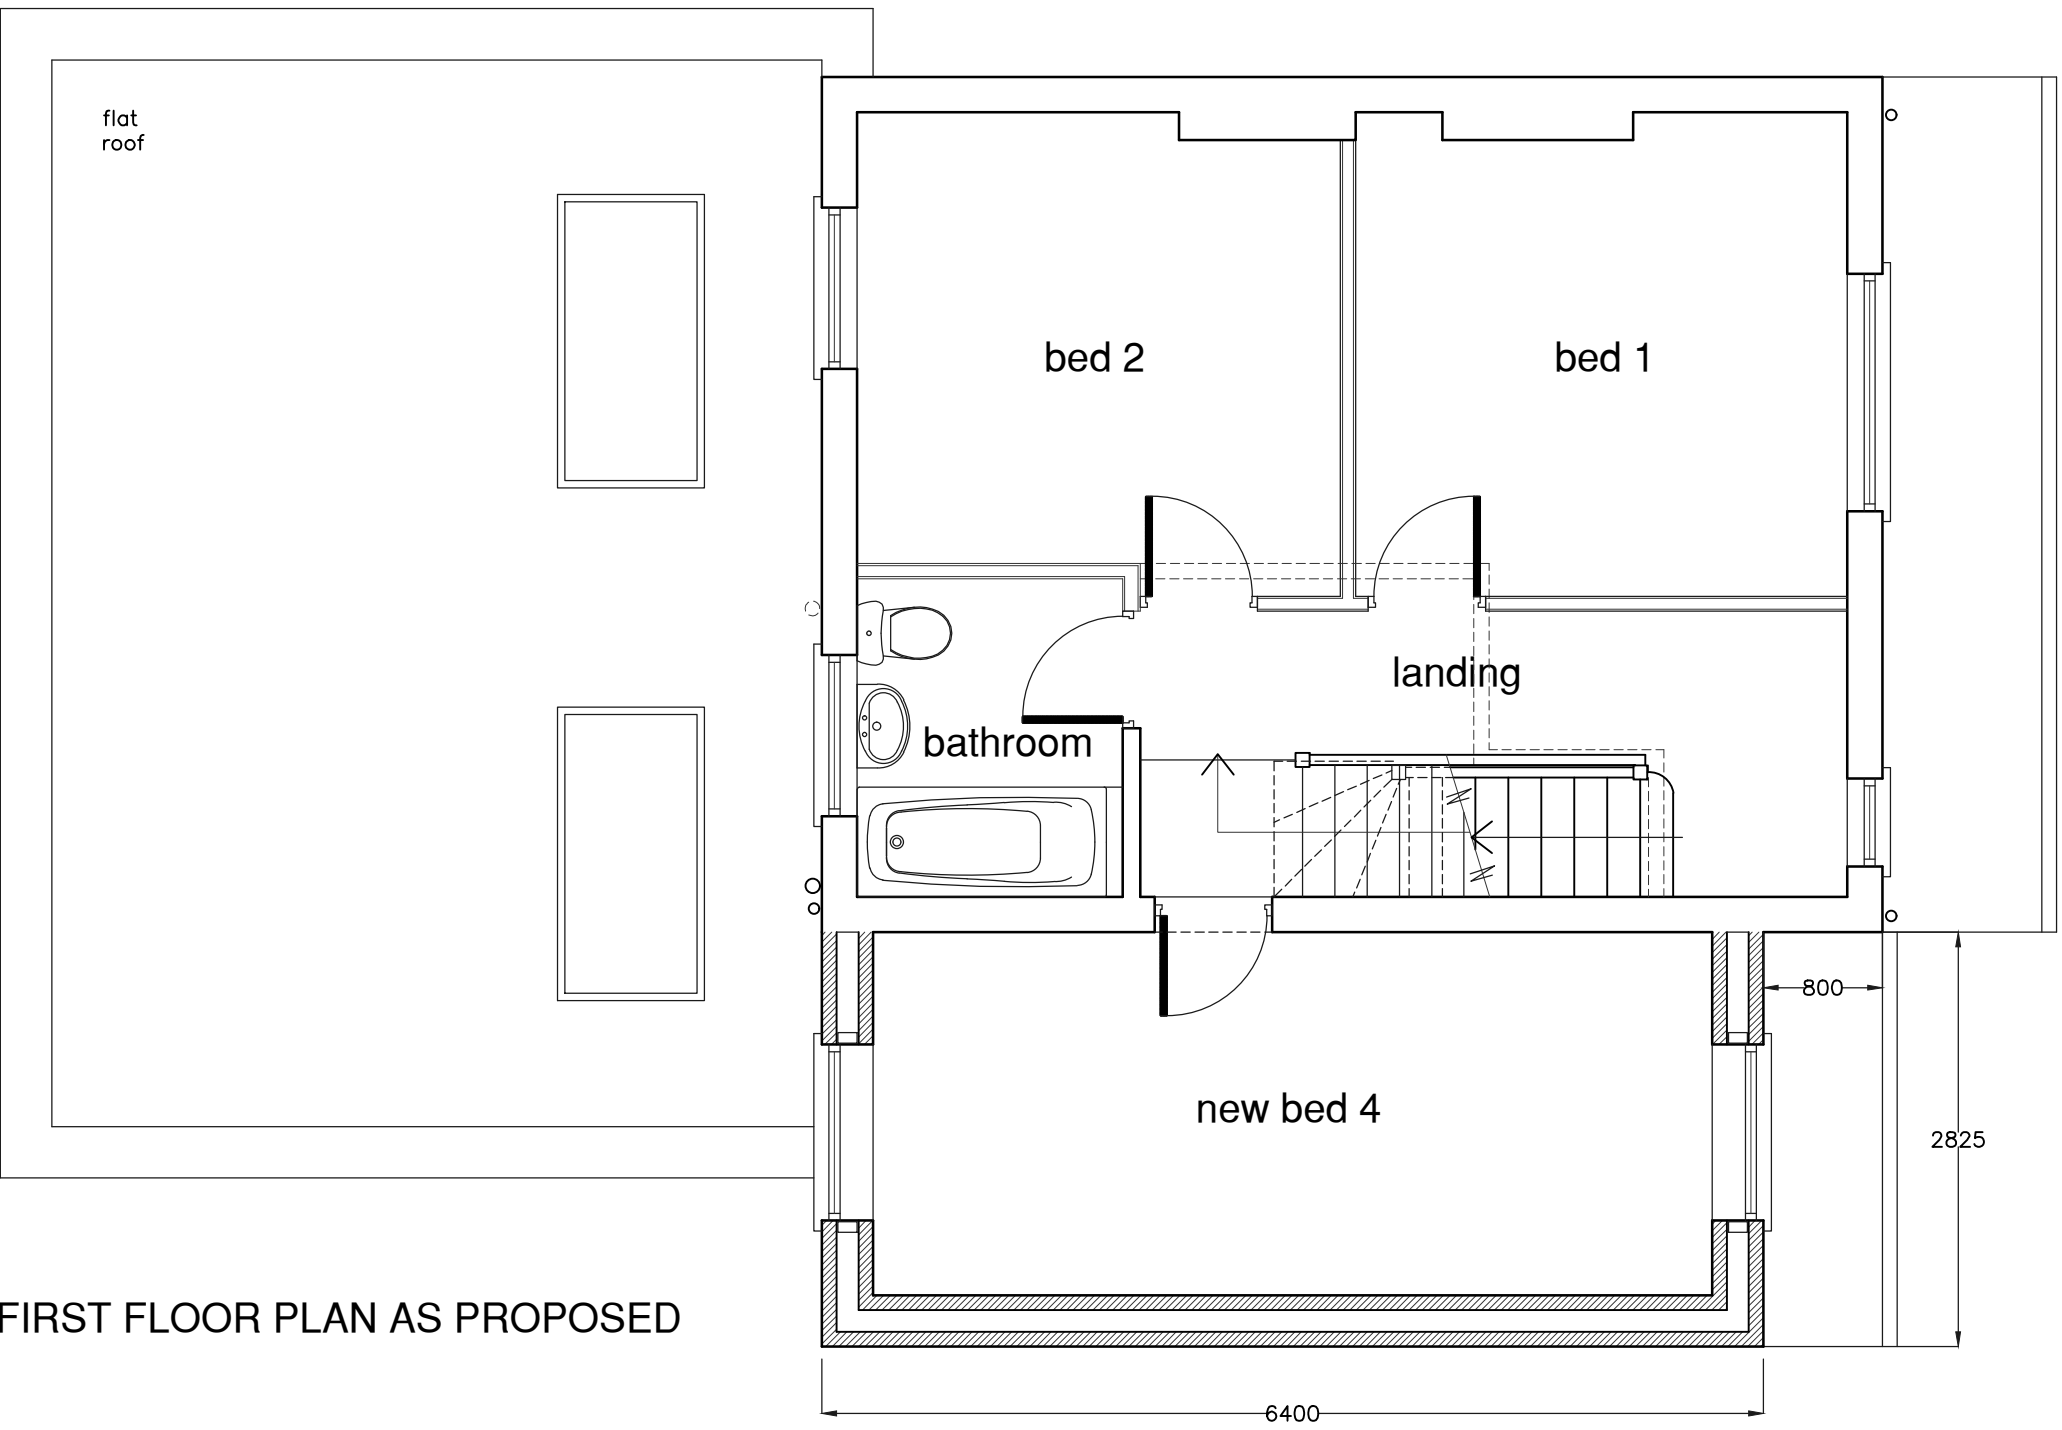

FIRST FLOOR PLAN AS PROPOSED

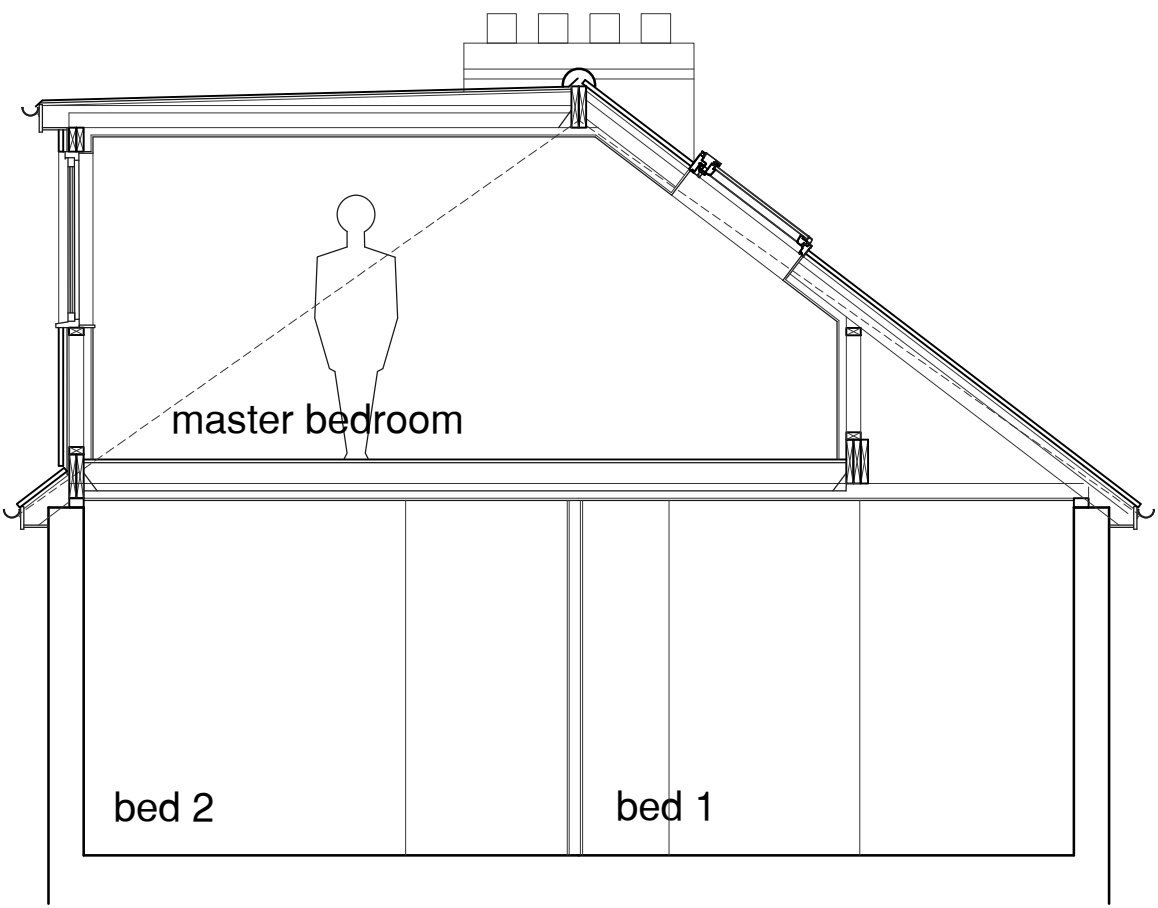


SECTION THRO' ROOFSPACE AS PROPOSED
(preliminary)

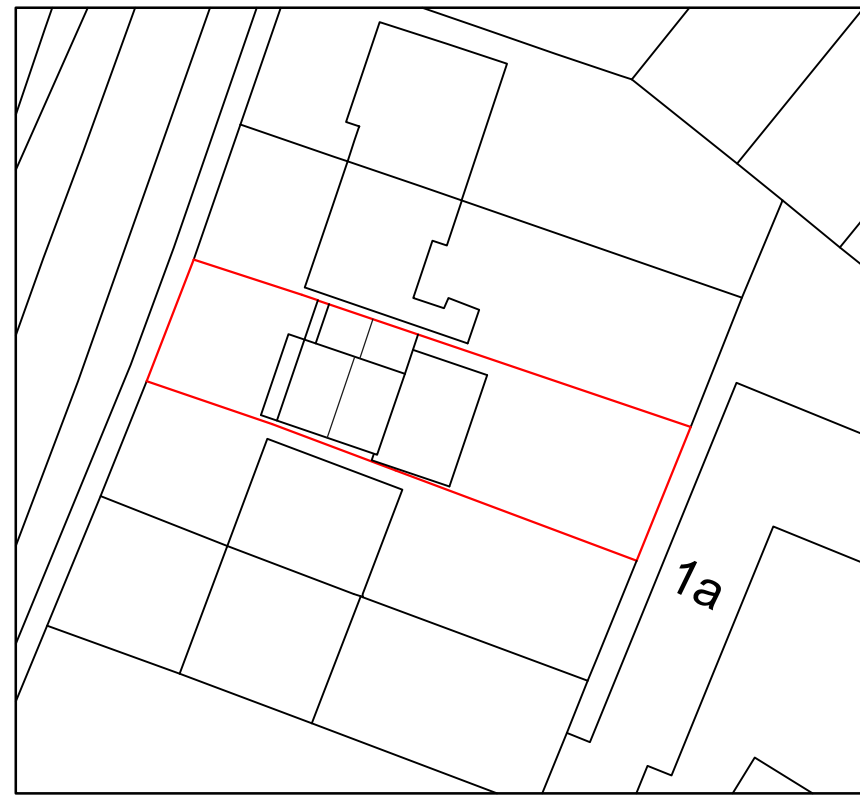


SITE PLAN AS PROPOSED 1:500

hatched area denotes
extent of floor area
exceeding 1800mm
(6'-00") in height.

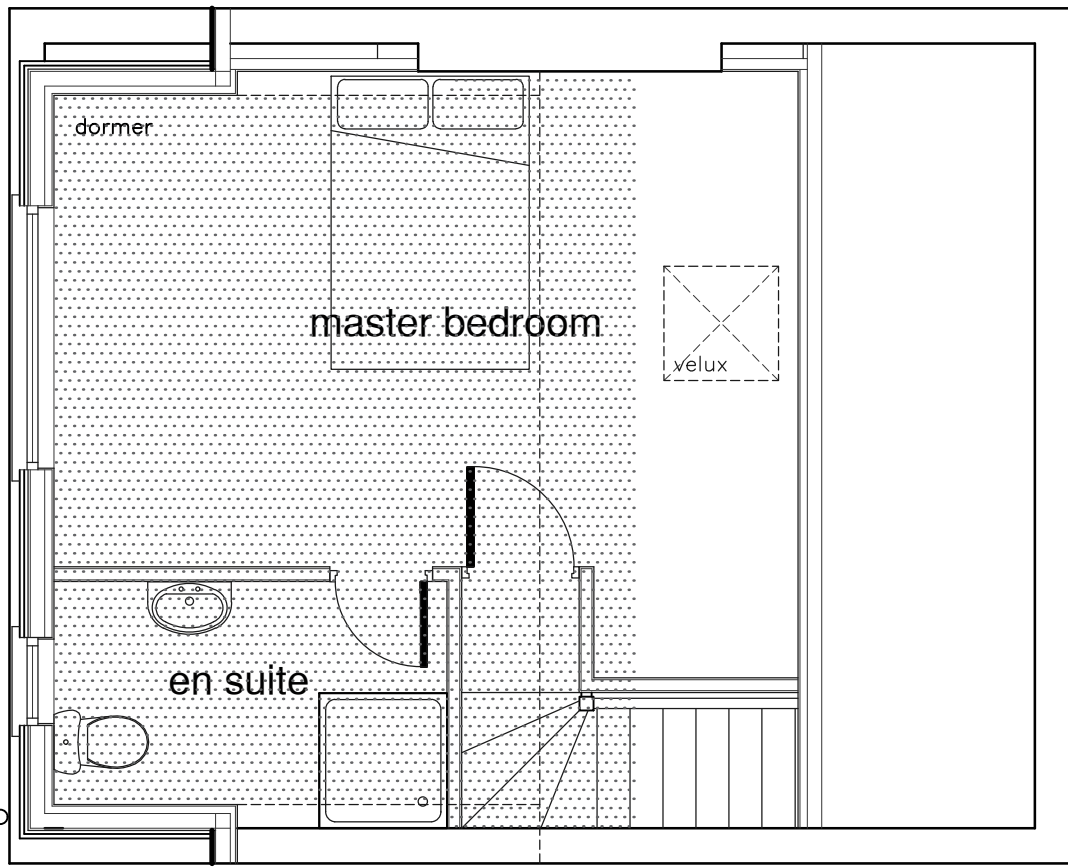

ROOFSPACE PLAN AS PROPOSED

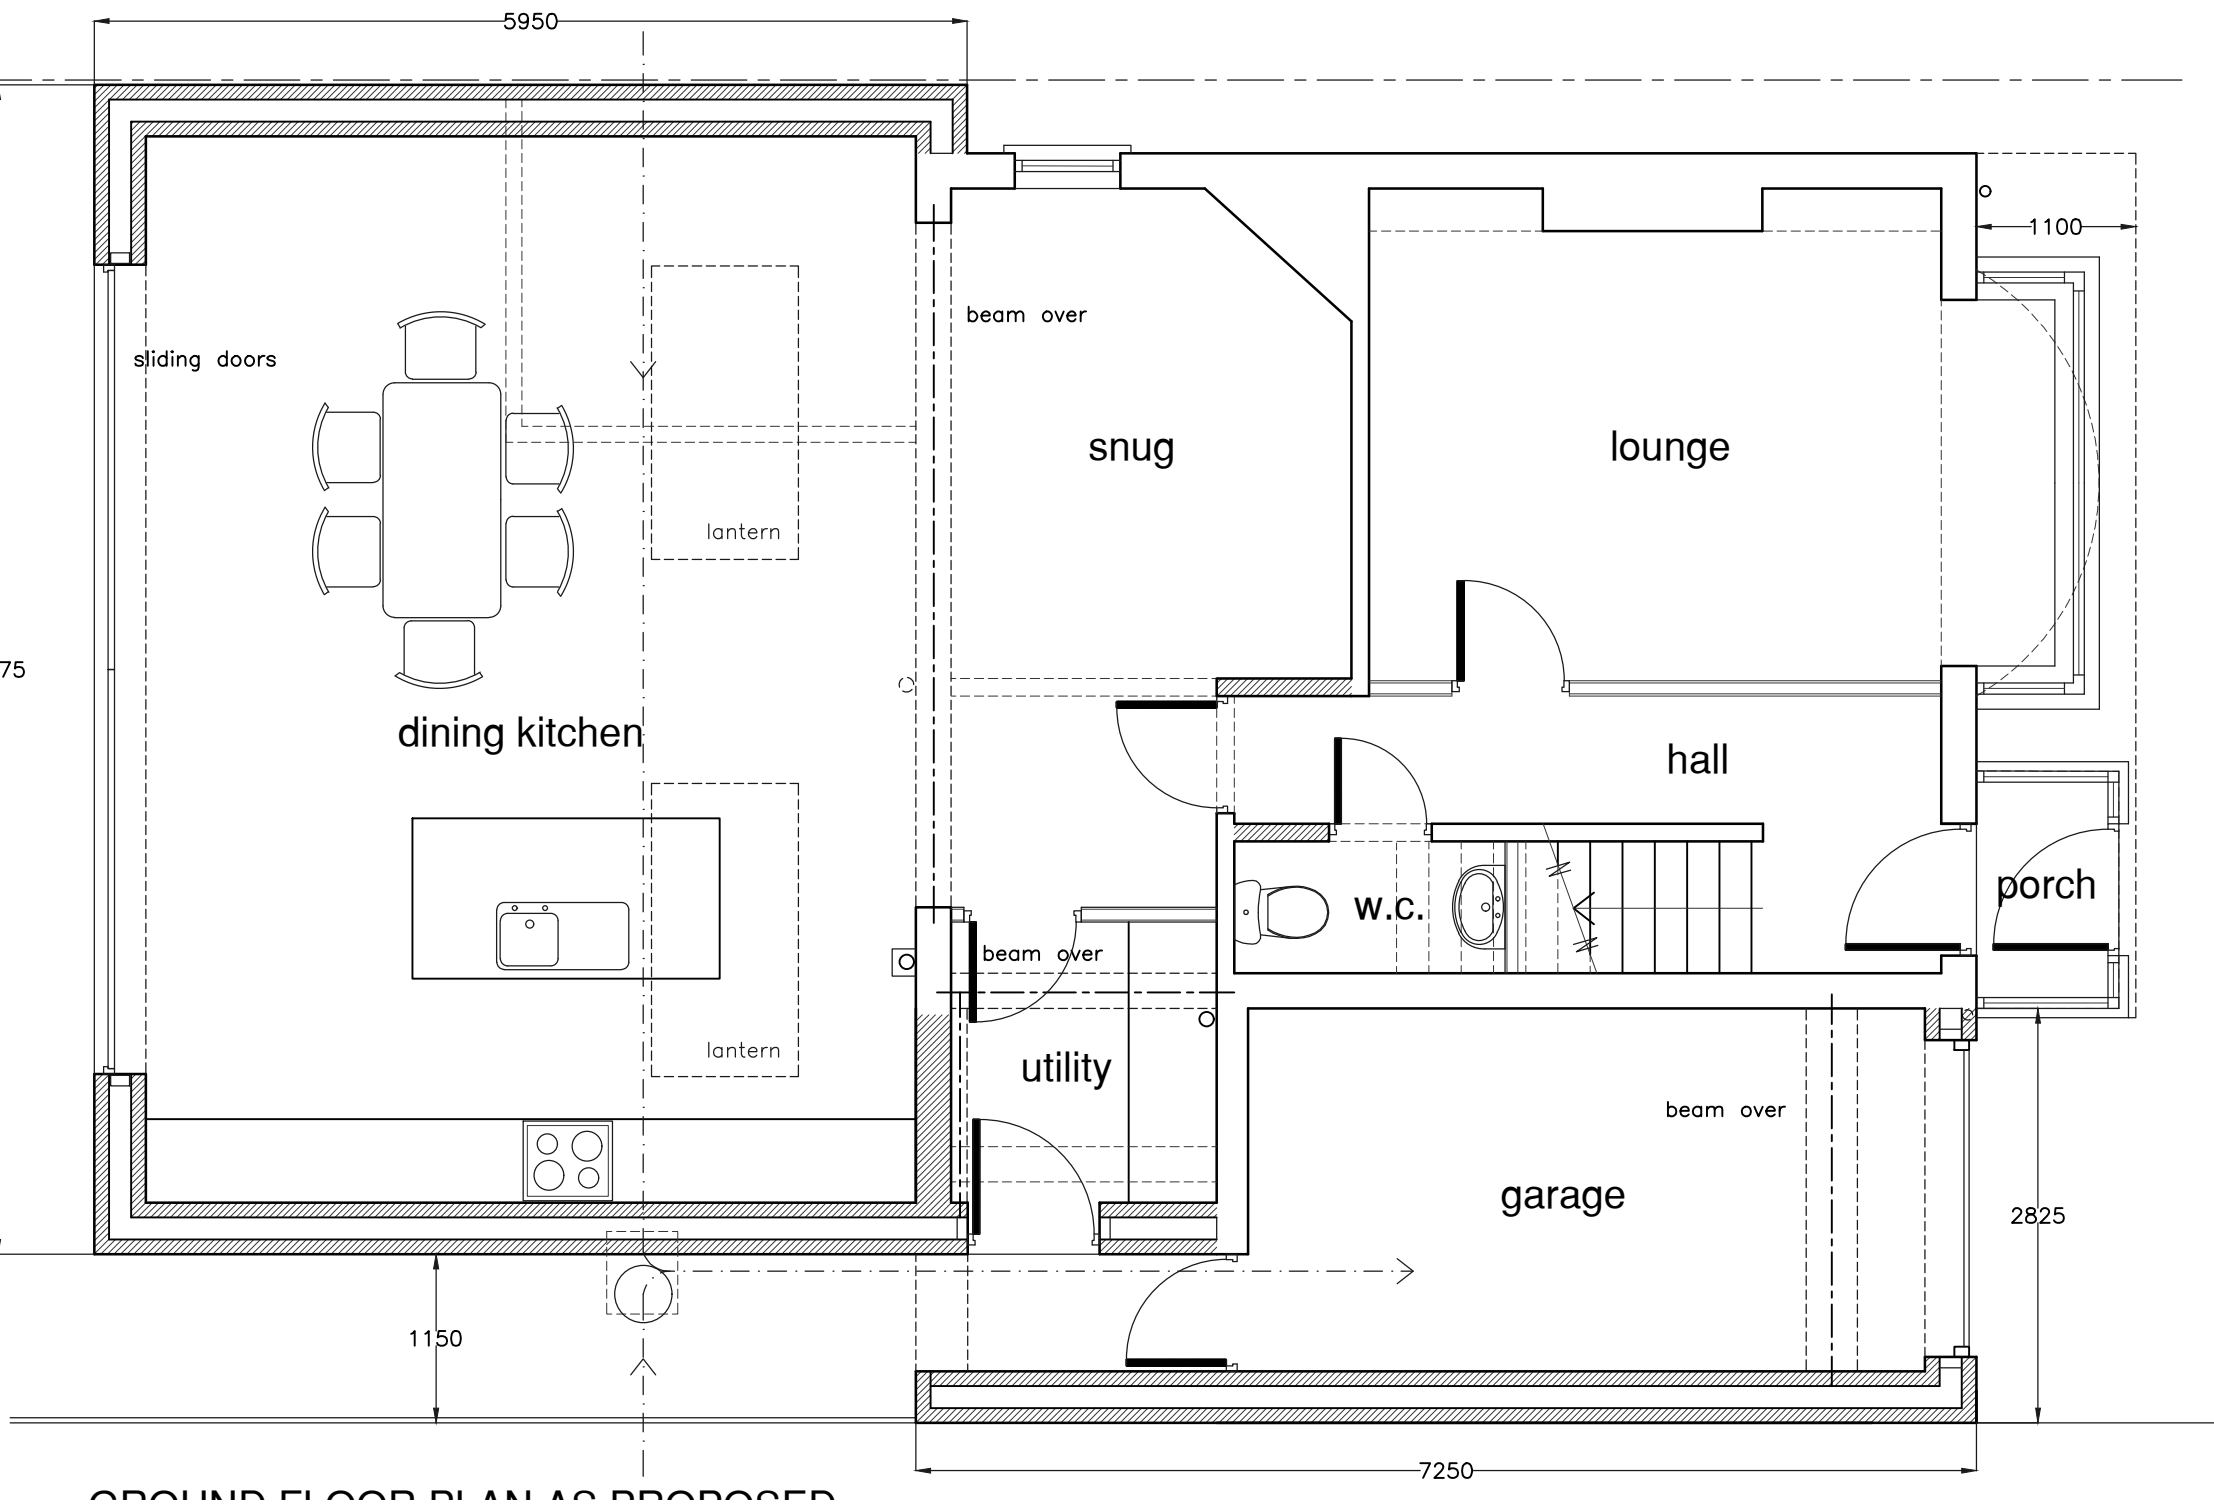

GROUND FLOOR PLAN AS PROPOSED

REV A - JUNE 2024 - ROOFLIGHT ARRANGEMENT REVISED,
MATERIALS FINISHES CONFIRMED AS PER PLANNING OFFICER'S
REQUESTS.

A.J.S
ARCHITECTURAL SERVICES

Please reply to:
156A Fosse rd nth
Leicester
LE3 5ES
Mobile: 07974 263607
Email: andyaskyeds@aol.com

Project **PROPOSED EXTENSIONS AND
ALTERATIONS AT:
19 RATBY LANE,
MARKFIELD,
LEICS.**

Sheet Title **PLANS, SECTIONS AND ELEVATIONS
AS PROPOSED (SHEET 2)**

Scale **1:50, 1:100** Ref **2024/0441/02A**

Date **APRIL 2024** Drawn **AJA**

ALL DIMENSIONS TO BE CHECKED ON SITE. DO NOT SCALE OFF DRAWING.
THIS DRAWING IS THE COPYRIGHT OF THE ARCHITECT AND NOT TO BE REPRODUCED
WITHOUT THEIR PERMISSION. ORIGINATOR: SURVEY MAP INFORMATION REPRODUCED WITH
PERMISSION OF ORDNANCE SURVEY