




NORTH EAST ELEVATION
@1:50





NORTH WEST ELEVATION
@1:50



SOUTH WEST ELEVATION
@1:50

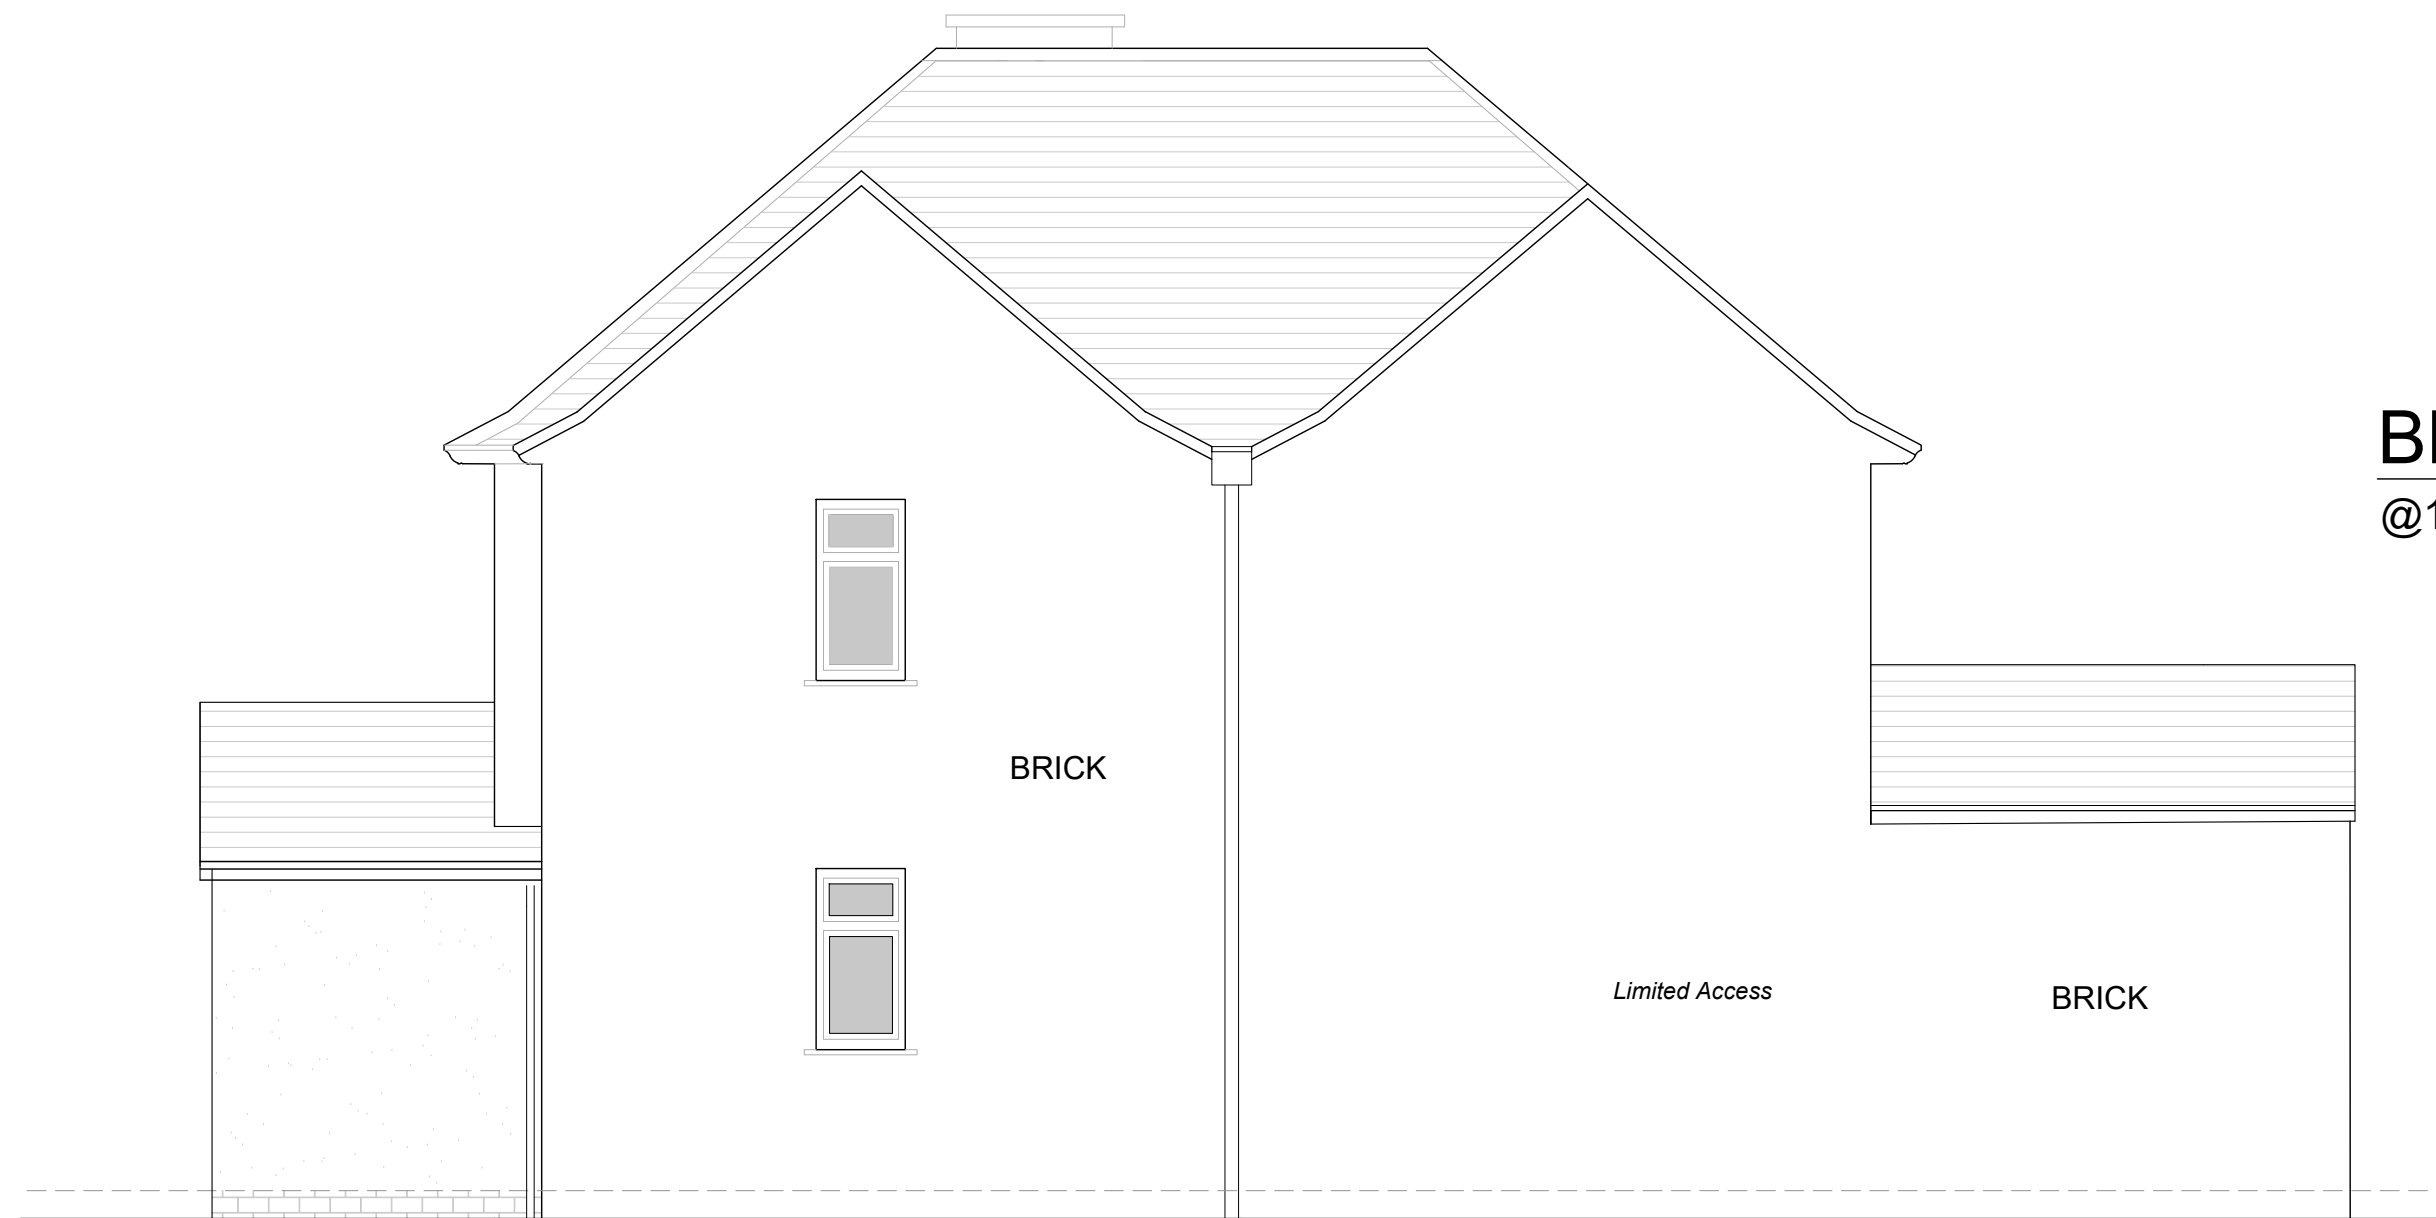

SOUTH EAST ELEVATION
@1:50

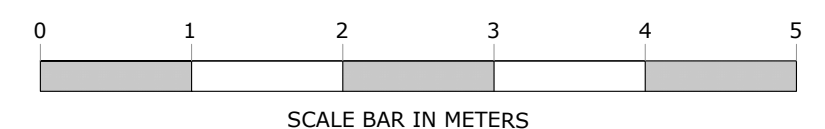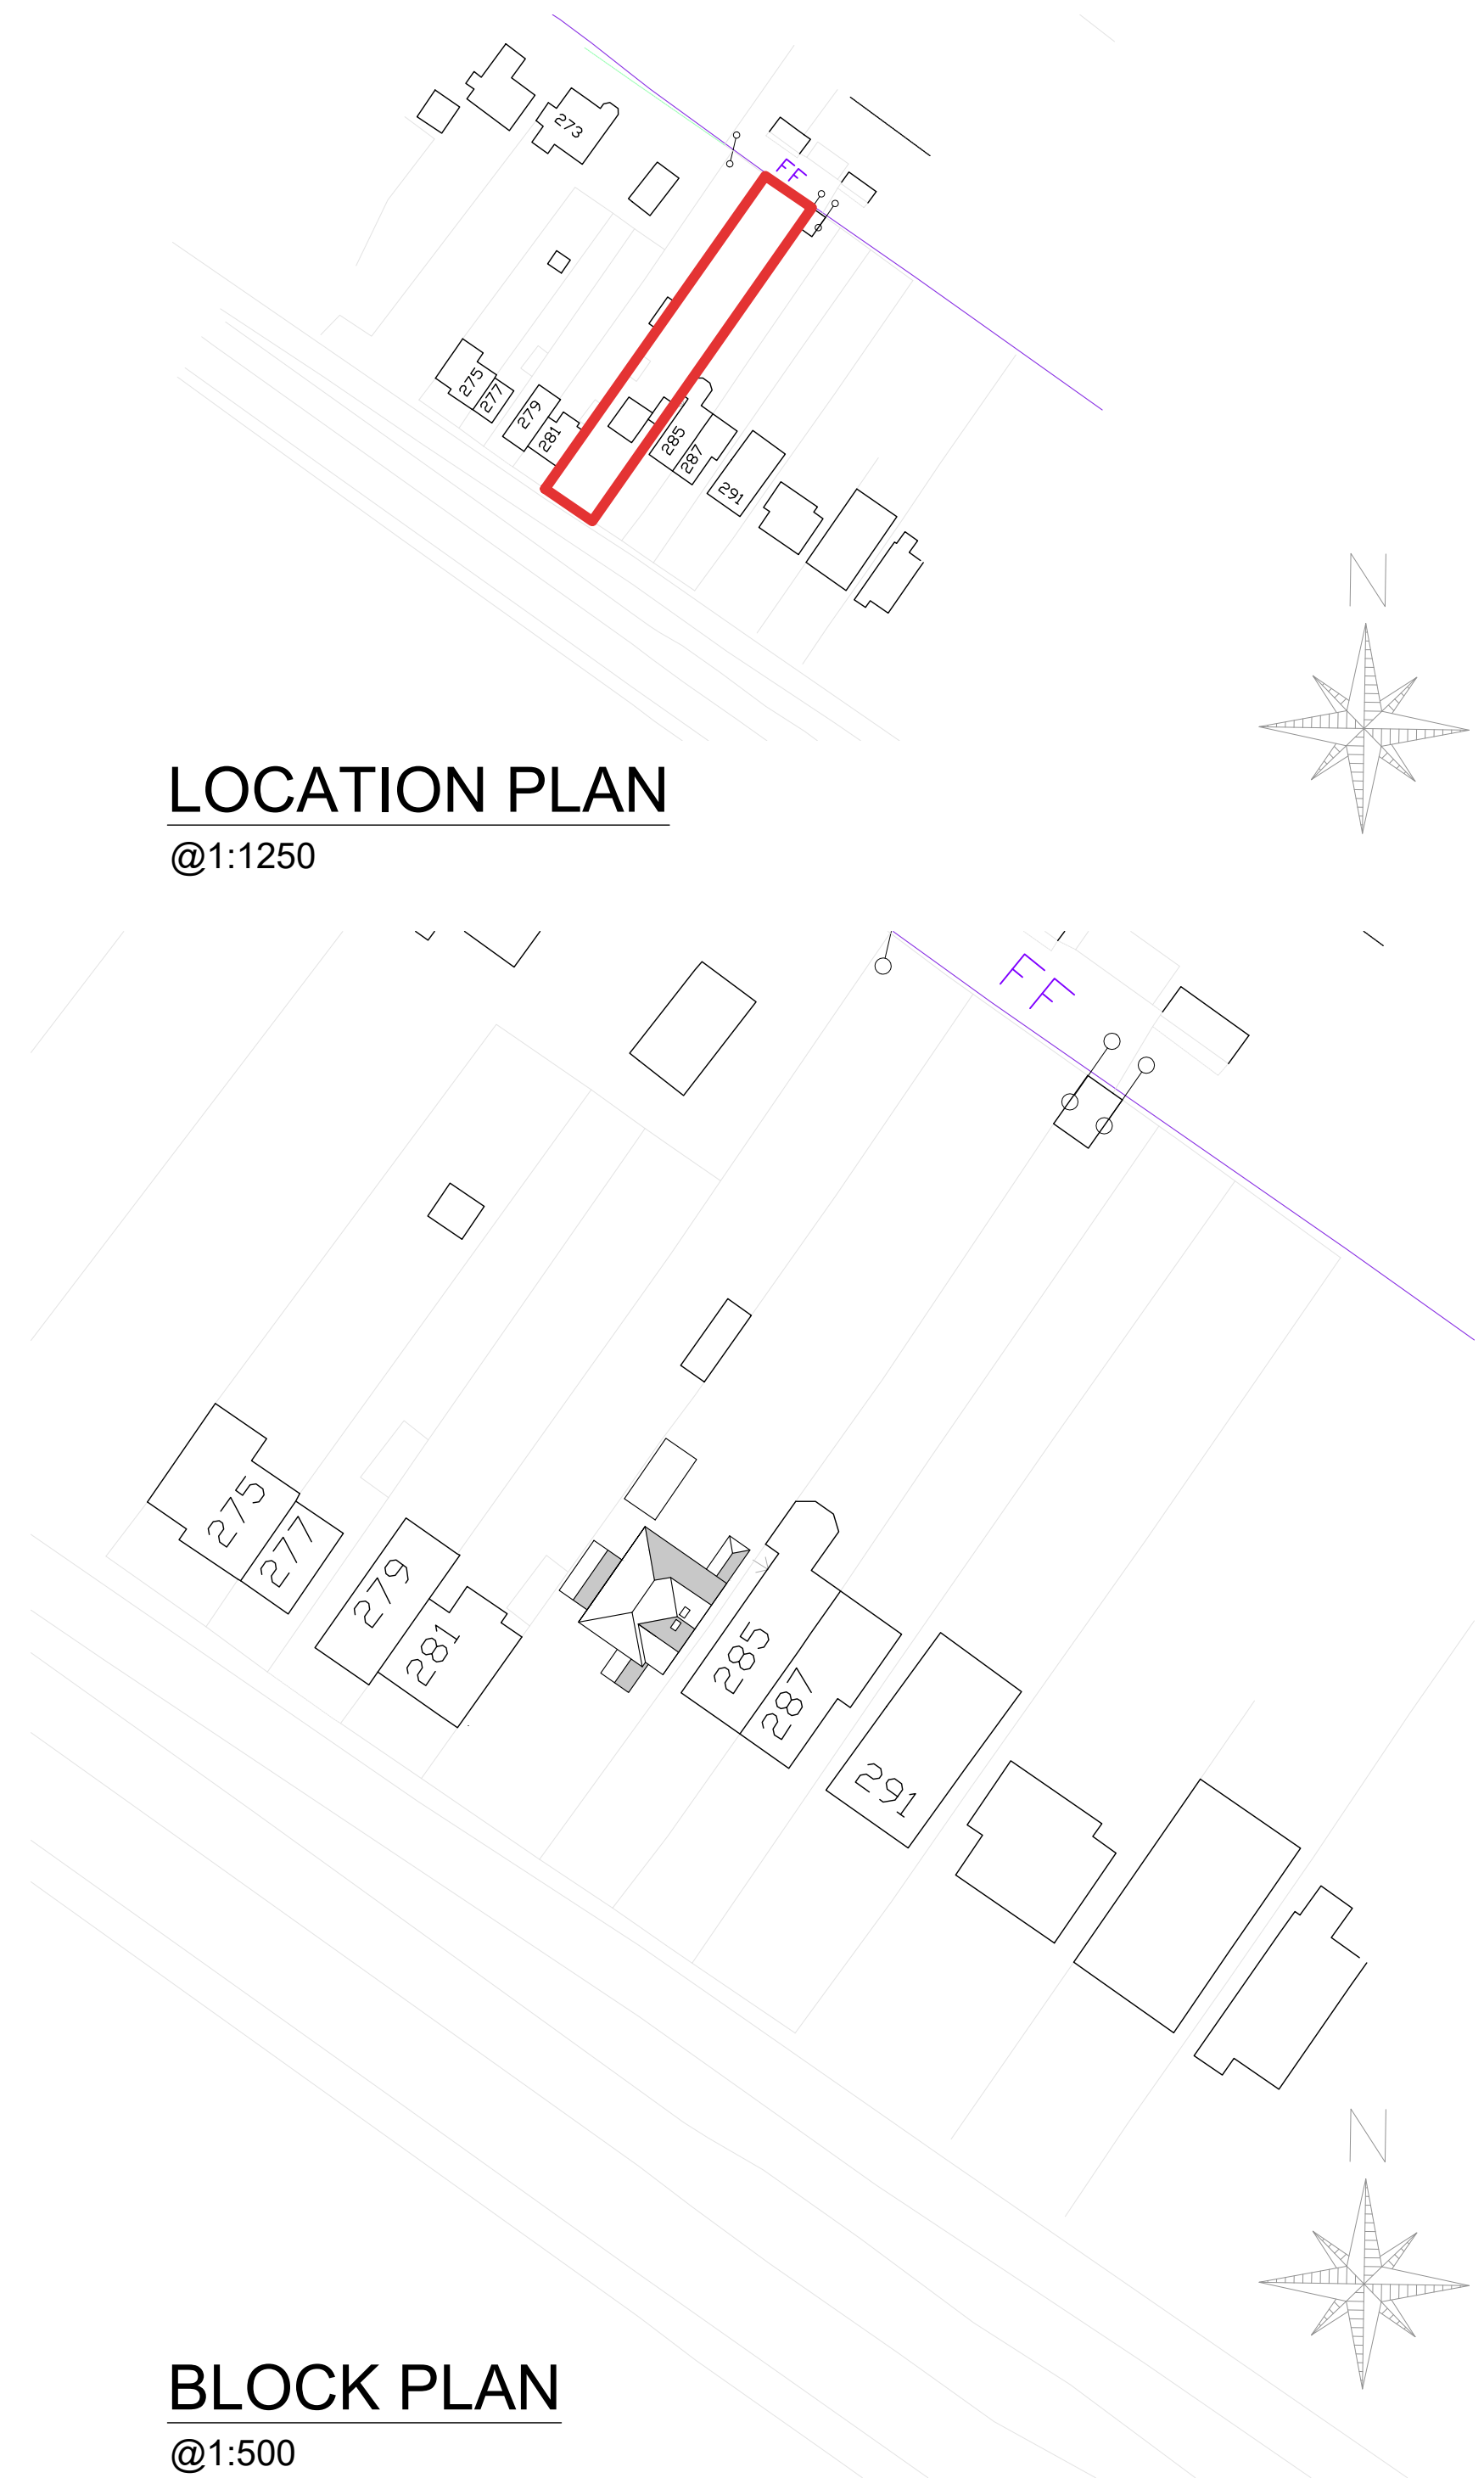

Elisabeth Hackett
ARCHITECT
MOBILE: +447825 740 790
LISHACKETT@HOTMAIL.COM
NO.83 MAIN STREET
KINGS NEWTON
DE73 8BX

CLIENT:	ALISON WOOD
PROJECT:	283 LEICESTER RD, MARKFIELD, LE67 9RH
DRAWING:	PROPOSED PLANS (ELEVATIONS)
SCALE:	AS STATED ON A1
DATE:	28.11.22
DRAWING NUMBER:	334.02
REVISION:	A
STAGE:	3

PLEASE NOTE: DO NOT SCALE
DRAWINGS ARE NOT SUFFICIENTLY DETAILED FOR CONSTRUCTION UP TO STAGE 4
© COPYRIGHT - ELISABETH HACKETT ARCHITECT LIMITED