


This drawing and the building works depicted are the copyright of Code 6 Developments Limited and may not be reproduced or otherwise used without written permission. No liability will be accepted for amendments made by other persons.


Written dimensions only to be taken from this drawing.

Contractor must check and verify all building levels and site dimensions, all sewer invert levels and road levels at connection points prior to start of works.


All works to comply with the latest revision of the building regulations.

 


LINEAR SCALE 1:100

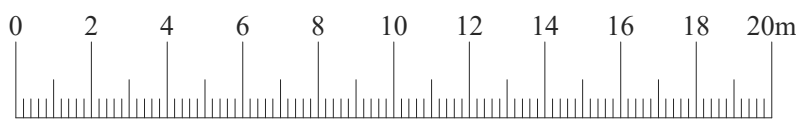

LINEAR SCALE 1:200

 



LINEAR SCALE 1:1250

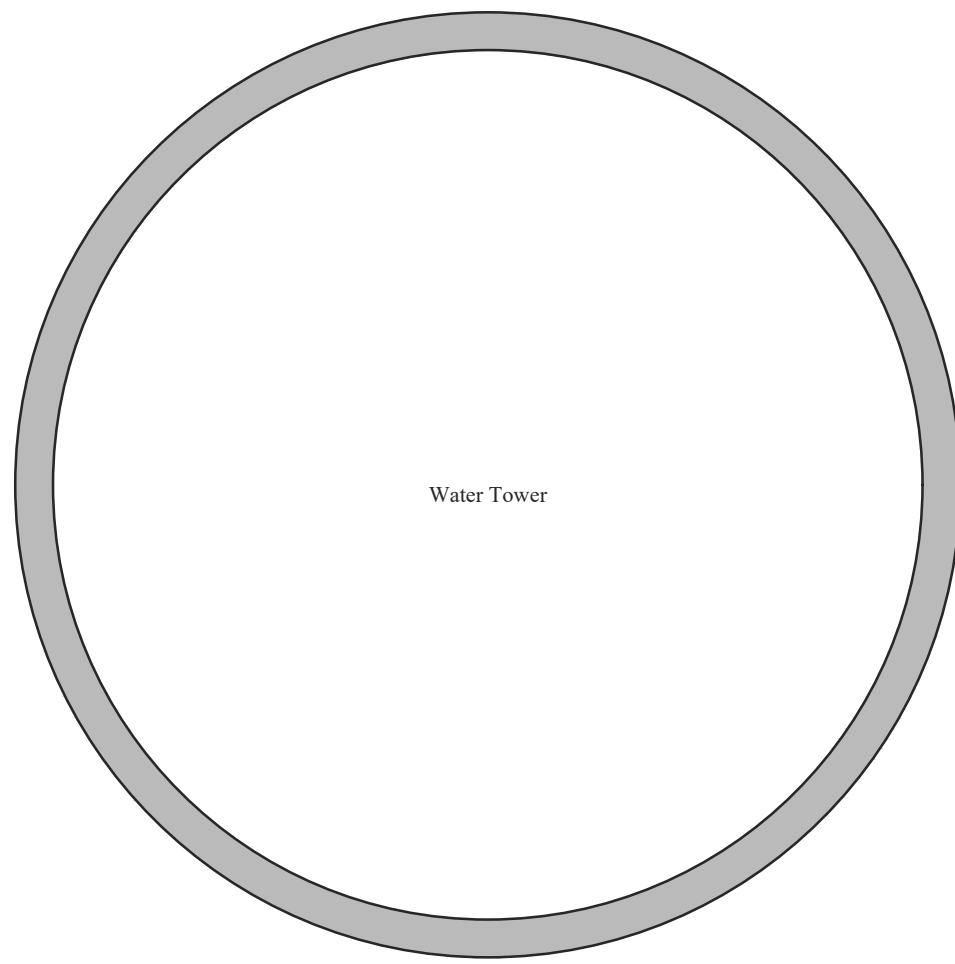

EXISTING FLOOR PLAN 1:100



EXISTING SITE PLAN 1:1250

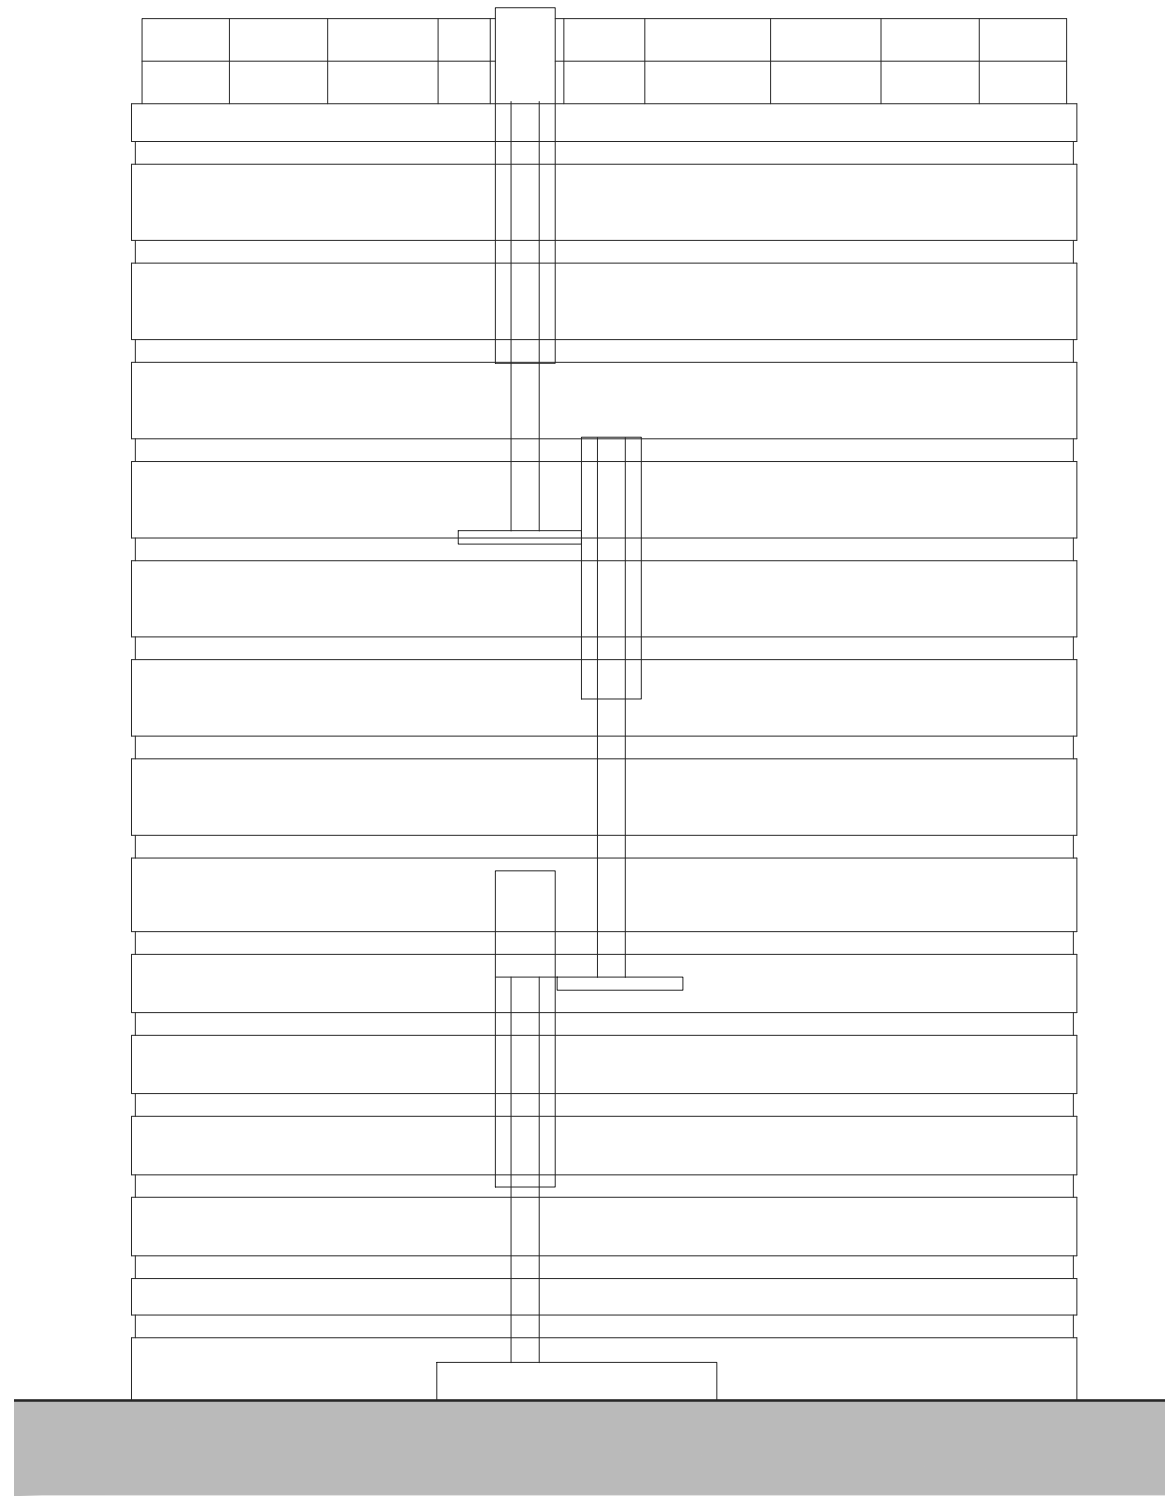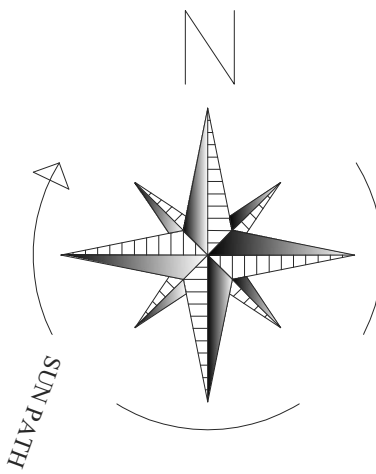


EXISTING WEST ELEVATION 1:100



EXISTING SOUTH ELEVATION 1:100



EXISTING EAST ELEVATION 1:100

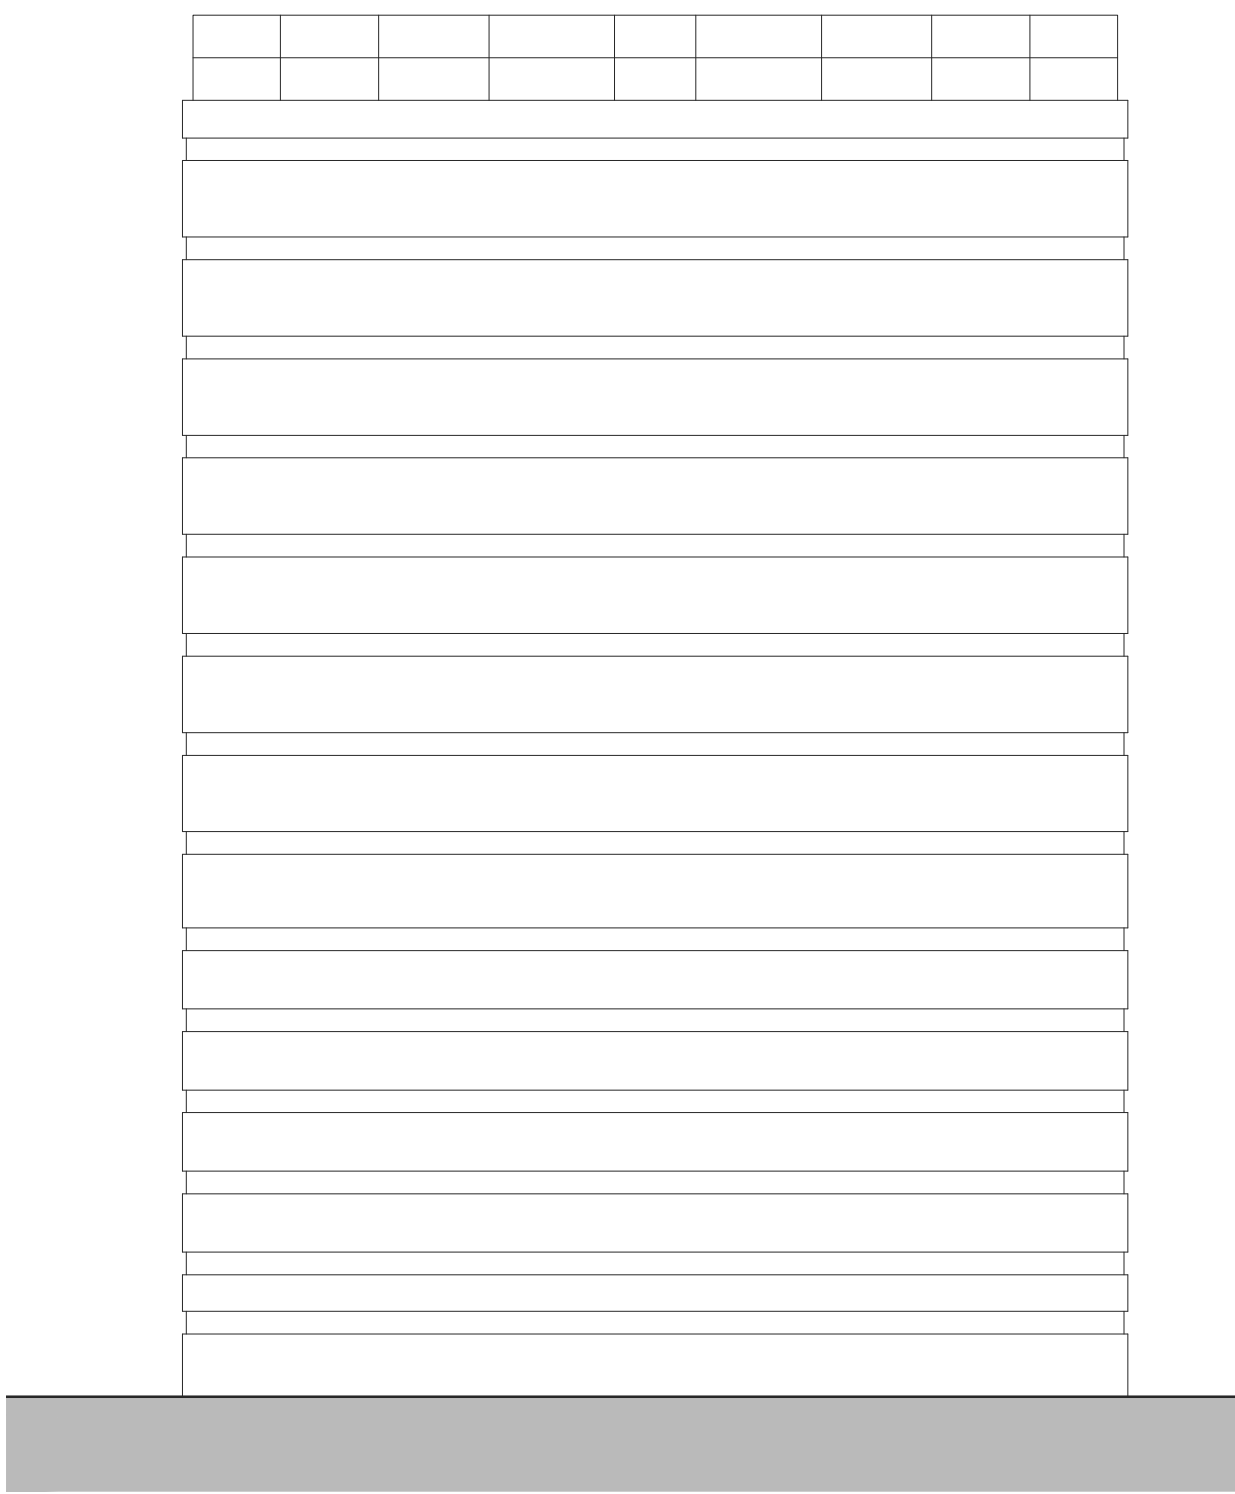

EXISTING NORTH ELEVATION 1:100



EXISTING SITE PLAN 1:200

Existing

REVISIONS			
CLIENT		MAHENDRA PATEL	
PROJECT		PROPOSED RESIDENTIAL CONVERSION OF EXISTING WATER TOWER, ROE HOUSE LANE, NORTON JUXTA, TWYCCROSS, LEICESTERSHIRE DE12 7AP	
DRAWING TITLE		EXISTING PLAN, SITE PLANS AND ELEVATIONS	
SCALE	1:100 1:500 1:1250	DATE	NOVEMBER 2023
DRAWN		STAGE	PLANNING
DRAWING NUMBER	1301_01	REV.	