
From: Mark Heaven <Mark@code6developments.onmicrosoft.com>
Sent: 12 December 2023 11:56
To: Planning Folder New
Subject: Planning portal Reference number: PP-12652691 proposed residential conversion of existing water tower.
Attachments: existing-1301_01.pdf
Categories: Tidd

Hello

Further to issue of the above mentioned planning application via the planning portal please could you replace the drawing 1301_01 with the attached as I have spotted a typo error.

Best Regards

Mark Heaven MCIAT B.Sc. Hons

For and on behalf of Code 6 Developments Limited

Mark@code6developments.onmicrosoft.com




UNIQUE ARCHITECTURAL SOLUTIONS – PLANNING – BUILDING REGULATIONS
RESIDENTIAL – RETAIL – COMMERCIAL – ENERGY ASSESSMENT

16 Fox's Covert, Fenny Drayton, CV13 6BG
T: 01827 721653
E: Mark@code6developments.onmicrosoft.com


Please think about the environment before printing this email.

This email may contain confidential information. If you have received this email and are not a named address then please inform Code 6 Developments Limited on 01827 721653 and delete the email from your system. Code 6 Developments Limited accepts no liability for any loss or damage suffered by any person arising from reliance on any information contained in this email


This drawing and the building works depicted are the copyright of Code 6 Developments Limited and may not be reproduced or amended except by written permission. No liability will be accepted for amendments made by other persons.
Written dimensions only to be taken from this drawing.
Contractor must check and verify all building levels and site dimensions, all sewer invert levels and road levels at connection points prior to start of works.
All works to comply with the latest revision of the building regulations.

 


LINEAR SCALE 1:100

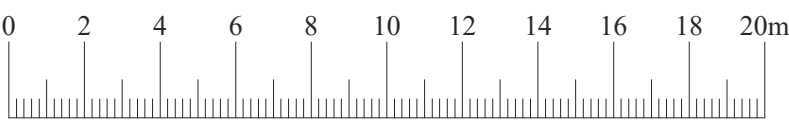

LINEAR SCALE 1:200

 



LINEAR SCALE 1:1250

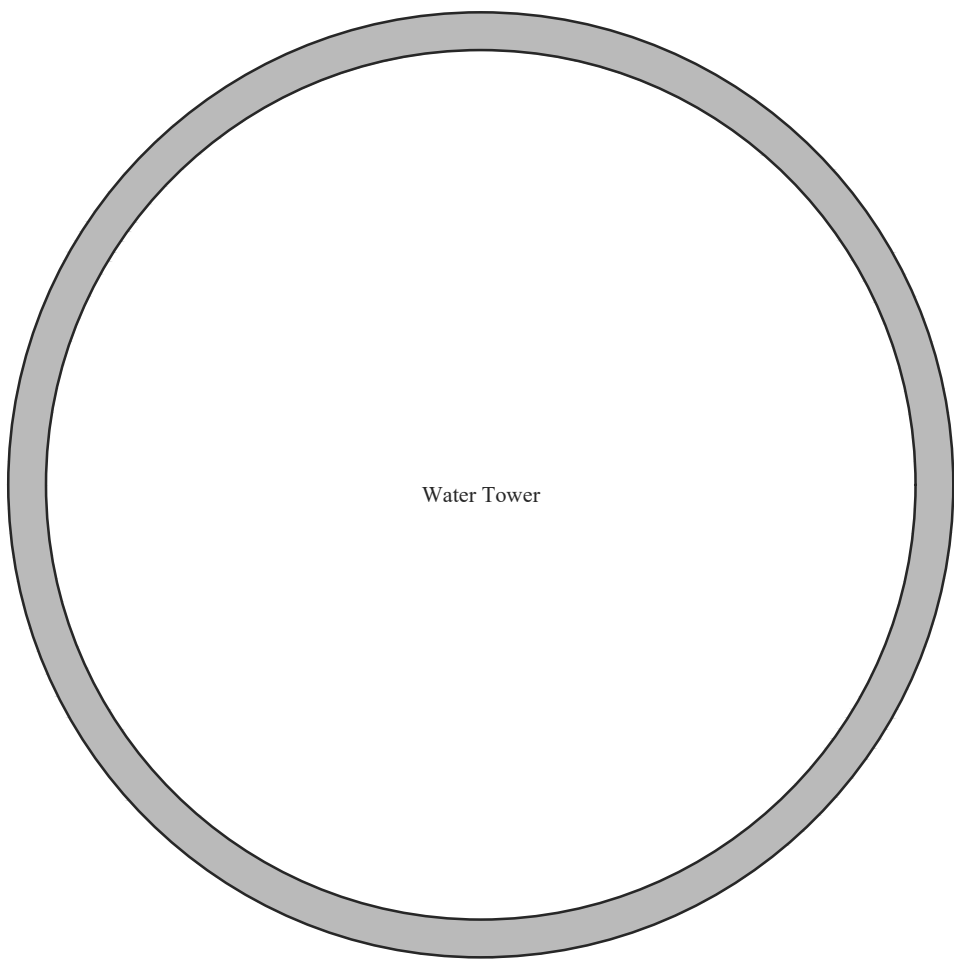


EXISTING FLOOR PLAN 1:100




EXISTING SITE PLAN 1:1250

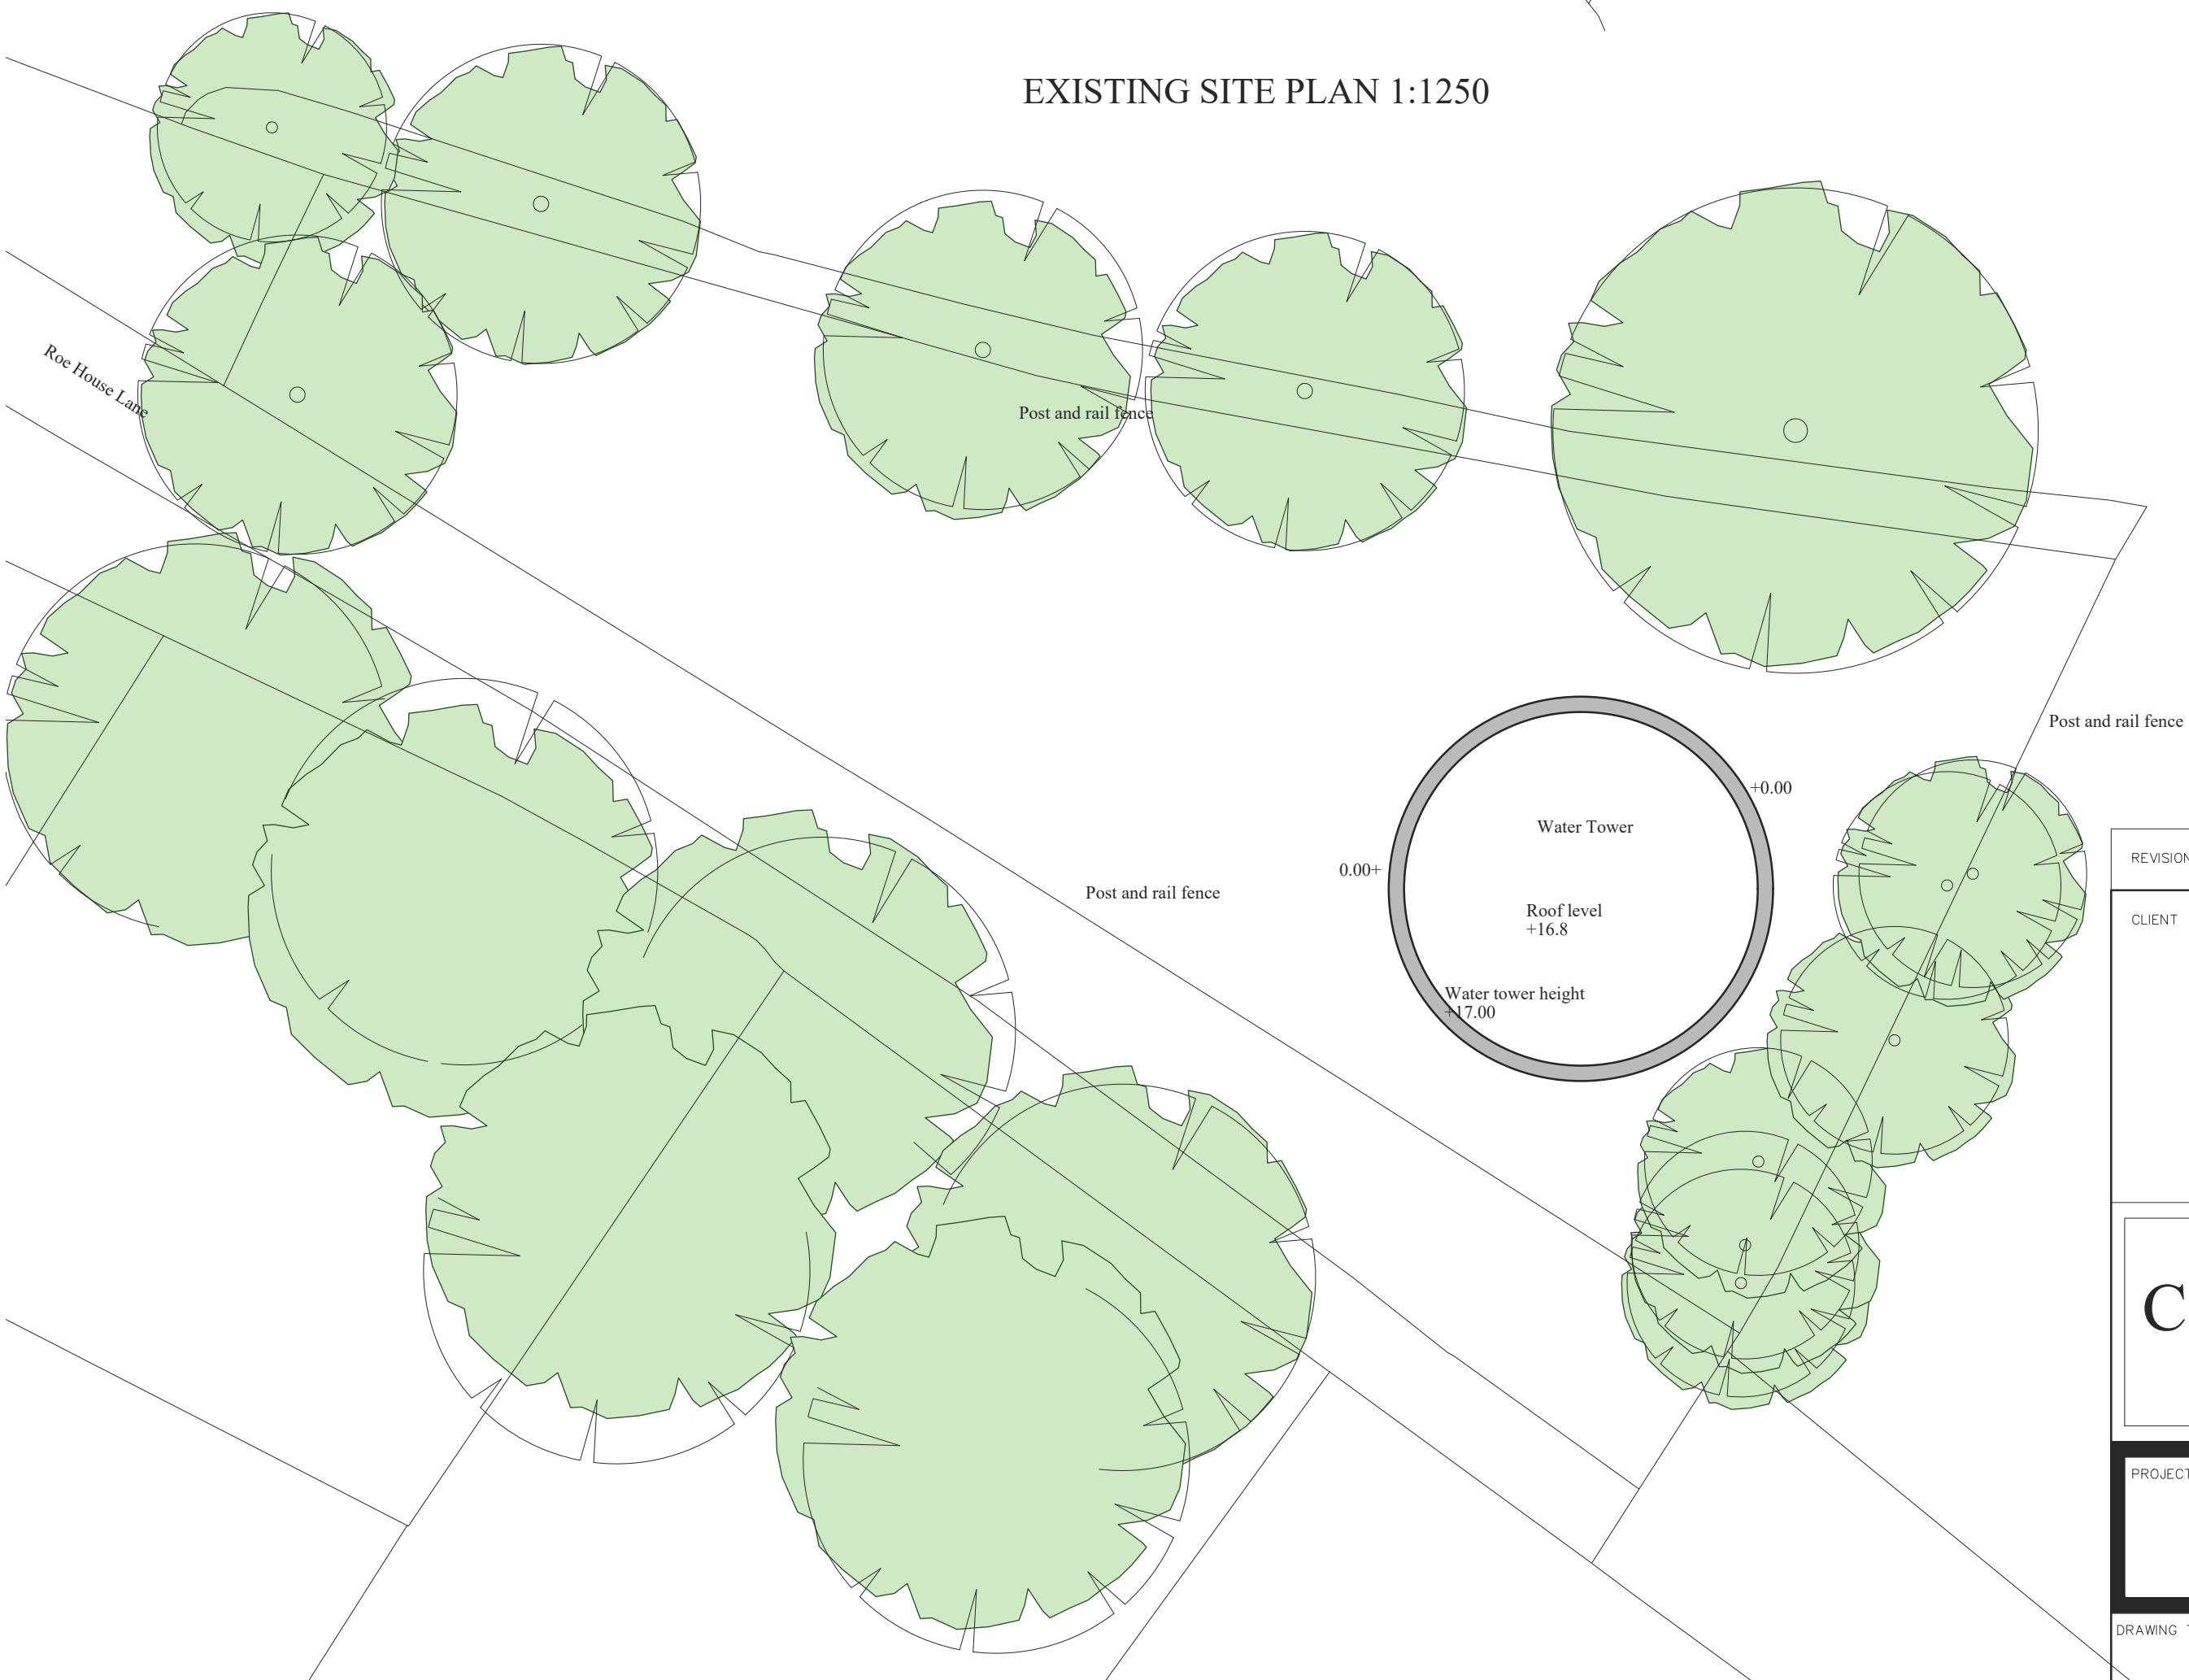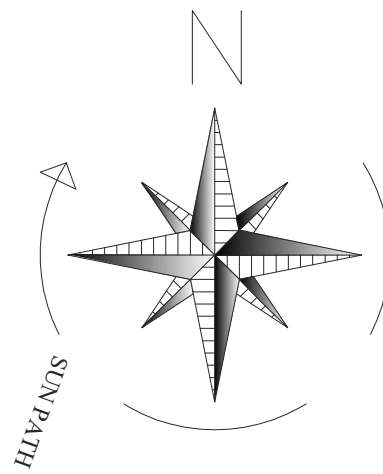

EXISTING SITE PLAN 1:200

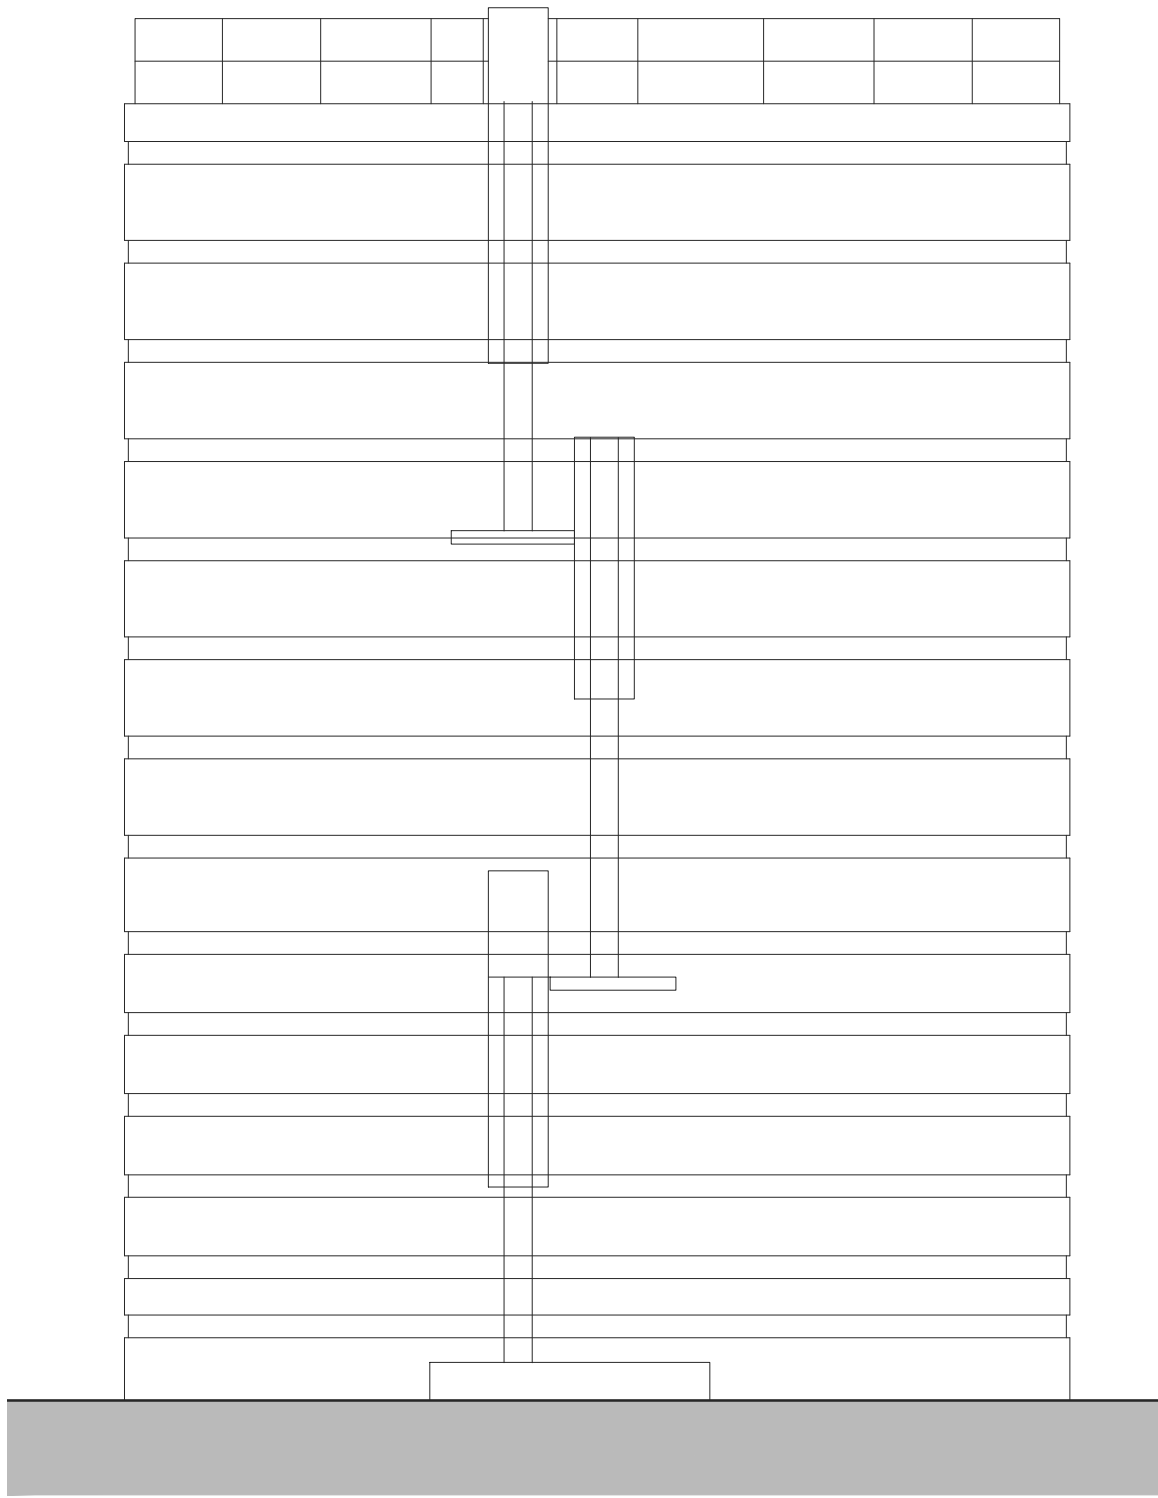

EXISTING WEST ELEVATION 1:100

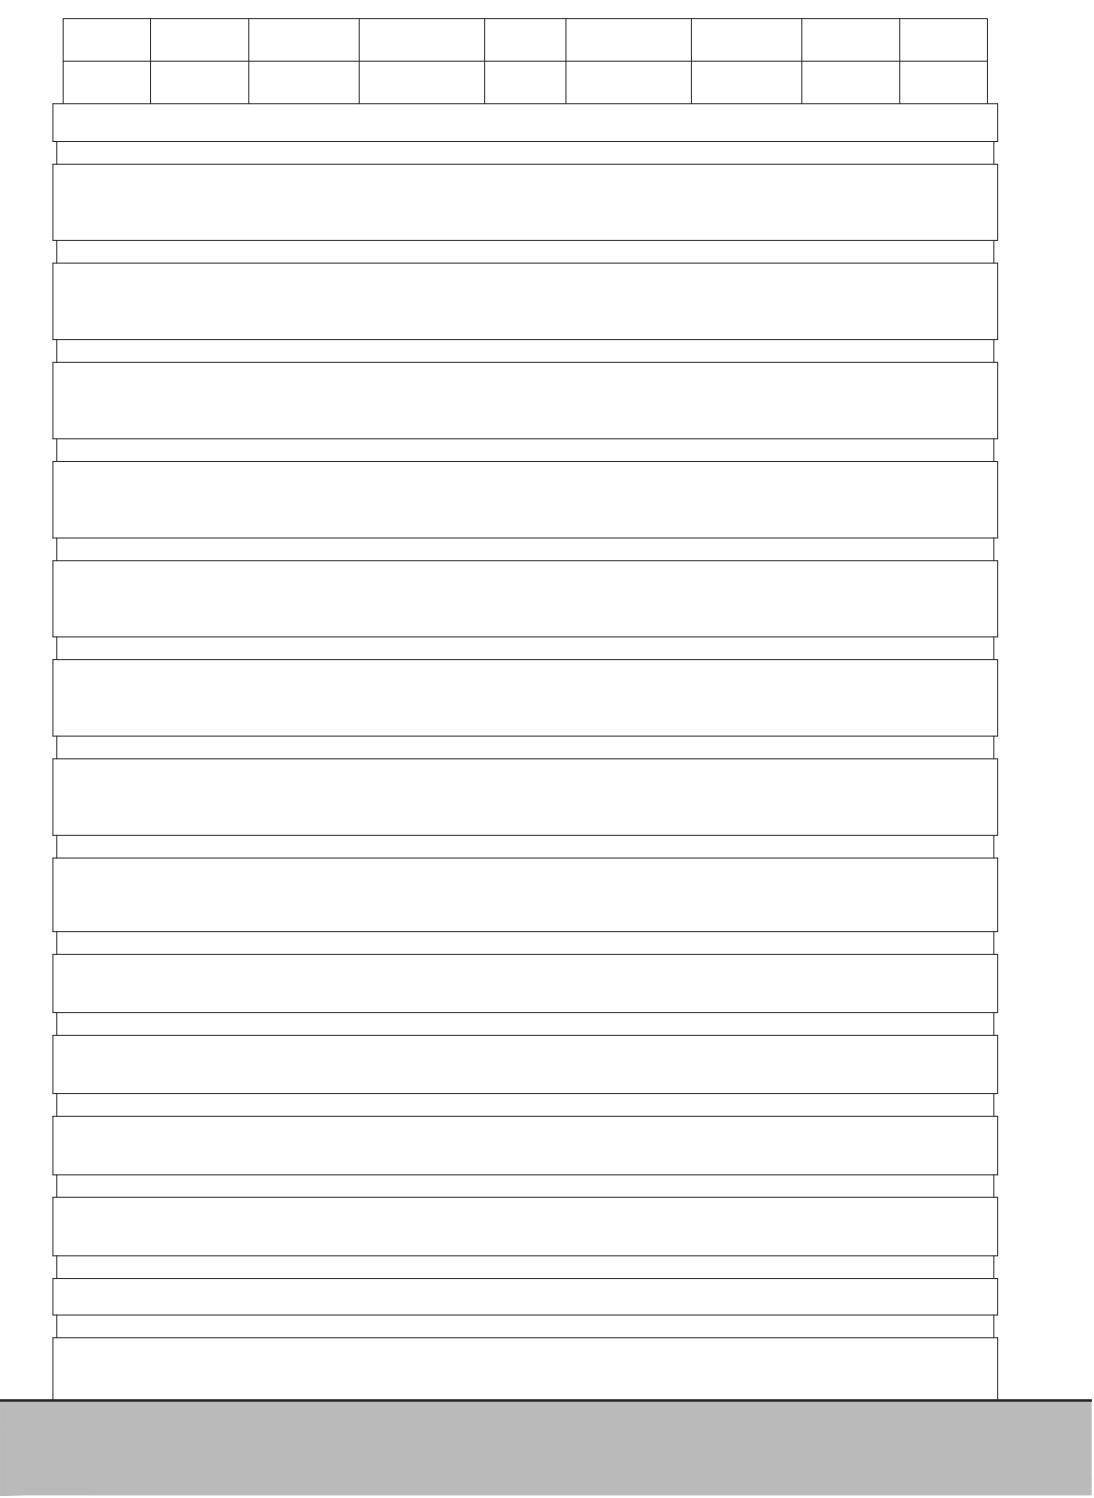

EXISTING SOUTH ELEVATION 1:100



EXISTING EAST ELEVATION 1:100



EXISTING NORTH ELEVATION 1:100

Existing

REVISIONS			
CLIENT		MAHENDRA PATEL	
PROJECT		PROPOSED RESIDENTIAL CONVERSION OF EXISTING WATER TOWER, ROE HOUSE LANE, NORTON JUXTA, TWYCCROSS, LEICESTERSHIRE DE12 7AP	
DRAWING TITLE		EXISTING PLAN, SITE PLANS AND ELEVATIONS	
SCALE	1:100 1:500 1:1250	DATE	NOVEMBER 2023
DRAWN		STAGE	PLANNING
DRAWING NUMBER	1301_01	REV.	