


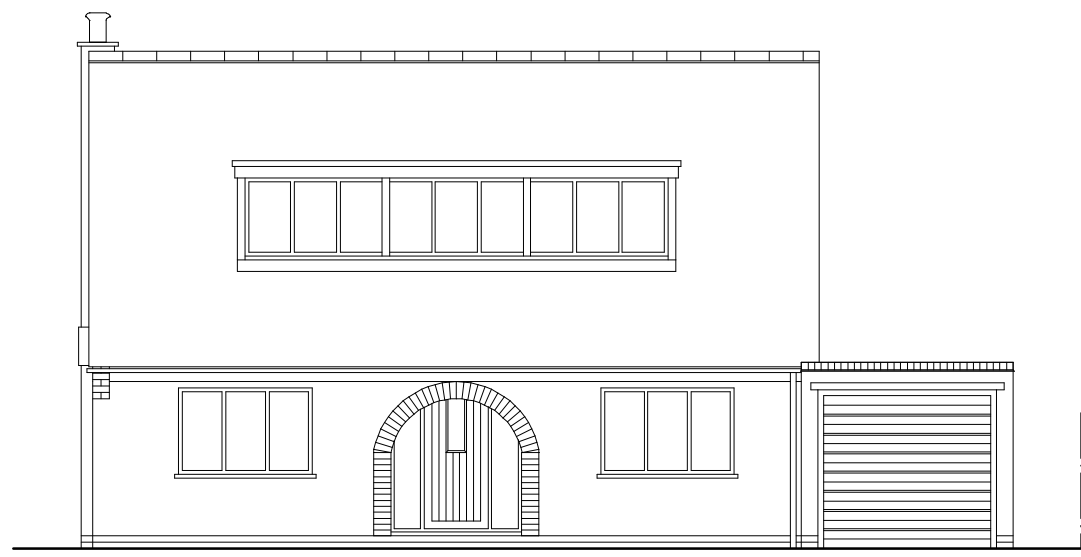


Existing Front Elevation



Existing Rear Elevation



Existing Elevation To No 4

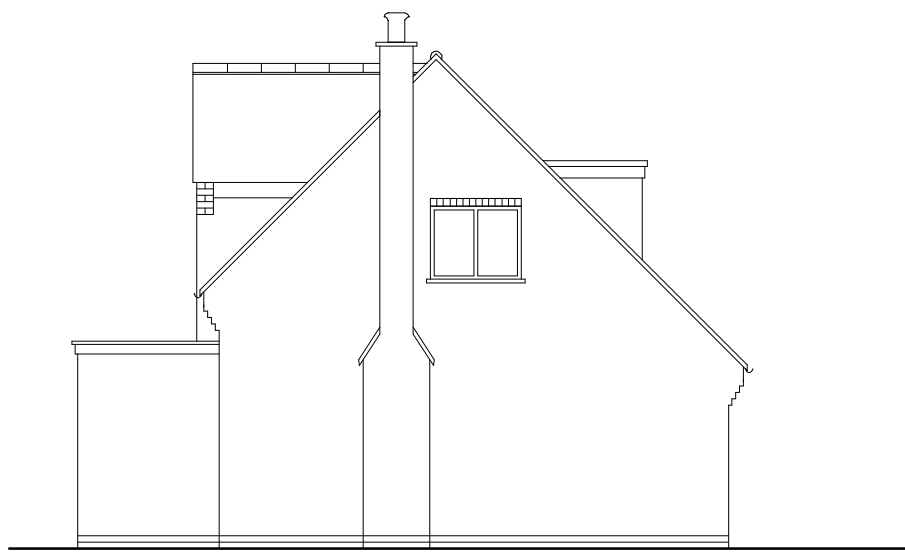

Existing Elevation To No 8




Proposed Front Elevation




Proposed Rear Elevation




Proposed Elevation To No 4

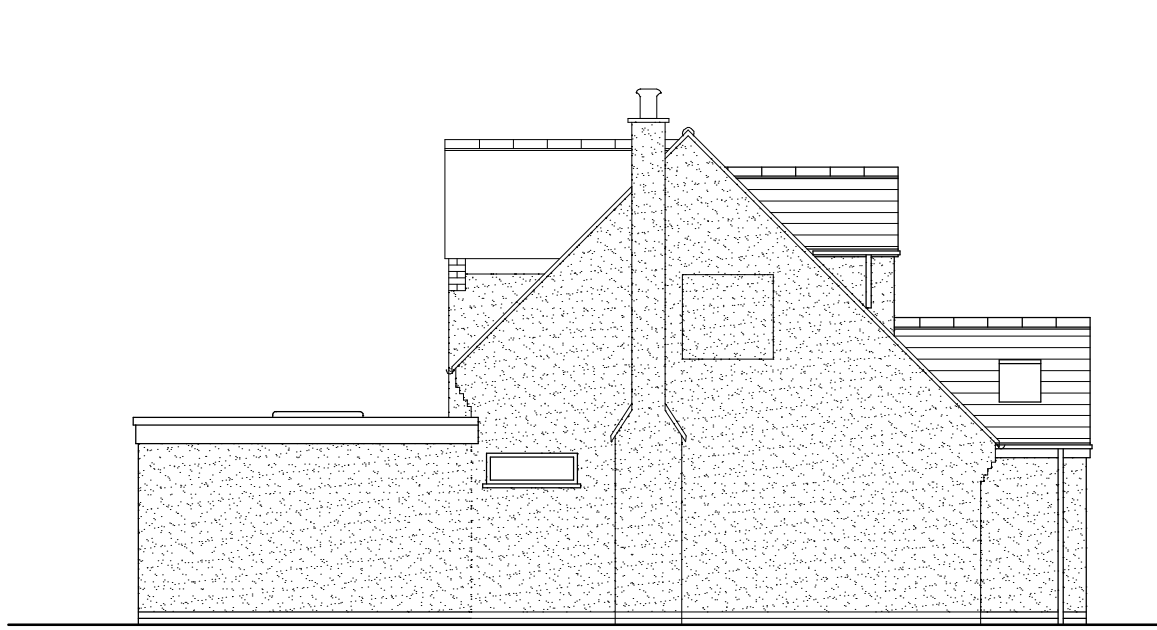


Proposed Elevation To No 8

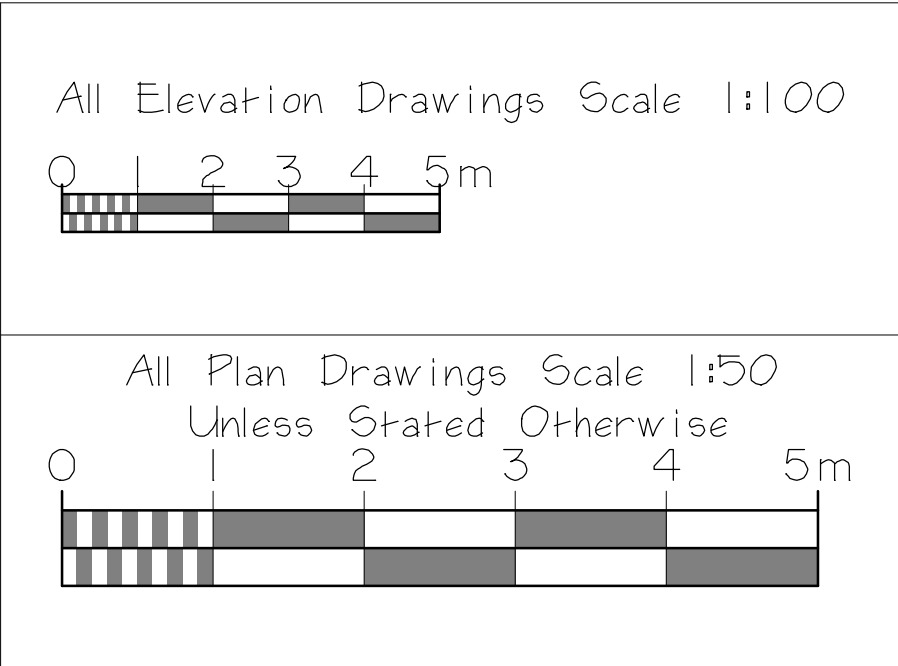


Scale Bars

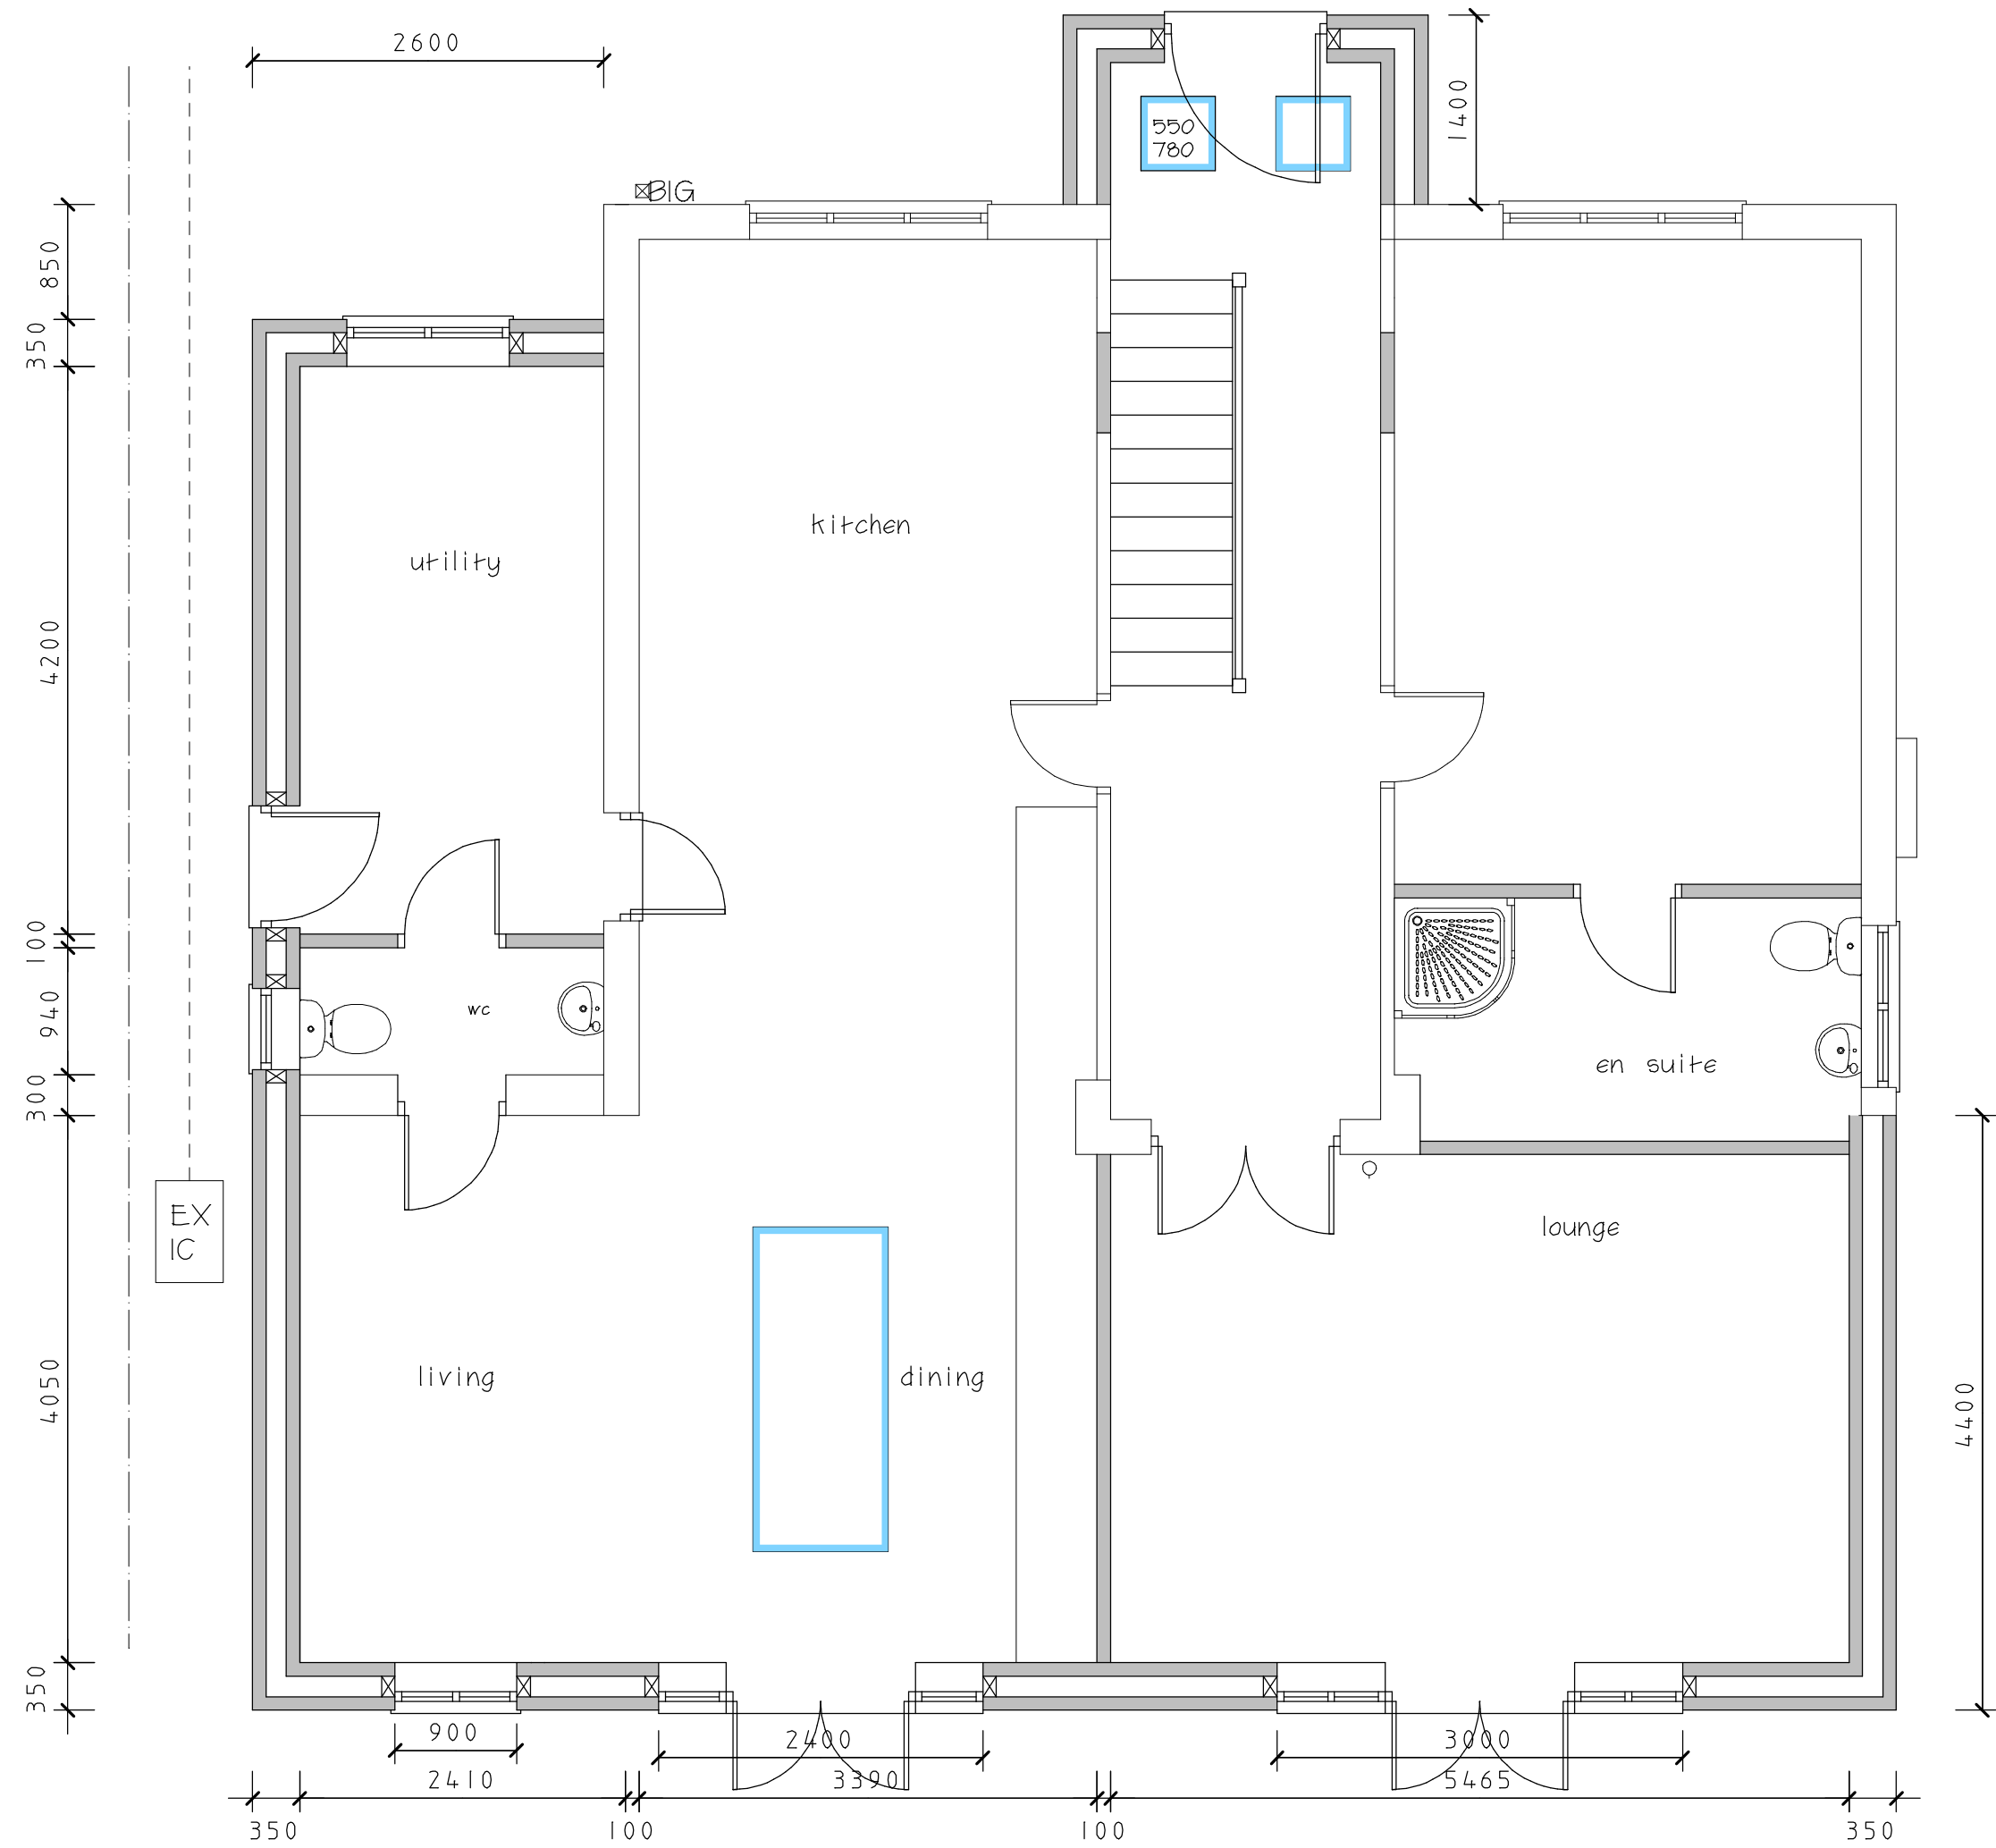

Proposed Ground Floor Plan

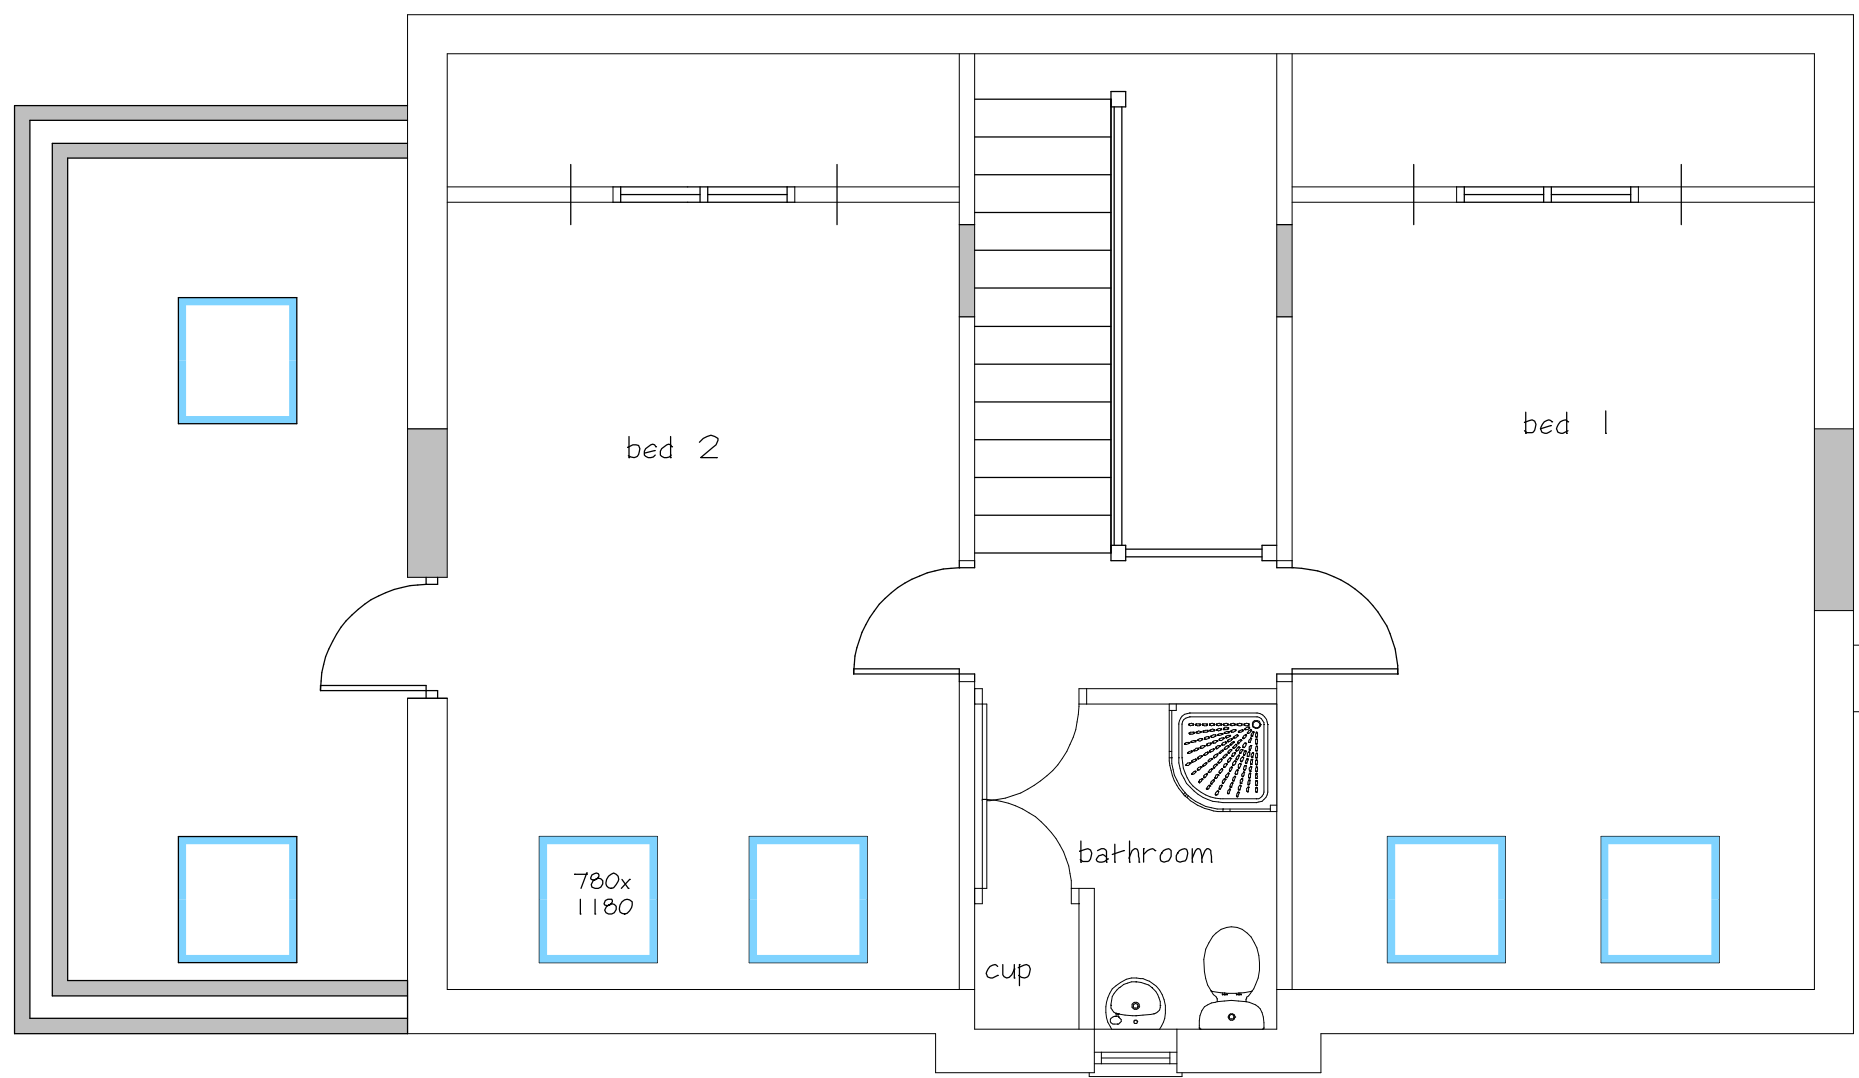

Proposed First Floor Plan

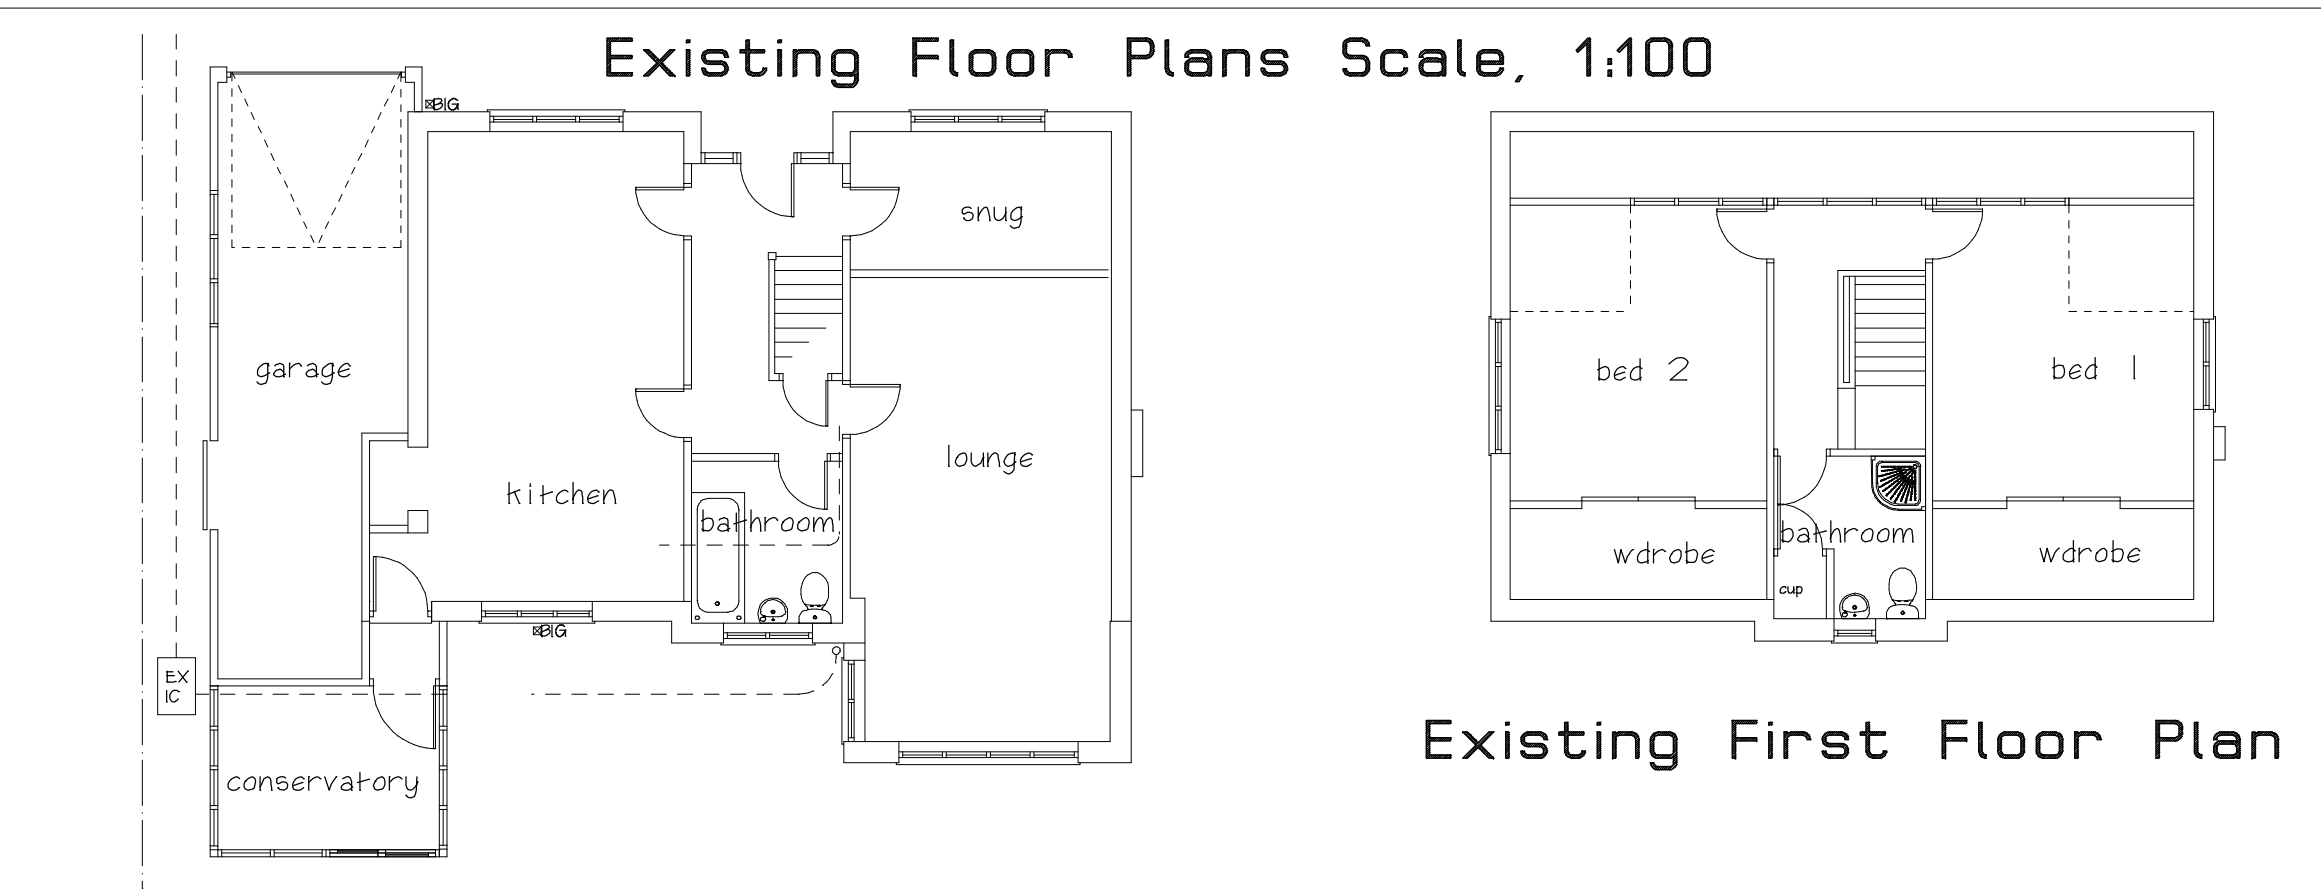

Existing Ground Floor Plan

Existing First Floor Plan

MATERIALS:

Walls: SmoothRender finished in Farrow and Ball Cornforth White

Feature Walls: Kuci stone clad

Roof, Slate roof

Front Window Cills: Portland stone in Georgian style

Windows, Flush casement in black

French Doors, Crittall style in black

Fascias, Black UPVC

Gutters, Aluminium in black

CLIENT

Darren Wheatley

JOB TITLE

**6 Eastwoods Road
Hinckley
Leicester
LE10 1LH**

DRAWING TITLE

**Proposed Extensions
And Alterations
To Detached
Dormer Bungalow**

SCALE 1:50 & 1:100	SHEET A1	DATE Jan 2025	DRAWN BY A Moore
-----------------------	-------------	------------------	---------------------

ANDREW MOORE
ARCHITECTURAL SERVICES
Tel: 07973397765
Email: andrewmoore@workmail.com

DRG NO 1676	SHEET NO
-----------------------	----------