





PROPOSED SIDE ELEVATION

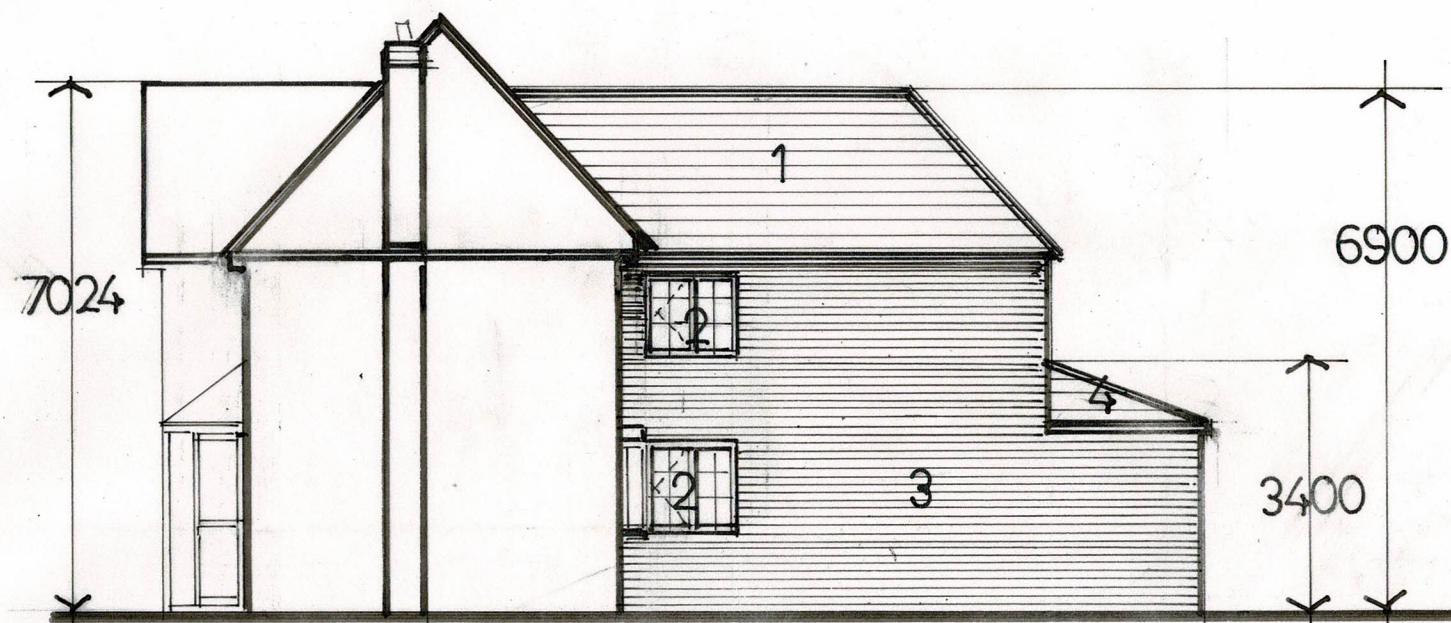

PROPOSED SIDE ELEVATION.

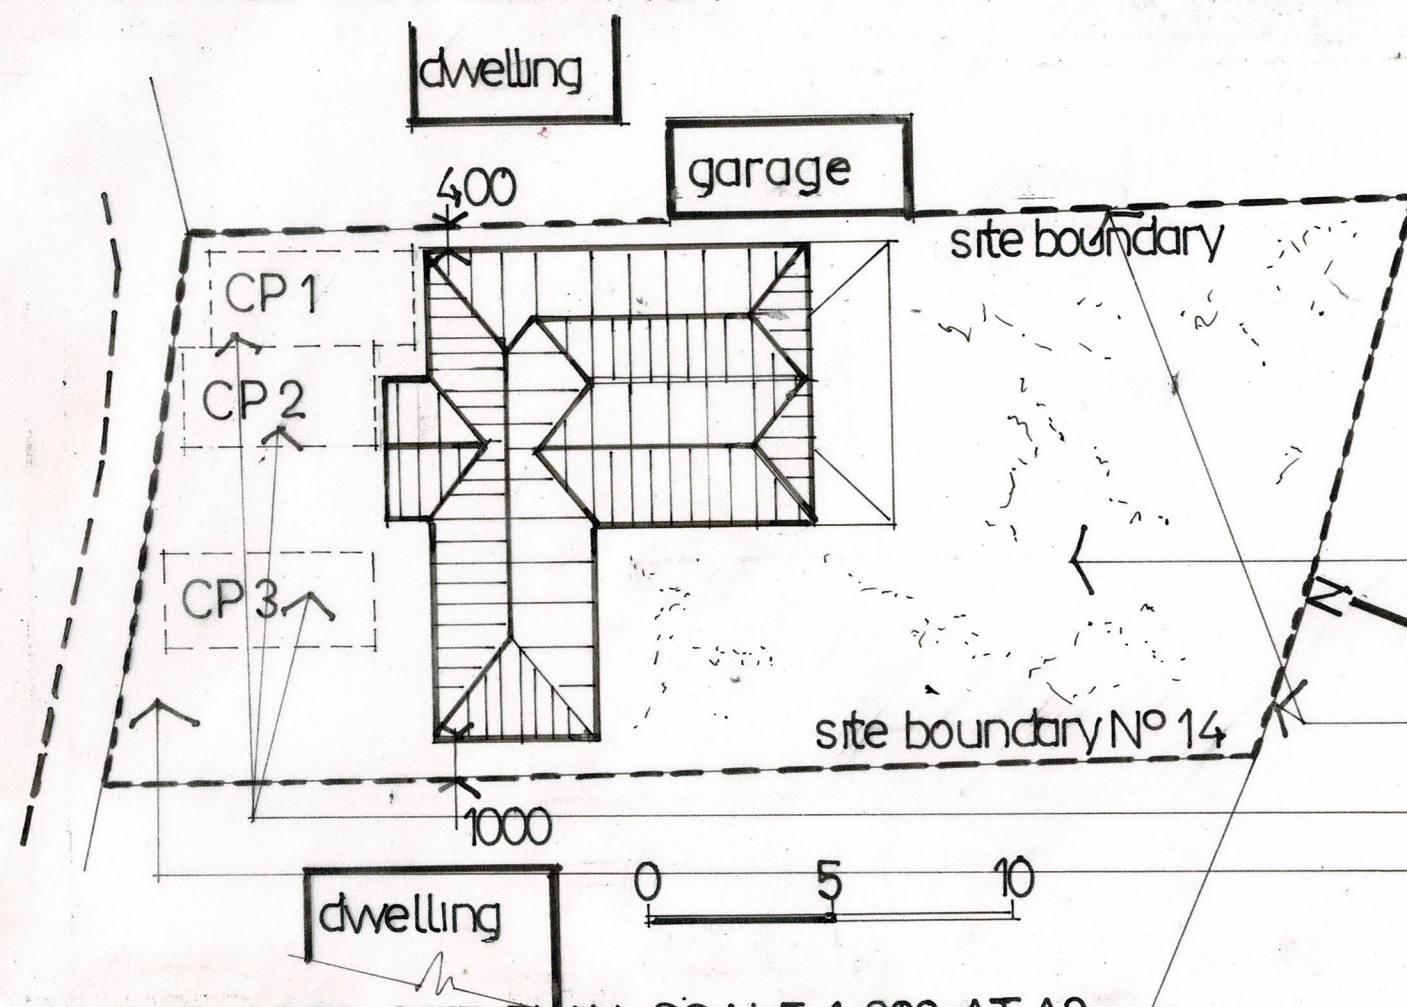

DEVELOPED SITE PLAN SCALE 1:200 AT A3.

- 1 roofing tiles to match extg.
- 2 new windows to match extg
- 3 facing brickwork to match extg
- 4 low profile roofing tiles - colour to match extg

0 1 2 3 4 5 6 7 8 9 10
SCALE BAR 1:100 AT A3.

- existing rear garden area to be retained.
- extg site boundary fence lines to be retained
- provision for 3 No off road car parking spaces
- new porous hard standing to front elevation - porous macadam, porous tarmac or porous block paving on porous sub base construction.