
 


14 JOHNS CLOSE BURBAGE LE10 2LY

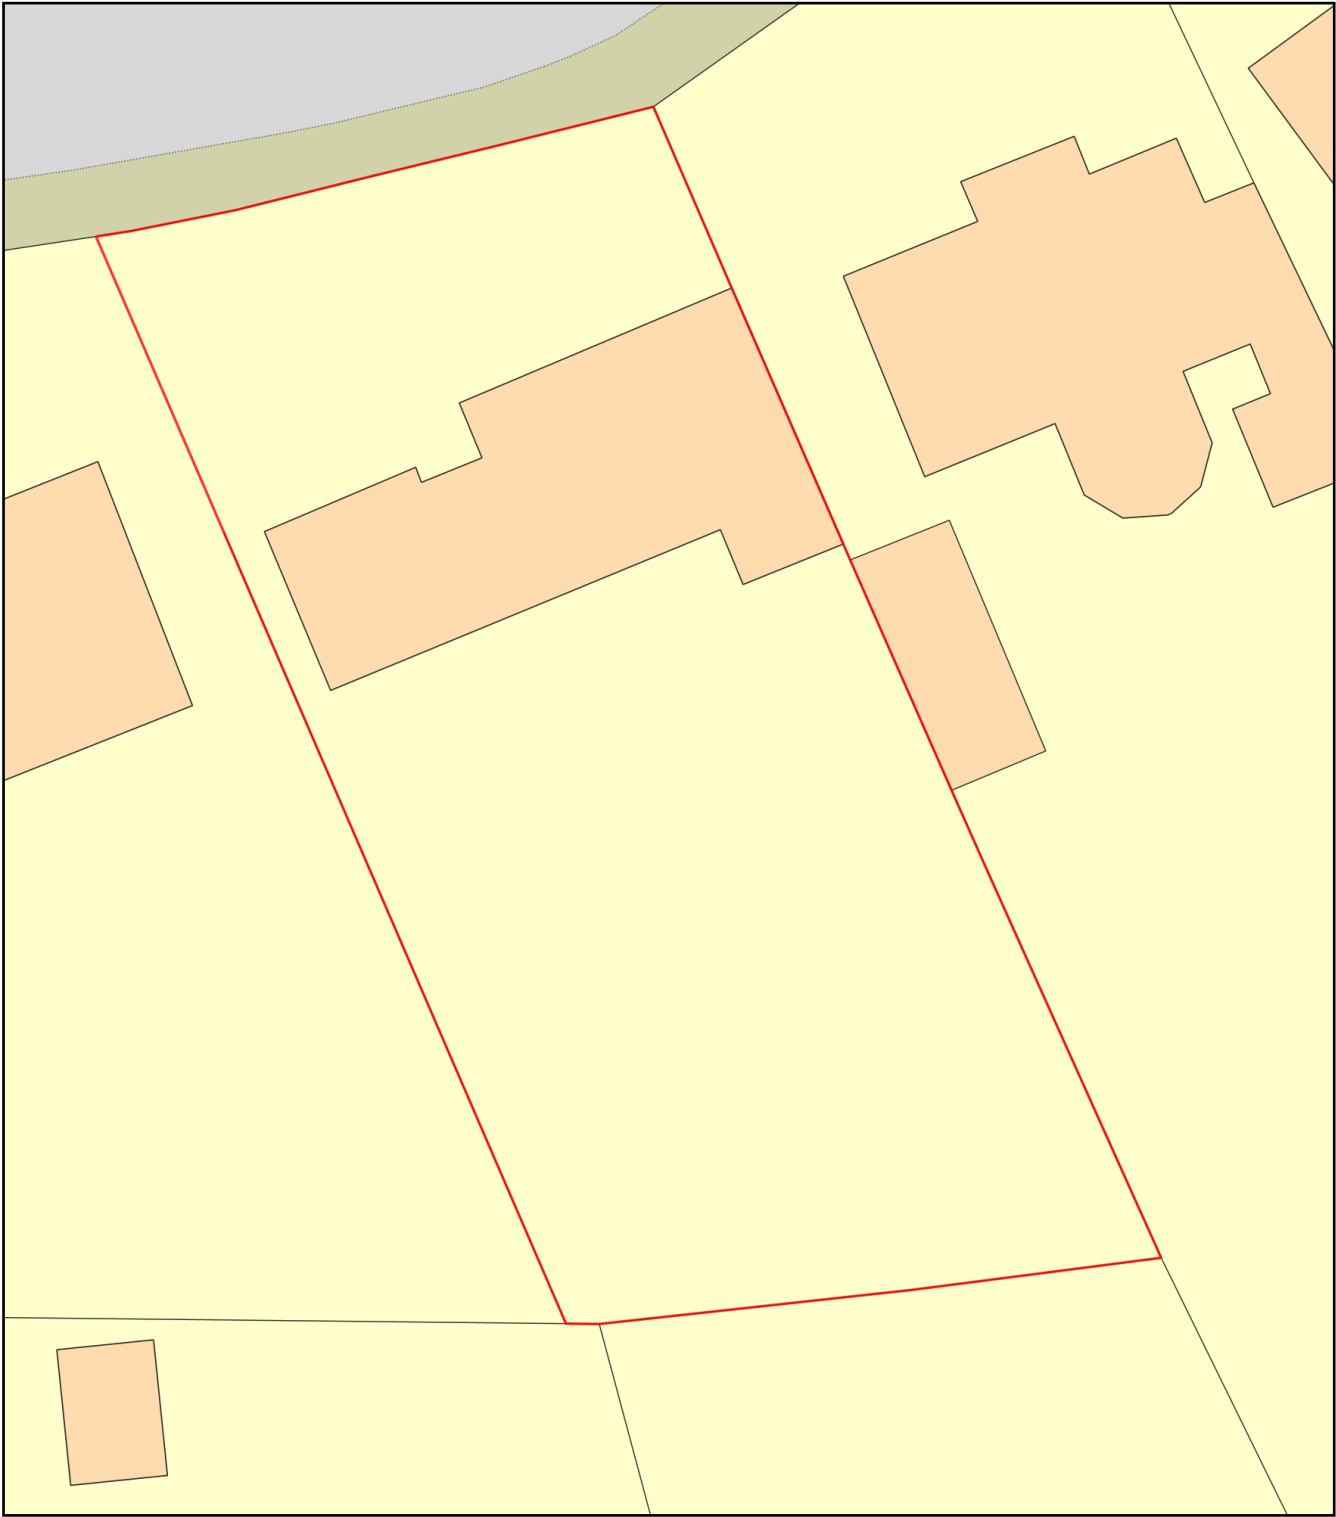

Plan Produced for: SITE PLAN

Date Produced: 07 May 2025

Plan Reference Number: TQRQM25127123818450

Scale: 1:200 @ A4