



Plan

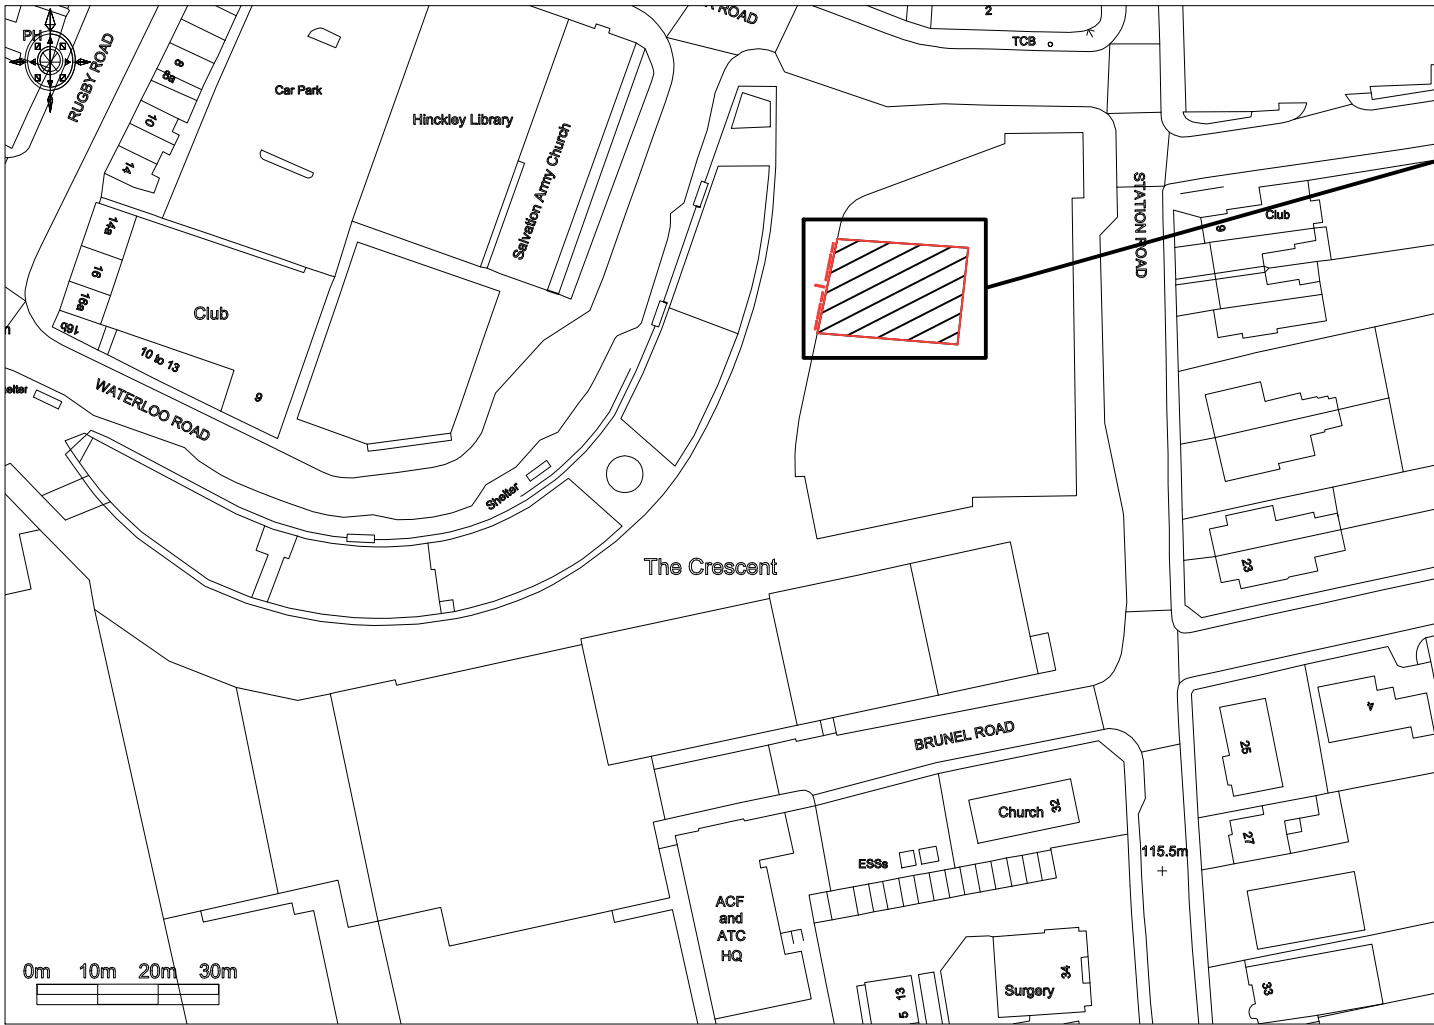


Site Plan
Scale 1:1250

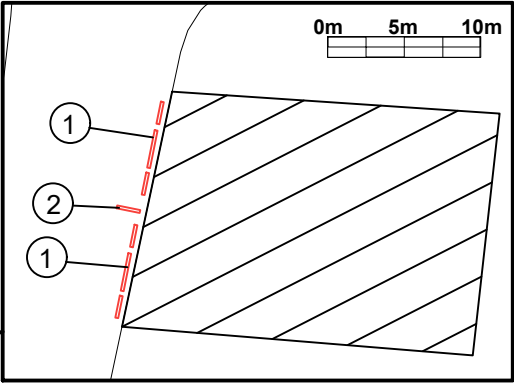

Block Plan
Scale 1:500

- 1 Text x2
- 2 Projected sign

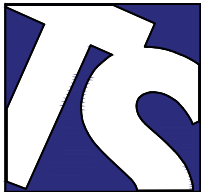

Technical Signs
Floor 1 - Unit 3
Hille Business Centre
132 St Albans Road
Watford, Herts, WD24 4AE
Tel: 01923 811999
Fax: 01923 811998
E-mail: info@technicalsigns.co.uk

Client Wildwood		
Address/Job details		
Unit C3 & C4 The Crescent		
Station Rd		
Hinckley		
LE10 1AP		
Site Plan		
Job No		
Drawn by	Date	
DN	04/09/26	
Scale	Drawing No	Rev
As specified (A3)	597149-3	