





Level_00
1 : 100

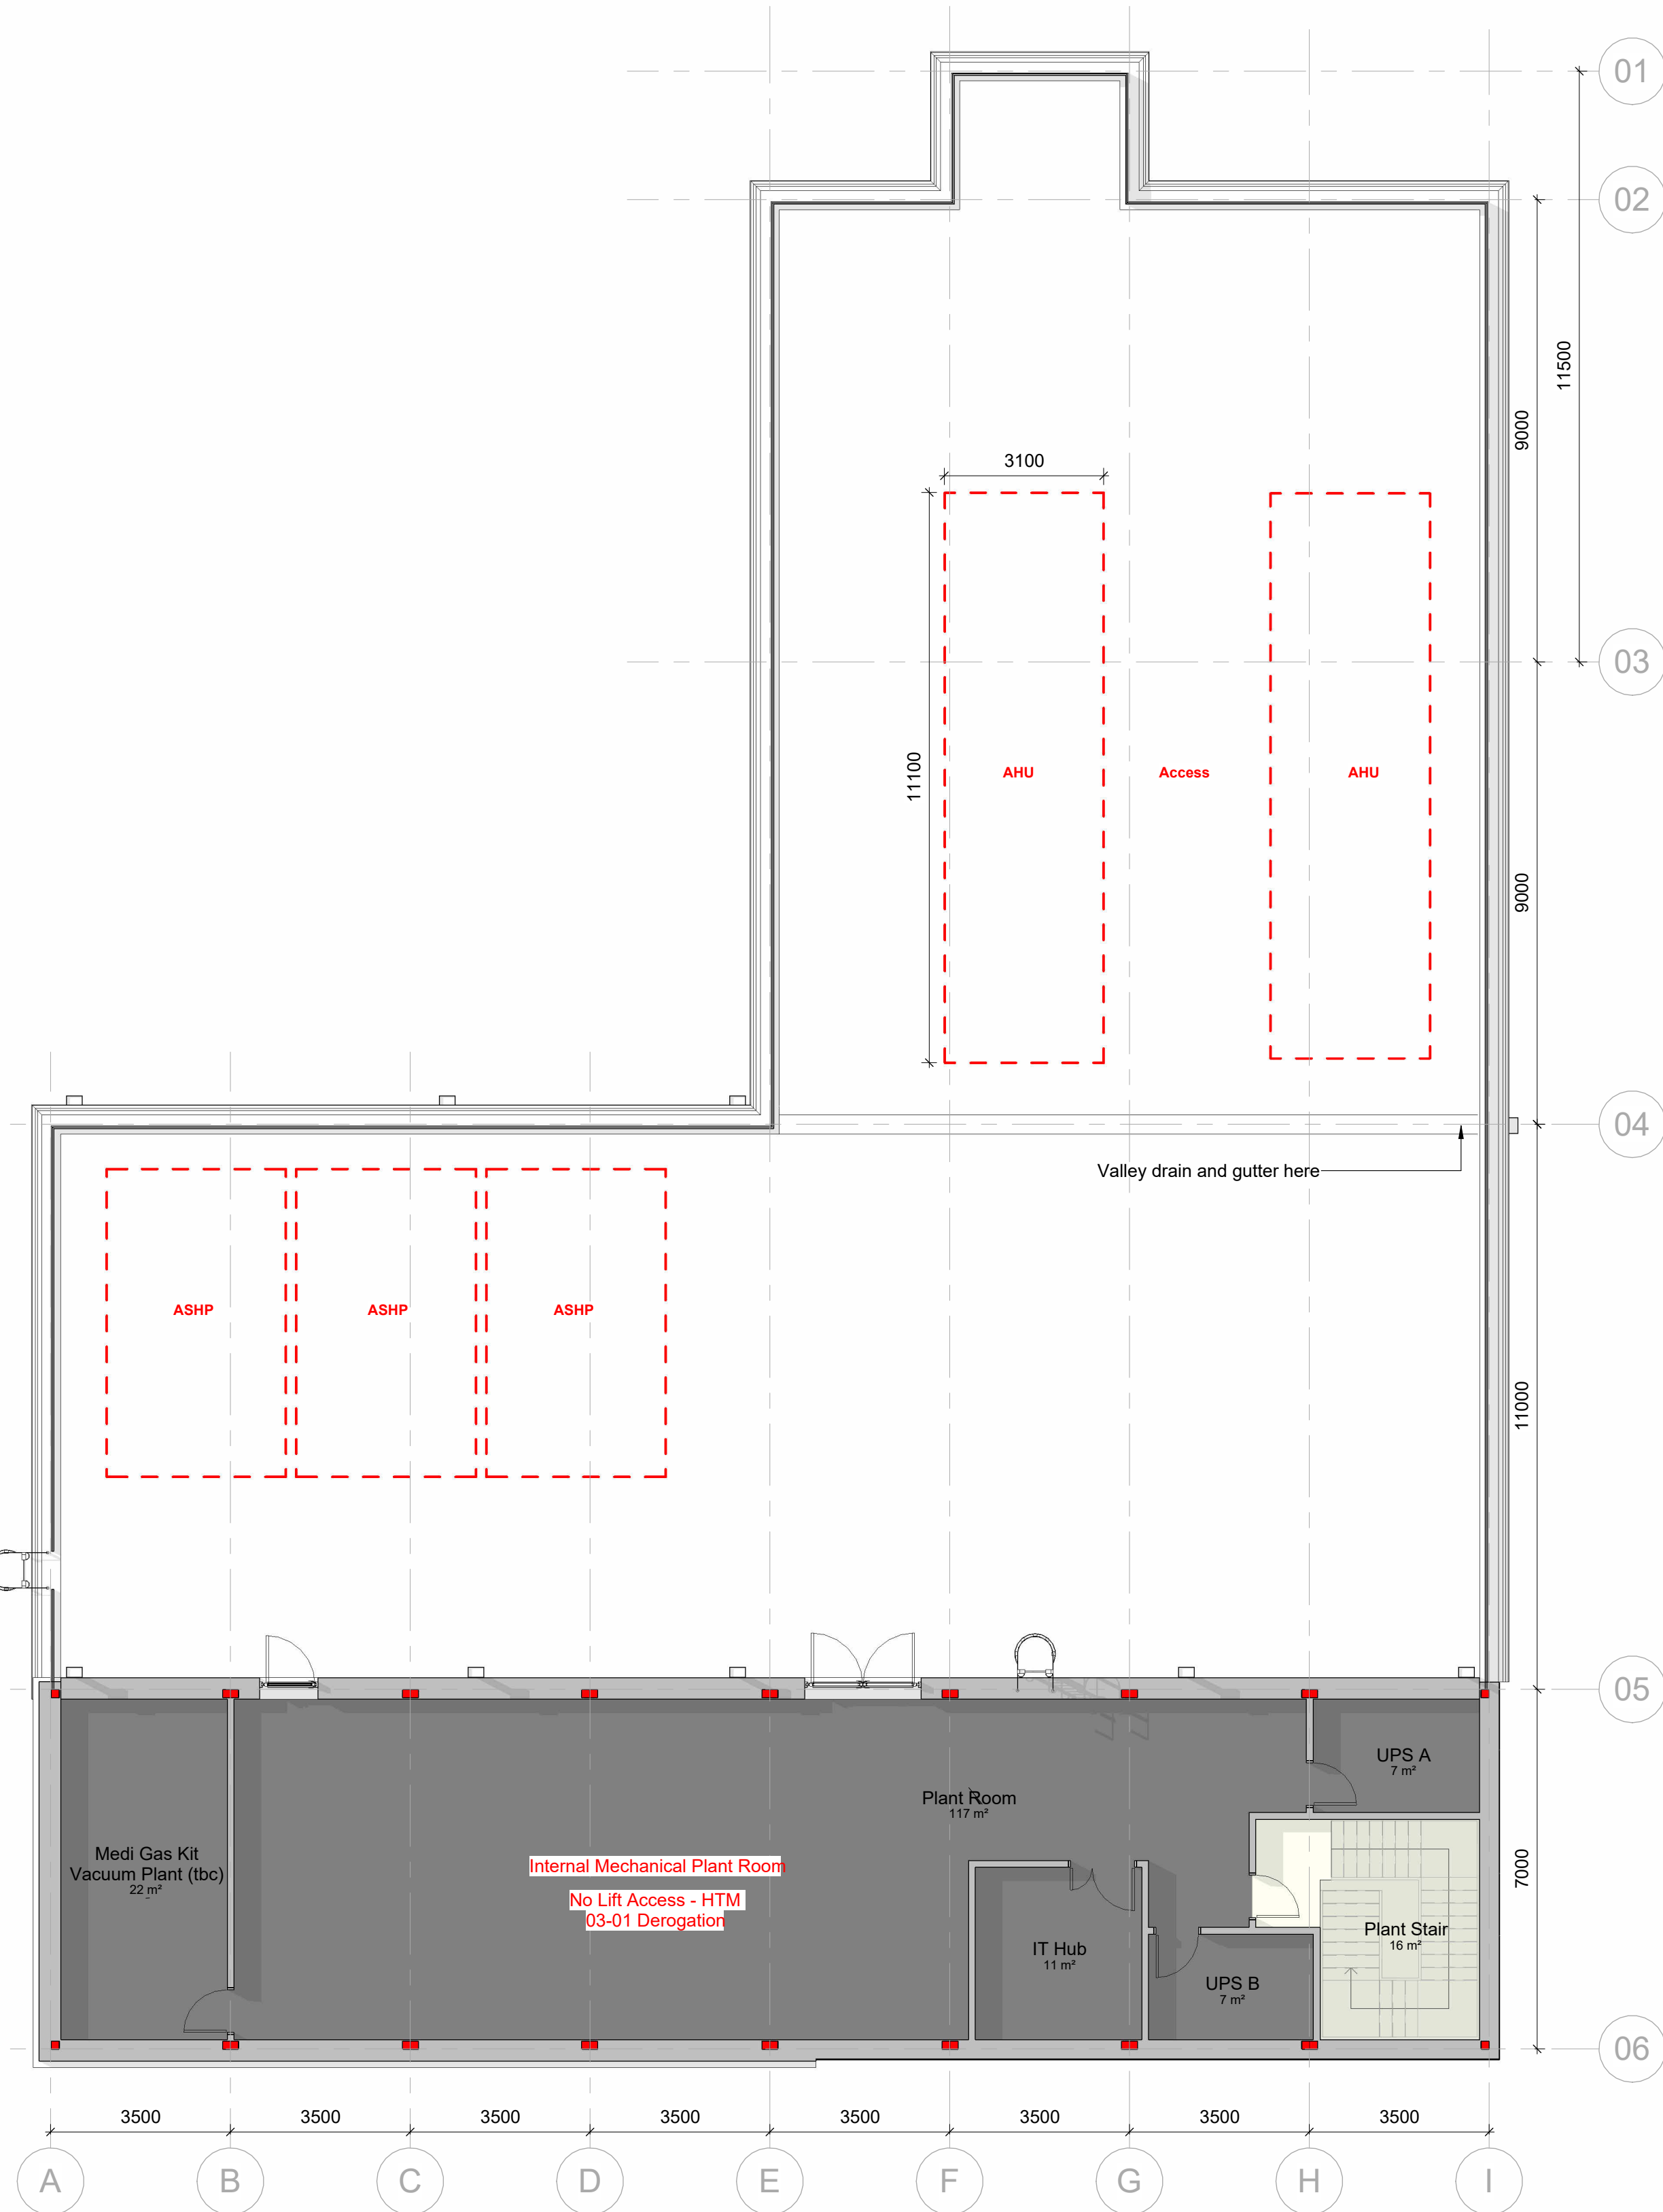

Level_01
1 : 100

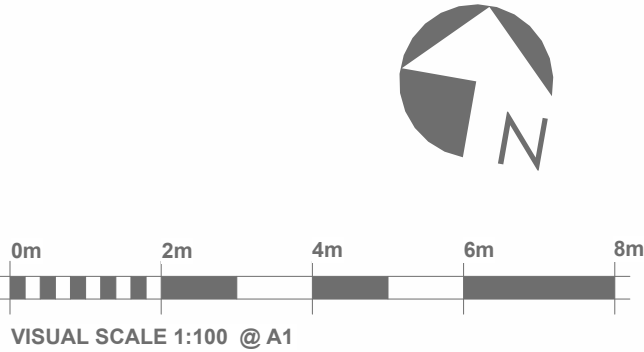

KEY

DIM	Gridline Dimensions
---	Proposed Component Placing - TBC

MODULE SCHEDULE

W x L x H(m)	Level		Total
	GF	FF	
3.5 x 11.5 x 4.251	1	0	1
3.5 x 9.0 x 4.251	3	0	3
3.5 x 9.0 x 4.408	4	0	4
3.5 x 11 x 4.6	8	0	8
3.5 x 7.0 x 4.6	8	0	8
3.5 x 7.0 x 4.0	0	8	8

Total Mods 32

GIFA SCHEDULE

Ground Floor GIFA	741m²
First Floor GIFA	184m²

P9	[Level 00 Internal layout updated to align with building regulations]	TTN	RB	27/03/25
P8	Isolation Room renamed to Private Recovery. Recovery spaces & associated rooms updated.	TTN	RB	14/03/25
P7	First floor plan added back onto sheet	CH	ST	30/01/25
P6	Updated in line with Clinicians comments	CH	ST	19/12/24
P5	Waiting area is eliminated, to allow larger open plan recovery. Consult/Exam room moved down. Office: 1 Person brought back. IPS rooms swapped with Theatre store. IT Hub moved to first floor. Additional modules added to first floor. Overall first floor/ Enclosed Plant space increased.	SP		09/05/24
REV	DESCRIPTION	BY	CHK	DATE

DarwinGroup

www.darwingroup.co.uk - tel: 0333 188 5113

CLIENT TITLE
NHS Property Services

PROJECT TITLE
Hinckley Day Case

PROJECT ADDRESS
Hinckley District Hospital, Mount Road, Hinckley

DRAWING TITLE
Proposed General Arrangements_GF & FF

DRAWING REFERENCE
HDC - DG - 01 - ZZ - DR - A - 2000

PROJECT ORIGINATOR FUNCTIONAL BREAKDOWN SPATIAL BREAKDOWN FORM DISCIPLINE NUMBER

05/03/24 TM LS 925 m²

ISSUE DATE INITIAL ISSUE BY INITIAL CHECKED BY GIFA

S2 Information 1 : 100 A1 P9

STATUS CODE STATUS DESCRIPTION SCALE SHEET SIZE REVISION