


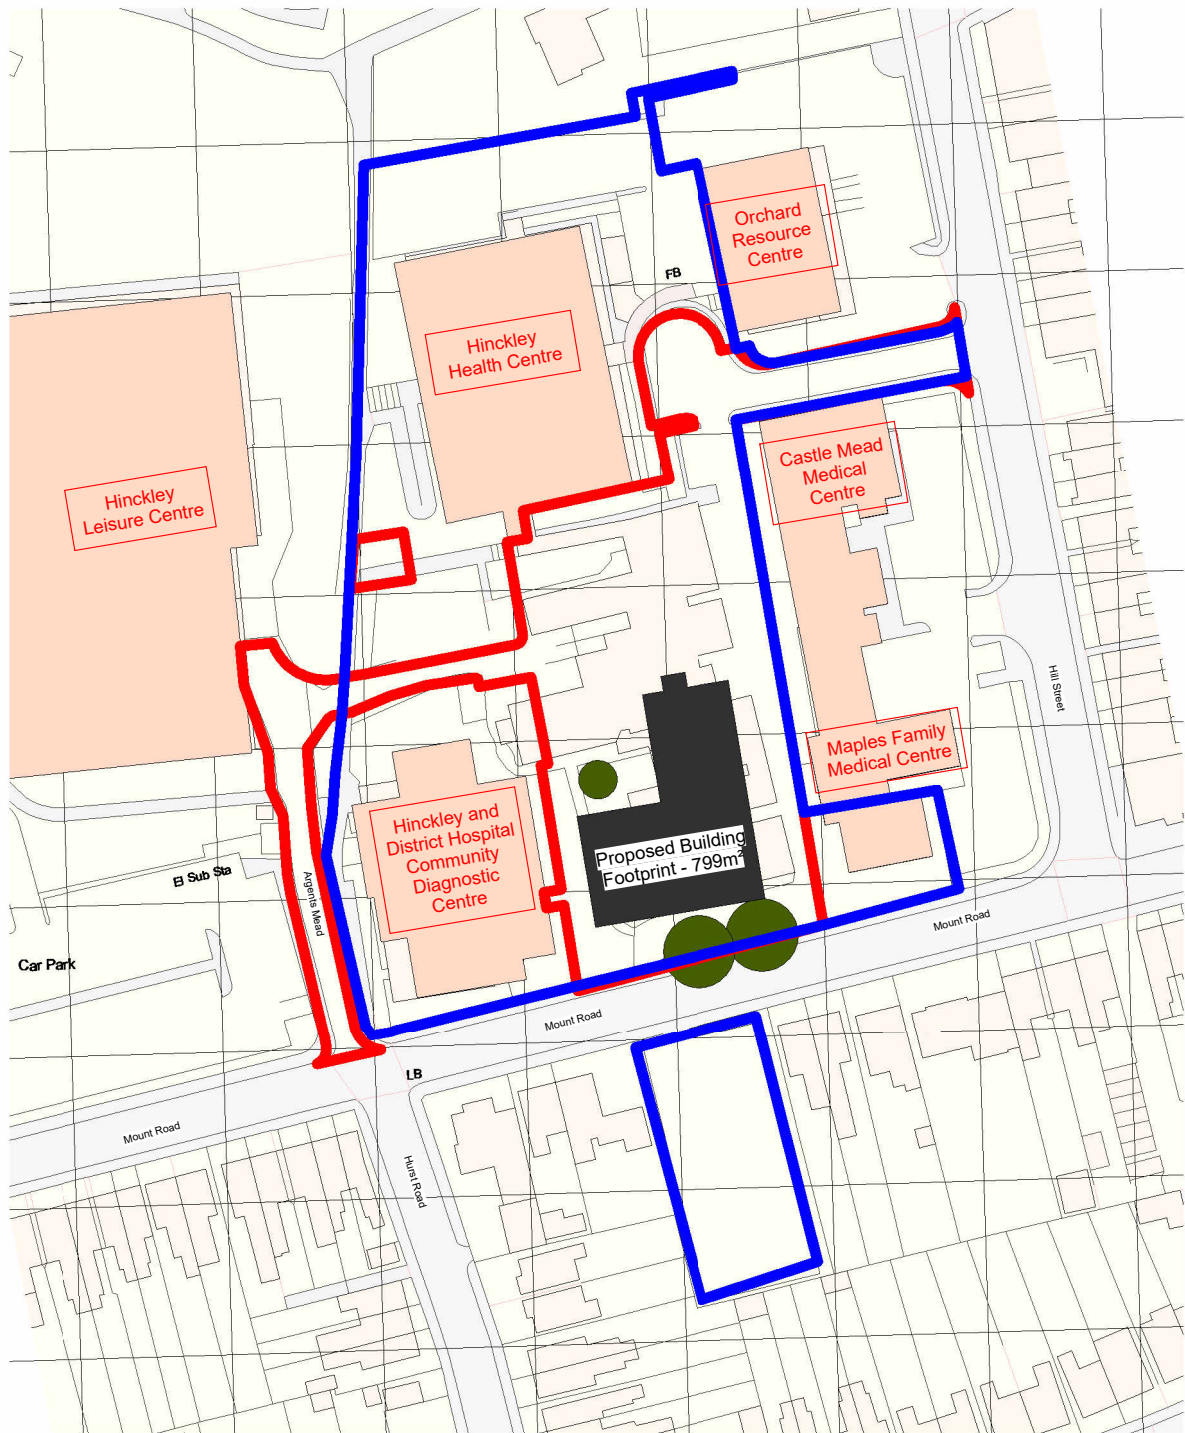

Ordnance Survey, (c) Crown Copyright 2025. All rights reserved. Licence number 100022432

Site Location Plan - Planning

1 : 1250

KEY

	NHSPS ownership
	Application Site Area - 4608m² / 0.4608HA
	Proposed Building Footprint - 799m²
	Existing Buildings



0m 25m 50m 75m 100m

VISUAL SCALE 1:1250 @ A3

DarwinGroup

www.darwingroup.co.uk - tel: 0333 188 5113

CLIENT TITLE
NHS Property Services

PROJECT TITLE
Hinckley Day Case

PROJECT ADDRESS
Hinckley District Hospital, Mount Road, Hinckley

DRAWING TITLE
Site Plan Location - Planning

DRAWING REFERENCE

180769 — DG — 01 — XX — DR — A — 1210

PROJECT	ORIGINATOR	FUNCTIONAL BREAKDOWN	SPATIAL BREAKDOWN	FORM	DISCIPLINE	NUMBER
---------	------------	----------------------	-------------------	------	------------	--------

06/03/2025	TTN	RB	925 m²
ISSUE DATE	INITIAL ISSUE BY	INITIAL CHECKED BY	GIFA

S2	Information	As indicated	A3	P4
STATUS CODE	STATUS DESCRIPTION	SCALE	SHEET SIZE	REVISION

REV	DESCRIPTION	BY	CHK	DATE
P1	Footprint dimension updated	TTN	RB	10/03/25
P2	OS Map updated	RB		14/04/25
P3	Blue Line Boundary Updated	RB		22/04/25
P4	Blue Line Description Amended.	RB		24/04/25