


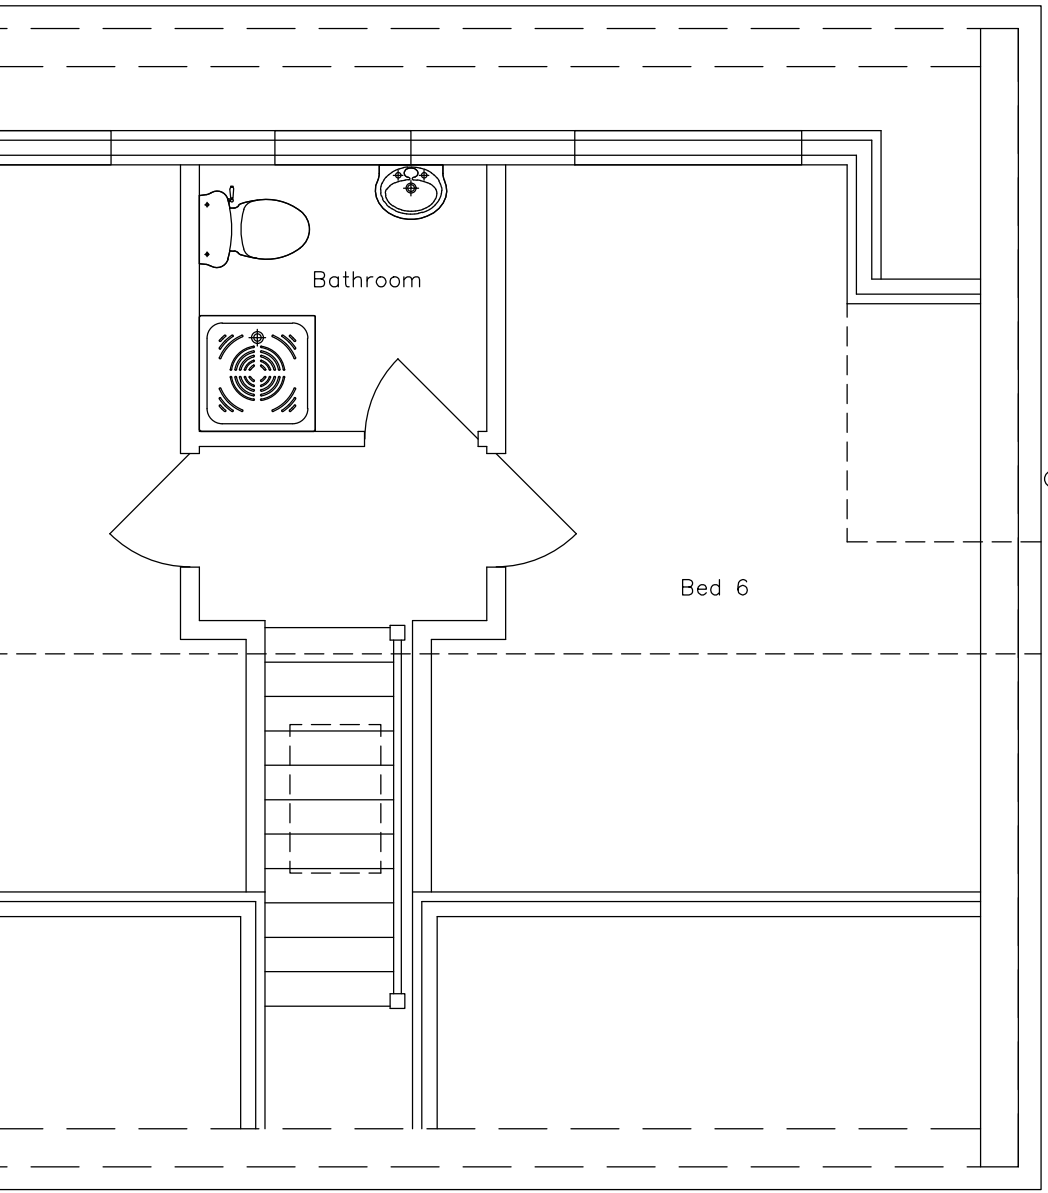


 

1 Floor Plan

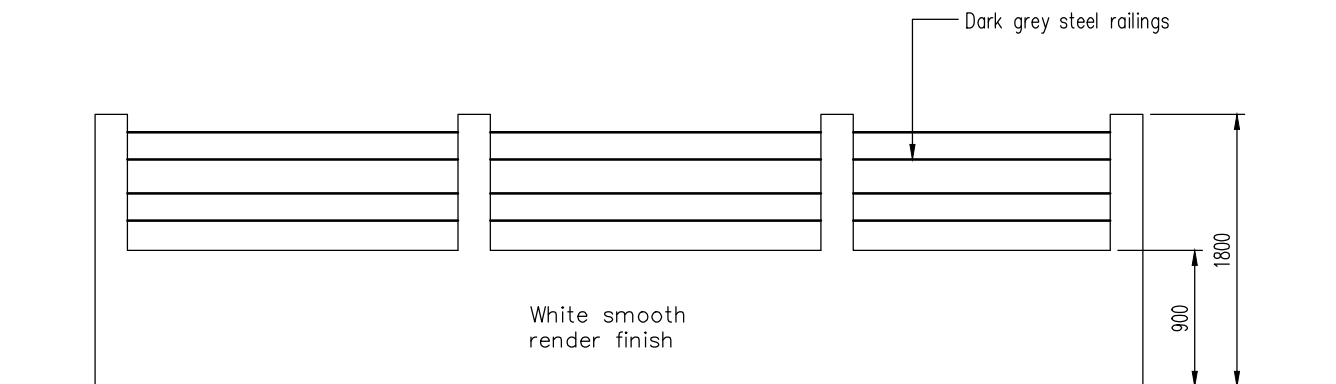


lan

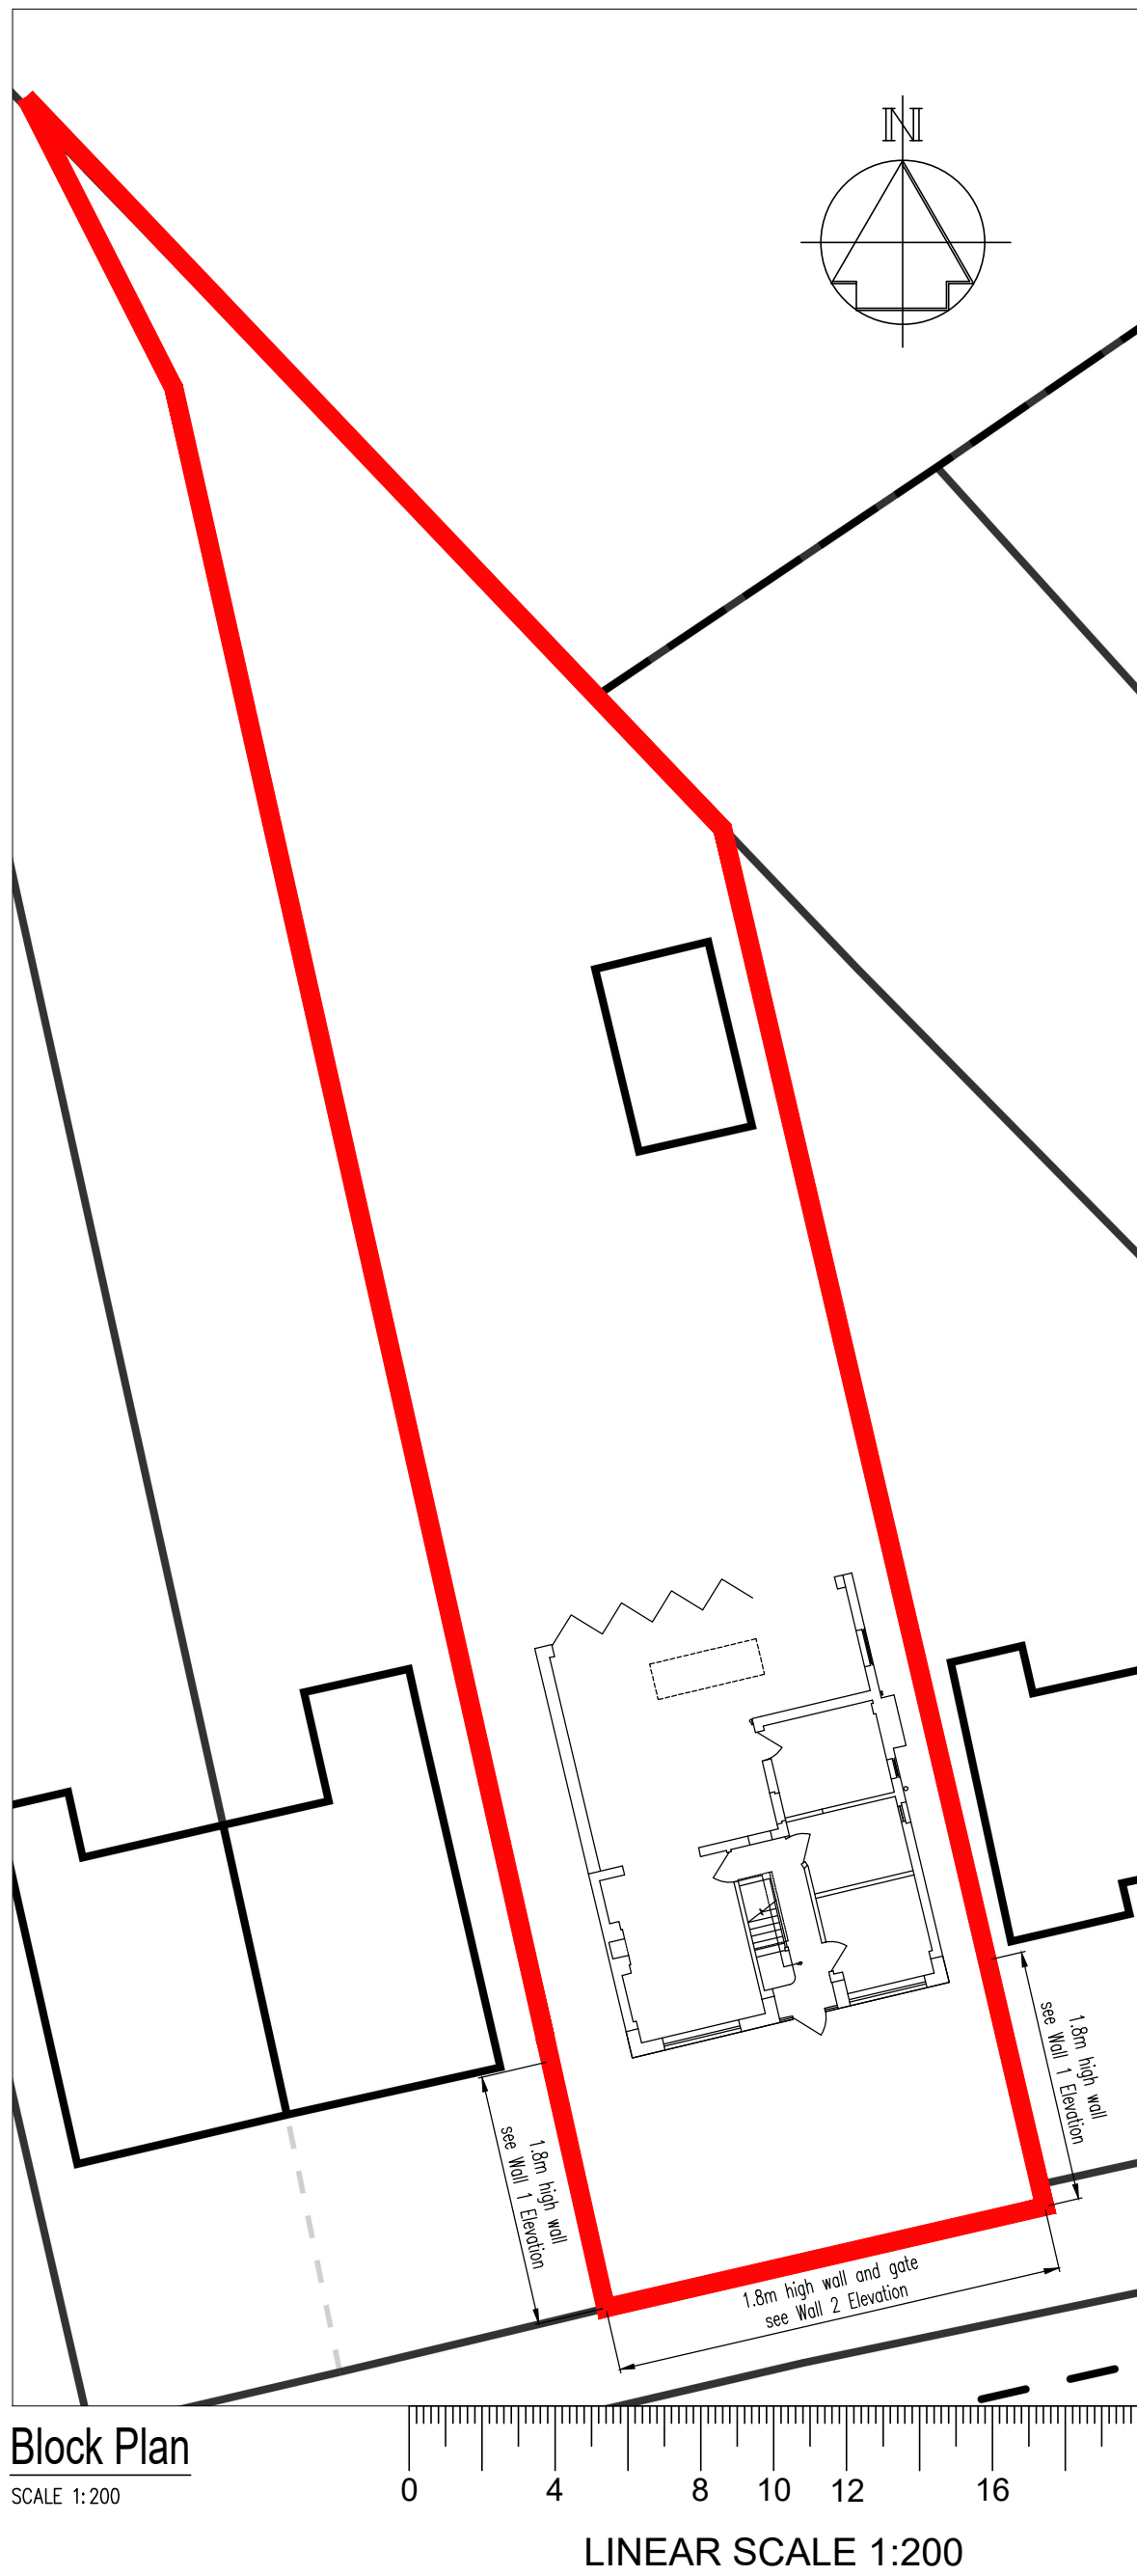

Wall Elevation 1 (2No)

SCALE 1:50

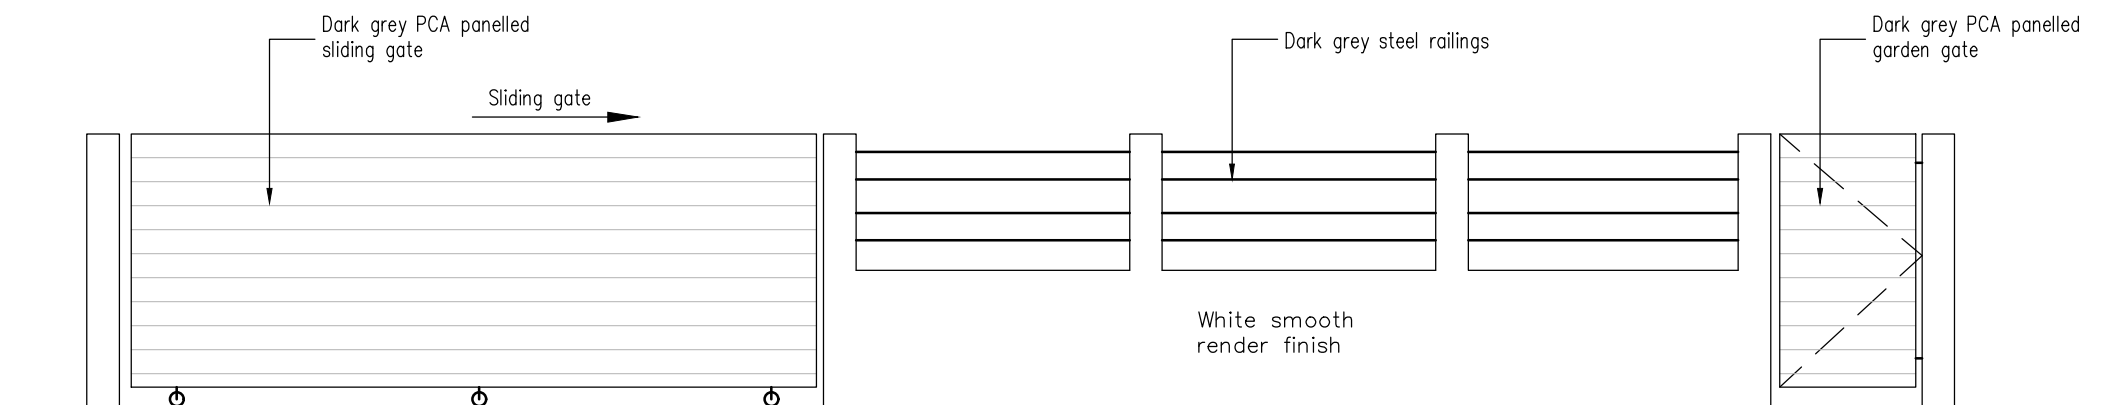

Wall Elevation 2

SCALE 1:50

NOTES:

1. ALL MATERIALS TO MATCH EXISTING AS CLOSE AS PRACTICAL
2. ALL DIMENSIONS TO BE CHECKED ON SITE BY BUILDER BEFORE WORK COMMENCES



Site Location Plan

SCALE 1:1250



0	06/05/25	ISSUED FOR APPROVAL		KBB
Rev.	Date	Details		Drawn
KB Design Services 154 Parkville Highway, Holbrooks, Coventry CV6 4HY Tel: 07843671806 e-mail: kbdesign@hotmail.co.uk				
Project Proposed Double and Single Storey Extensions at 163 Coventry Road, Hinckley LE10 0JS				
Client Mr R. Hayes				
Title Proposed Plans and Site Plans				
Drawn	KBB	Scale	1:50, 500, 1250 @ A	Date May 2025
Status For Approval				
Drg. No. M2202_PL_DRG_0011				Rev. 0