




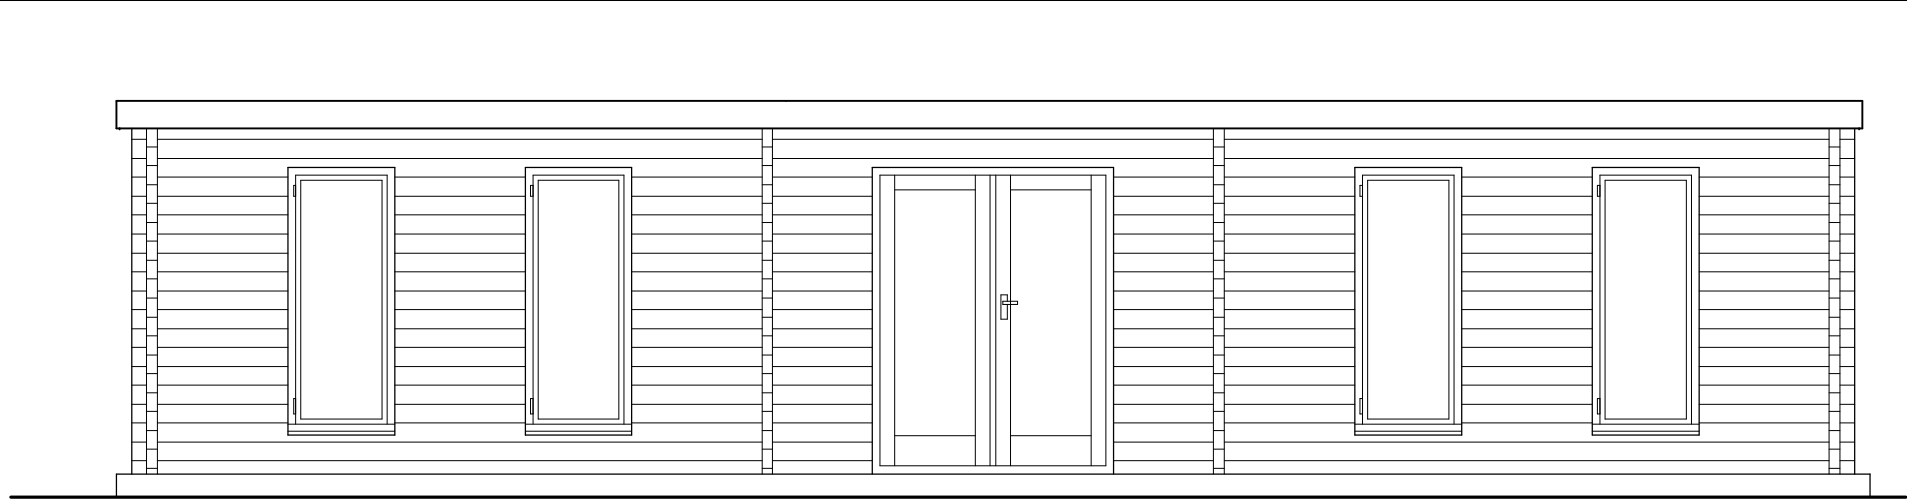


Front Elevation

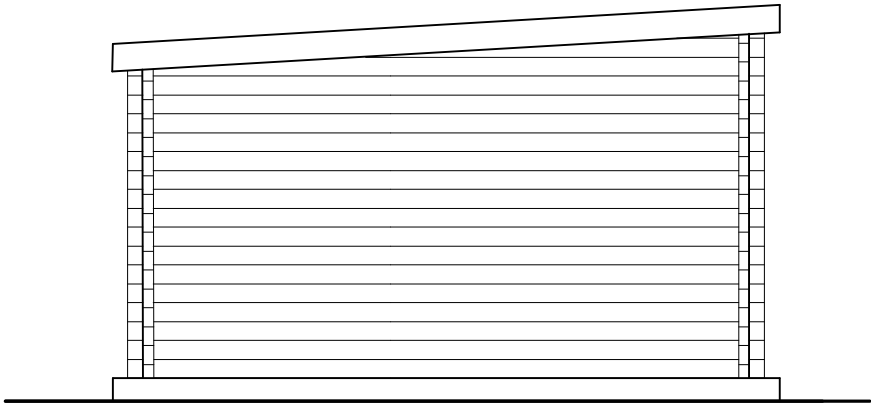


Side Elevation

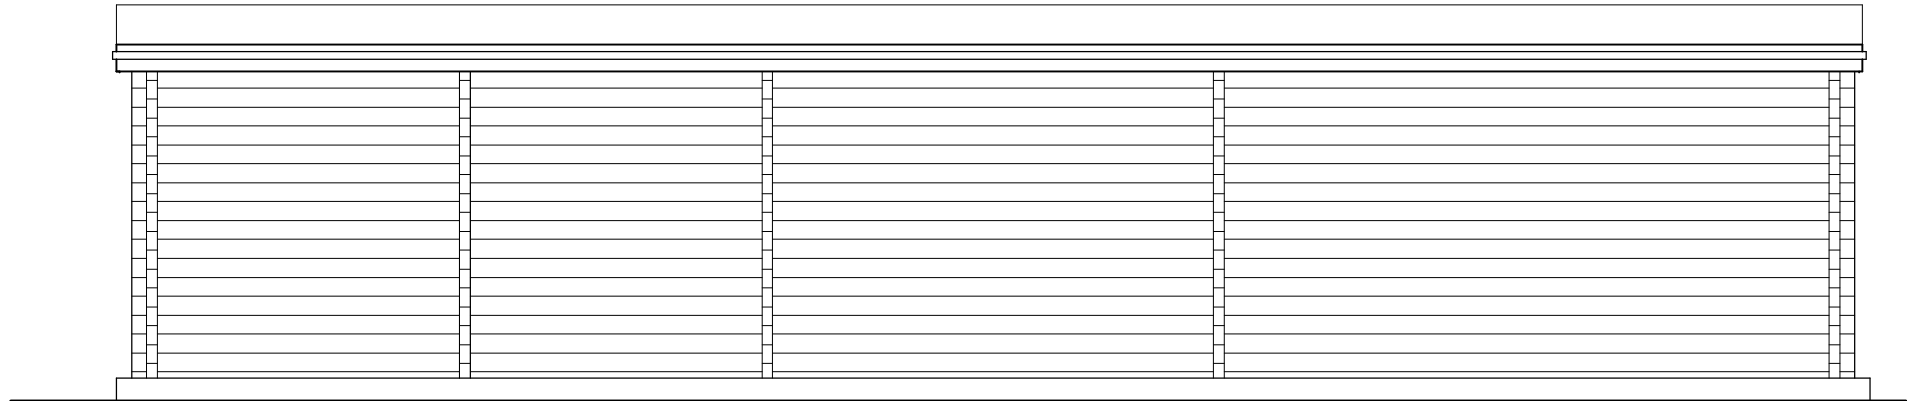


Rear Elevation

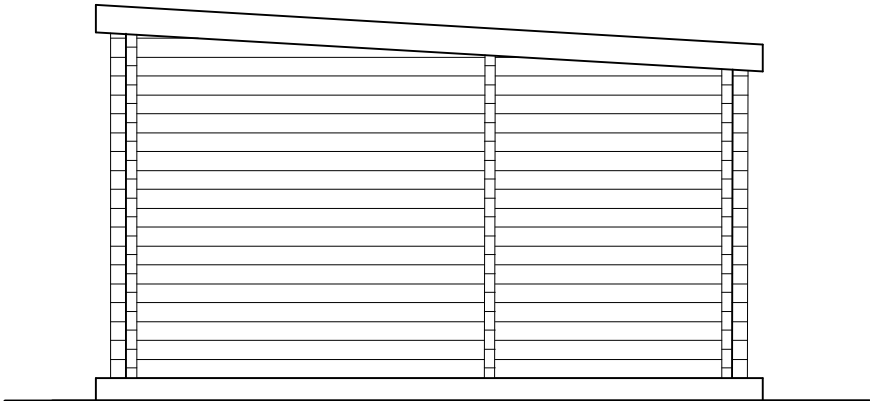

Side Elevation

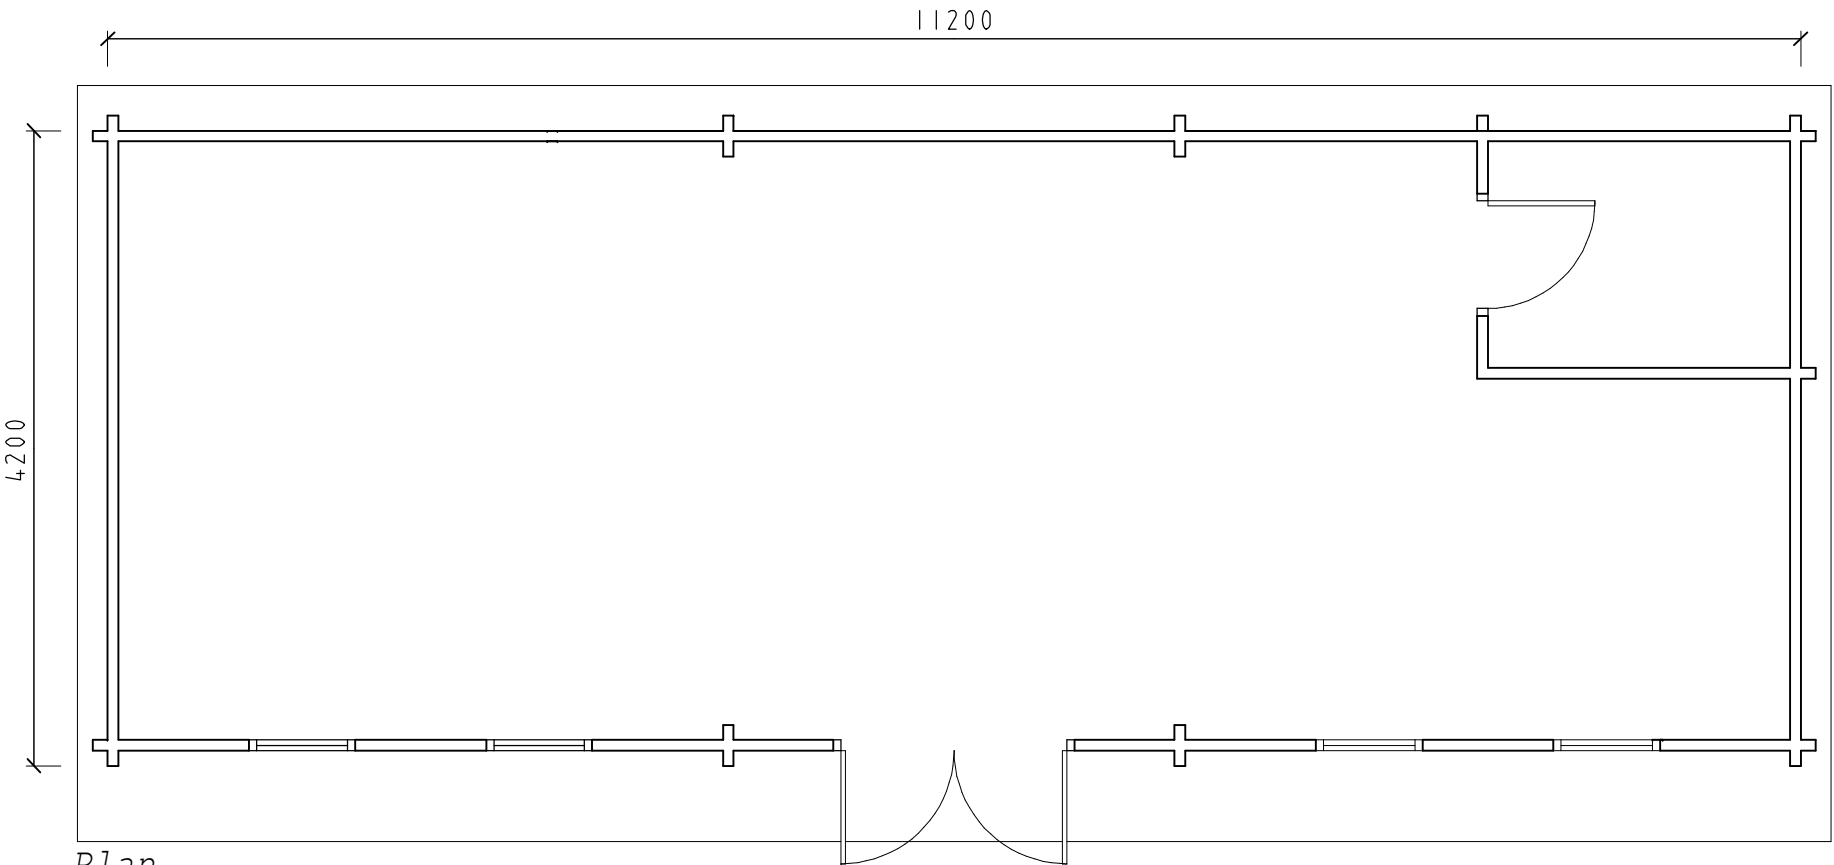

Plan

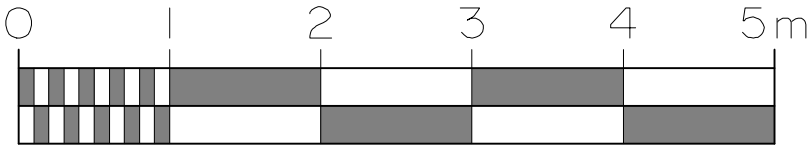

|                                                      |                                   |
|------------------------------------------------------|-----------------------------------|
| <b>Project:</b><br>Proposed Cabin for Leaps & Bounds | <b>Scale:</b><br>1:50 @ A3        |
|                                                      | <b>Date:</b><br>April 2025        |
|                                                      | <b>Job No.</b><br>0425            |
| <b>Drg.Title</b><br>Proposed Plan and Elevation      | <b>Drg. No.</b> <b>Rev.</b><br>01 |