



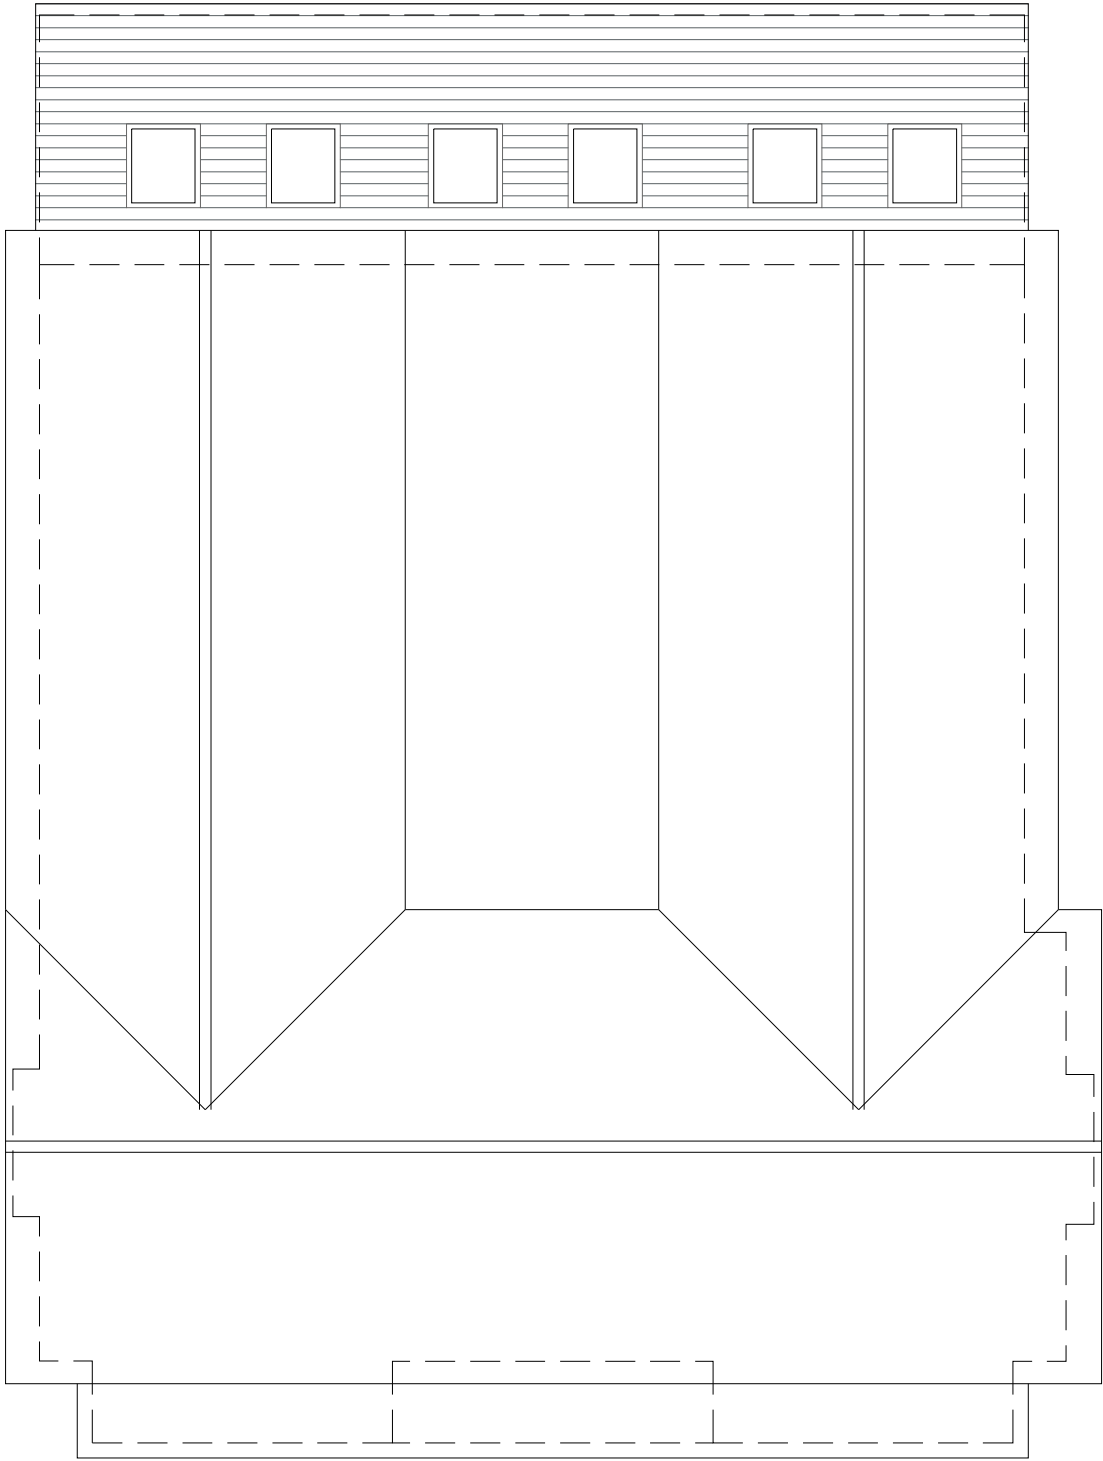

REVISIONS	
A	19.09.24 Revised extension configuration and rooflight dimensions.
B	19.09.24 Changed roof to pitched and indicated Velux roof lights.

Proposed Plans:
Roof Plan (1)

Project No:	24064
Drawing No:	02-3B
Address:	34 STATION ROAD HINCKLEY LE10 1AR
Scale:	1:50 @ A1 1:100 @ A3

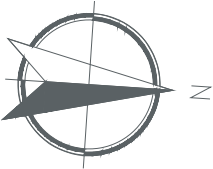

lawteydesign
ARCHITECTURAL SERVICES
rachael@lawteydesign.co.uk | 07964 745856