




Front Elevation
1:100

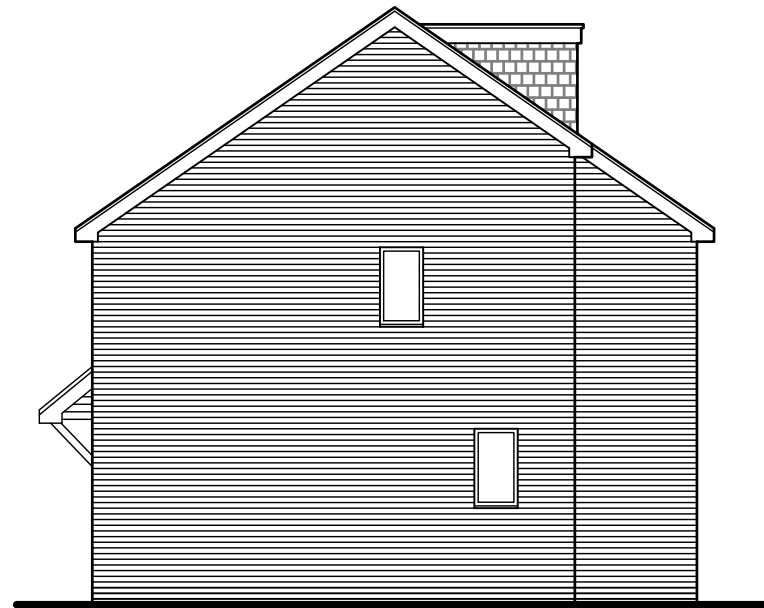


Side Elevation
1:100




Rear Elevation
1:100


Ground Floor
1:100

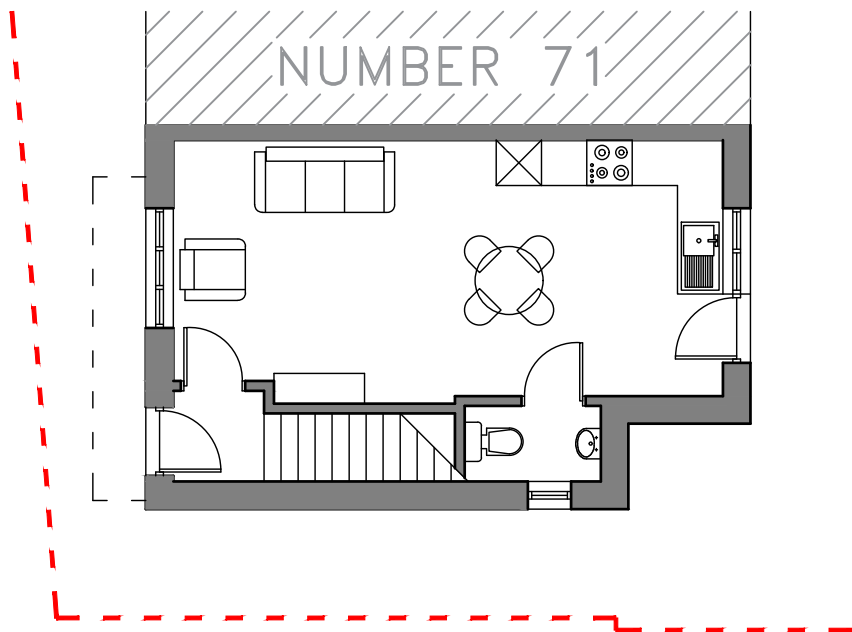

First Floor
1:100

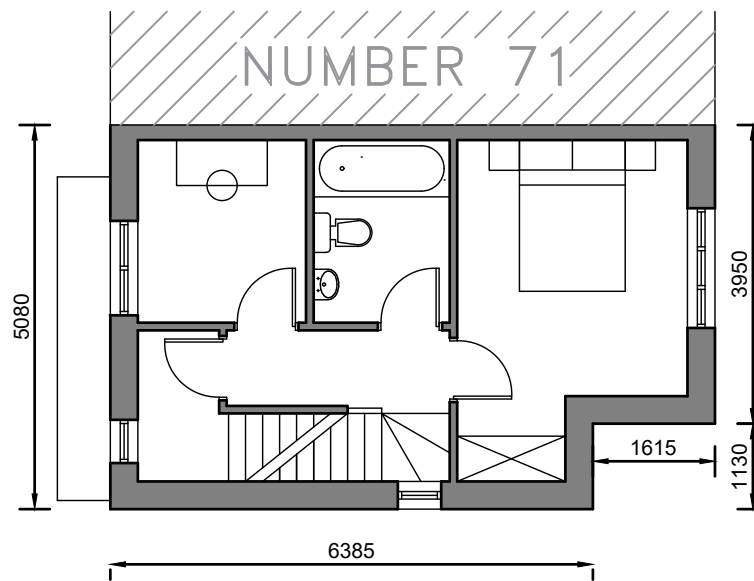

Second Floor
1:100

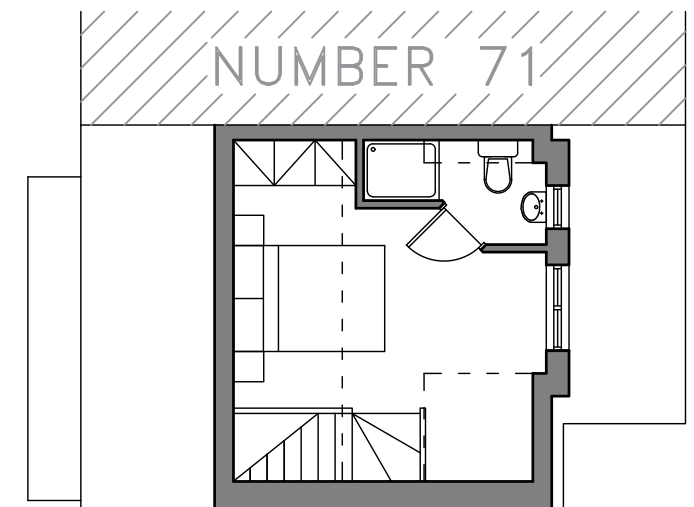

Scheme Proposal

Notes:

No deviation may be made from the details shown on this drawing without prior written permission of the architects. Any discrepancy found between this drawing and any other document should be referred immediately to the designer. IF IN DOUBT ASK.
No dimensions to be scaled from this drawing.
This drawing is to be removed from currency immediately a revised version is issued.
All rights described in chapter IV of copyright, design and Patents Act 1988 have been generally asserted.



SCALE 1:100@A3



Client : Ms R Karavadra

Date : 07/2023

Ref : 71CW/A5

Address : 71 Chitterman Way

Scale : Labelled@A3 Drawn By: AV