




Existing Site Plan - scale 1:200

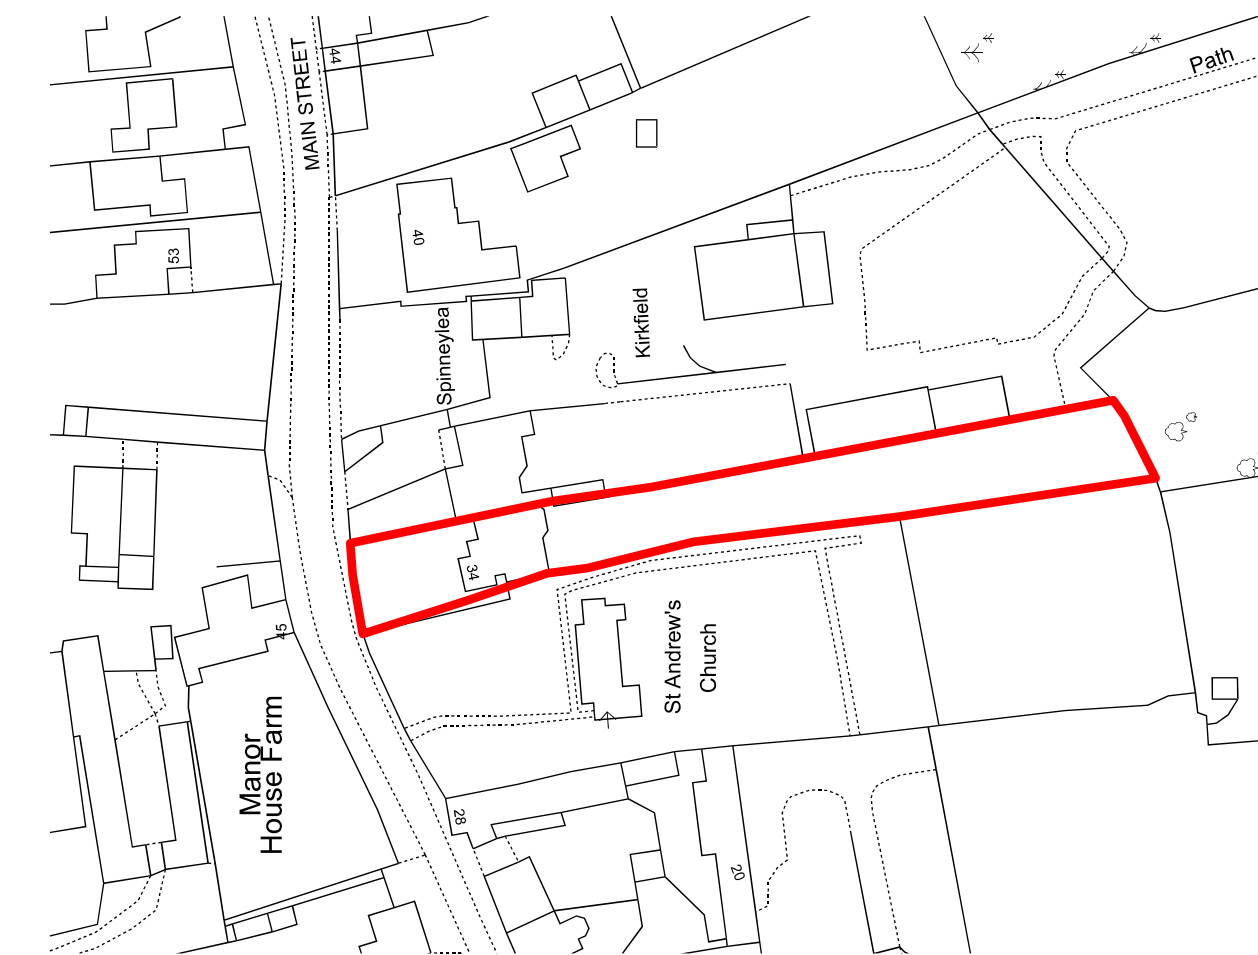

Site Location Plan - scale 1:1250



Proposed Site Plan - scale 1:200

DO NOT SCALE FROM THIS DRAWING. ALL DIMENSIONS TO BE CHECKED AND VERIFIED ON SITE. COPYRIGHT OF THIS DRAWING IS RESERVED BY DAVID FAWKNER ARCHITECTURAL DESIGN LIMITED.

Site boundary

B	09.07.26	EXTENSION WIDTH ADJUSTED	DF
A	04.05.26	FIRST ISSUE	DF
REVISION			

CLIENT
34 MAIN STREET
CARLTON
NUNEATON
CV13 0EZ

PROJECT
SINGLE STOREY REAR
EXTENSION

TITLE
EXISTING AND PROPOSED
SITE PLANS

SCALE	DATE	DRAWN	CHECKED
VARIES @ A1	MAY 2026	DF	-



DESIGN • PLANNING • CONSTRUCTION

Mobile: 07867 473325 / 07437 580476
Email: df_architecture@outlook.com

73 Stonebury Avenue, Eastern Green, Coventry CV5 7NY

DRAWING NO.
0226 - 09 - 003 B