





Proposed Front Elevation (North) - scale 1:100

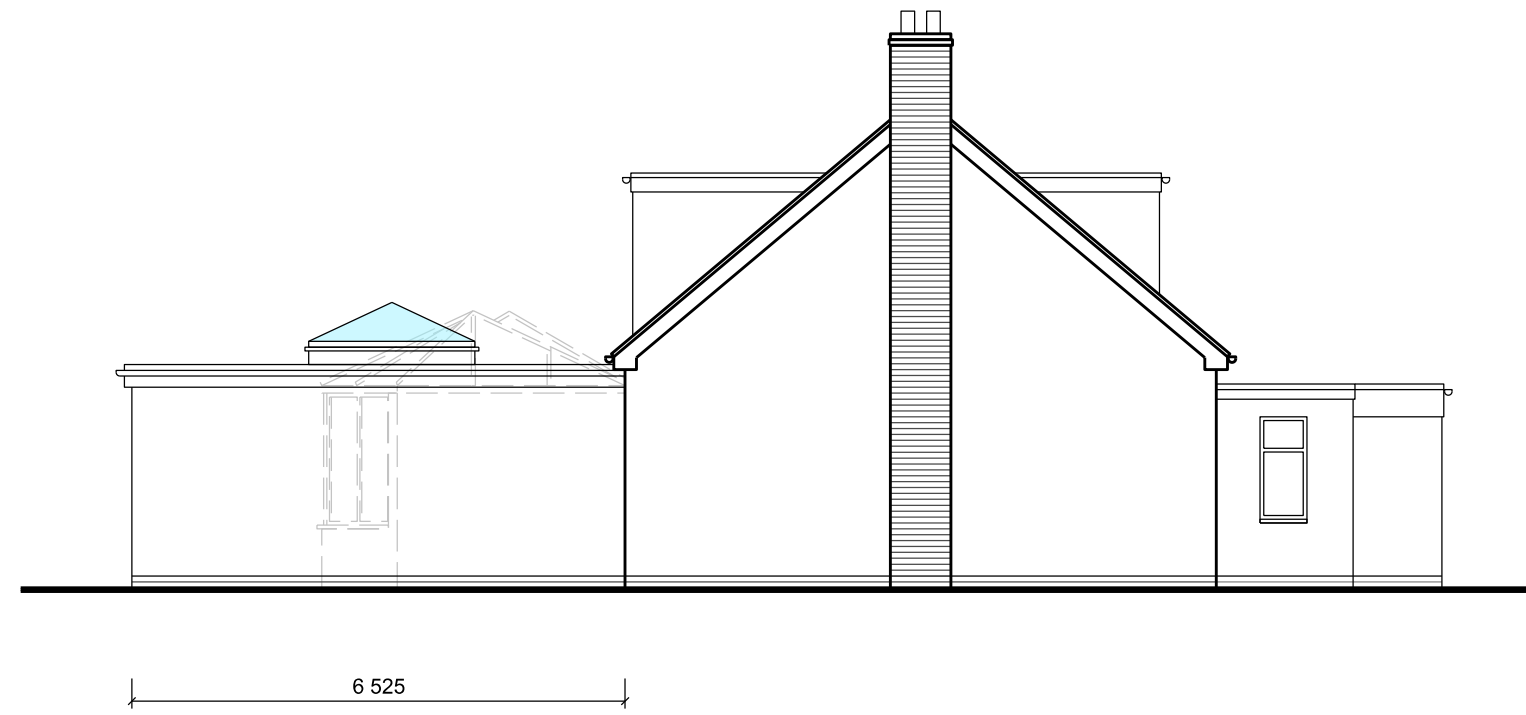



Proposed Side Elevation (East) - scale 1:100




Proposed Rear Elevation (South) - scale 1:100

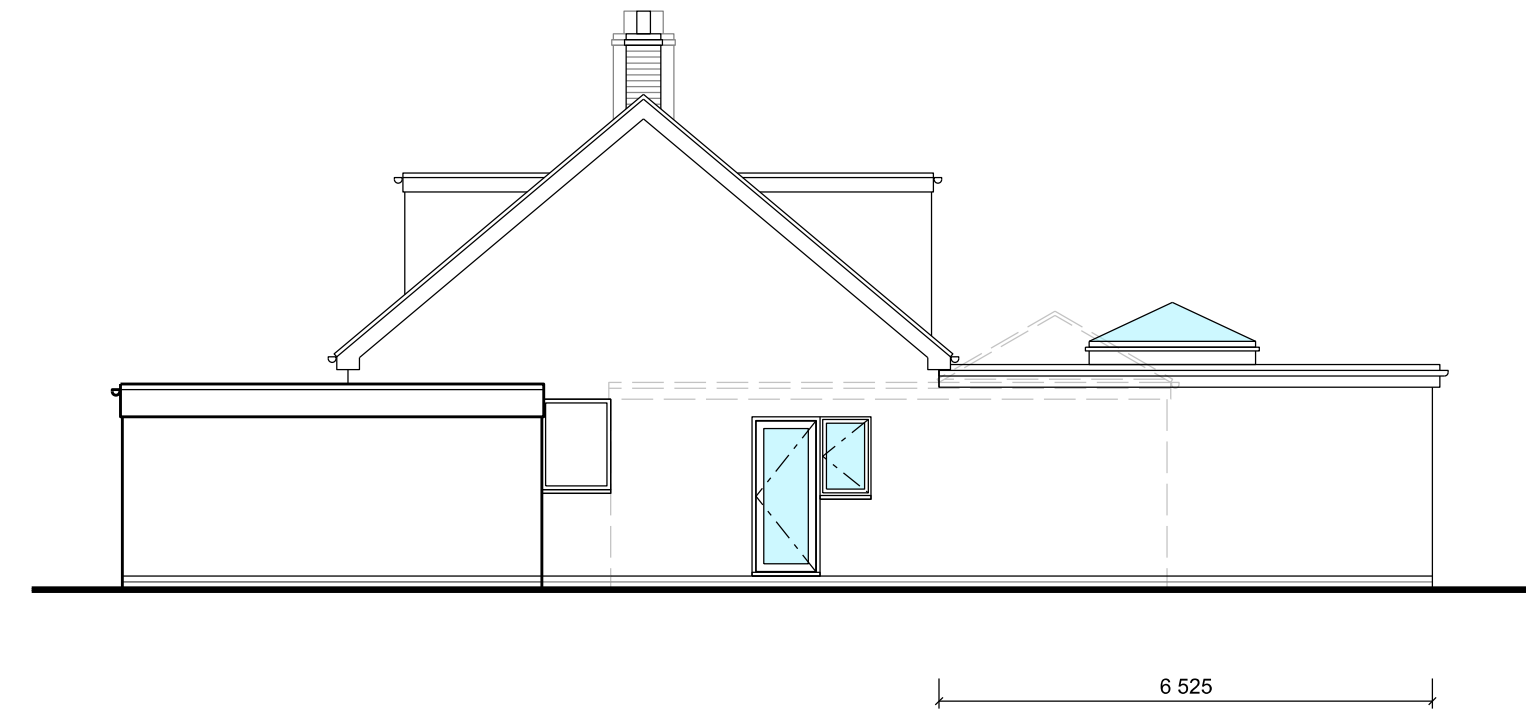

Proposed Side Elevation (West) - scale 1:100

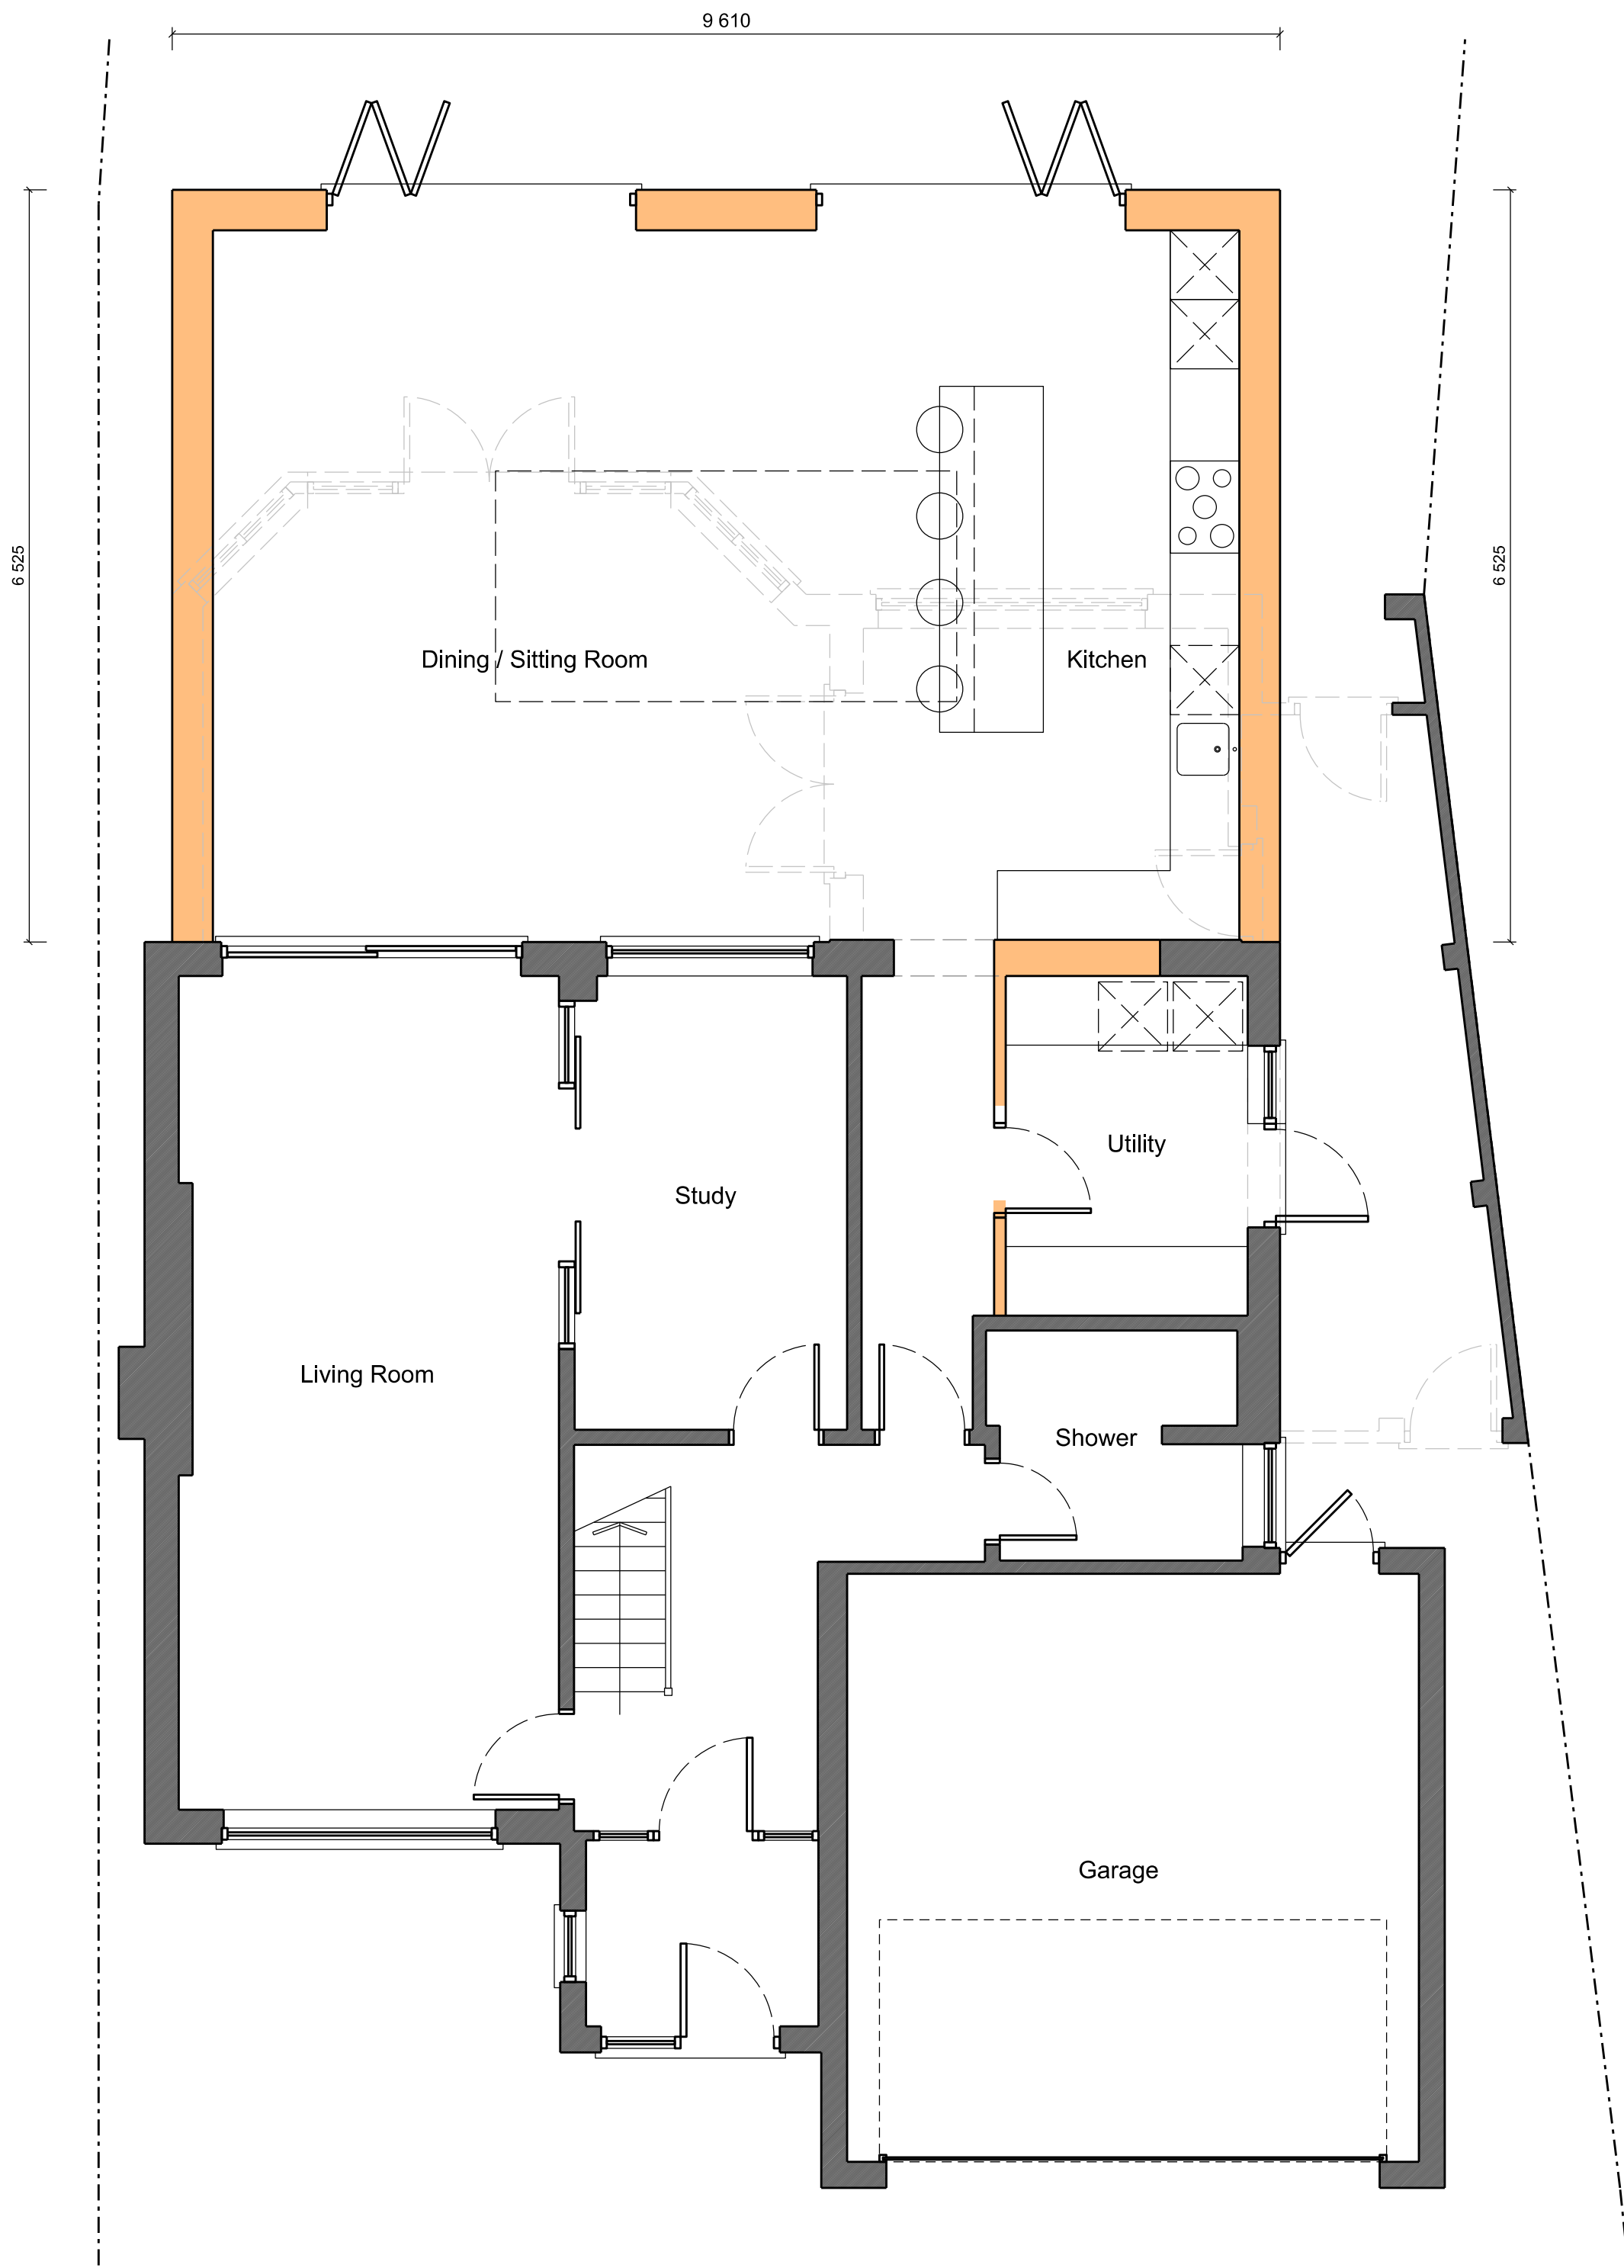 

Proposed Ground Floor Plan - scale 1:50

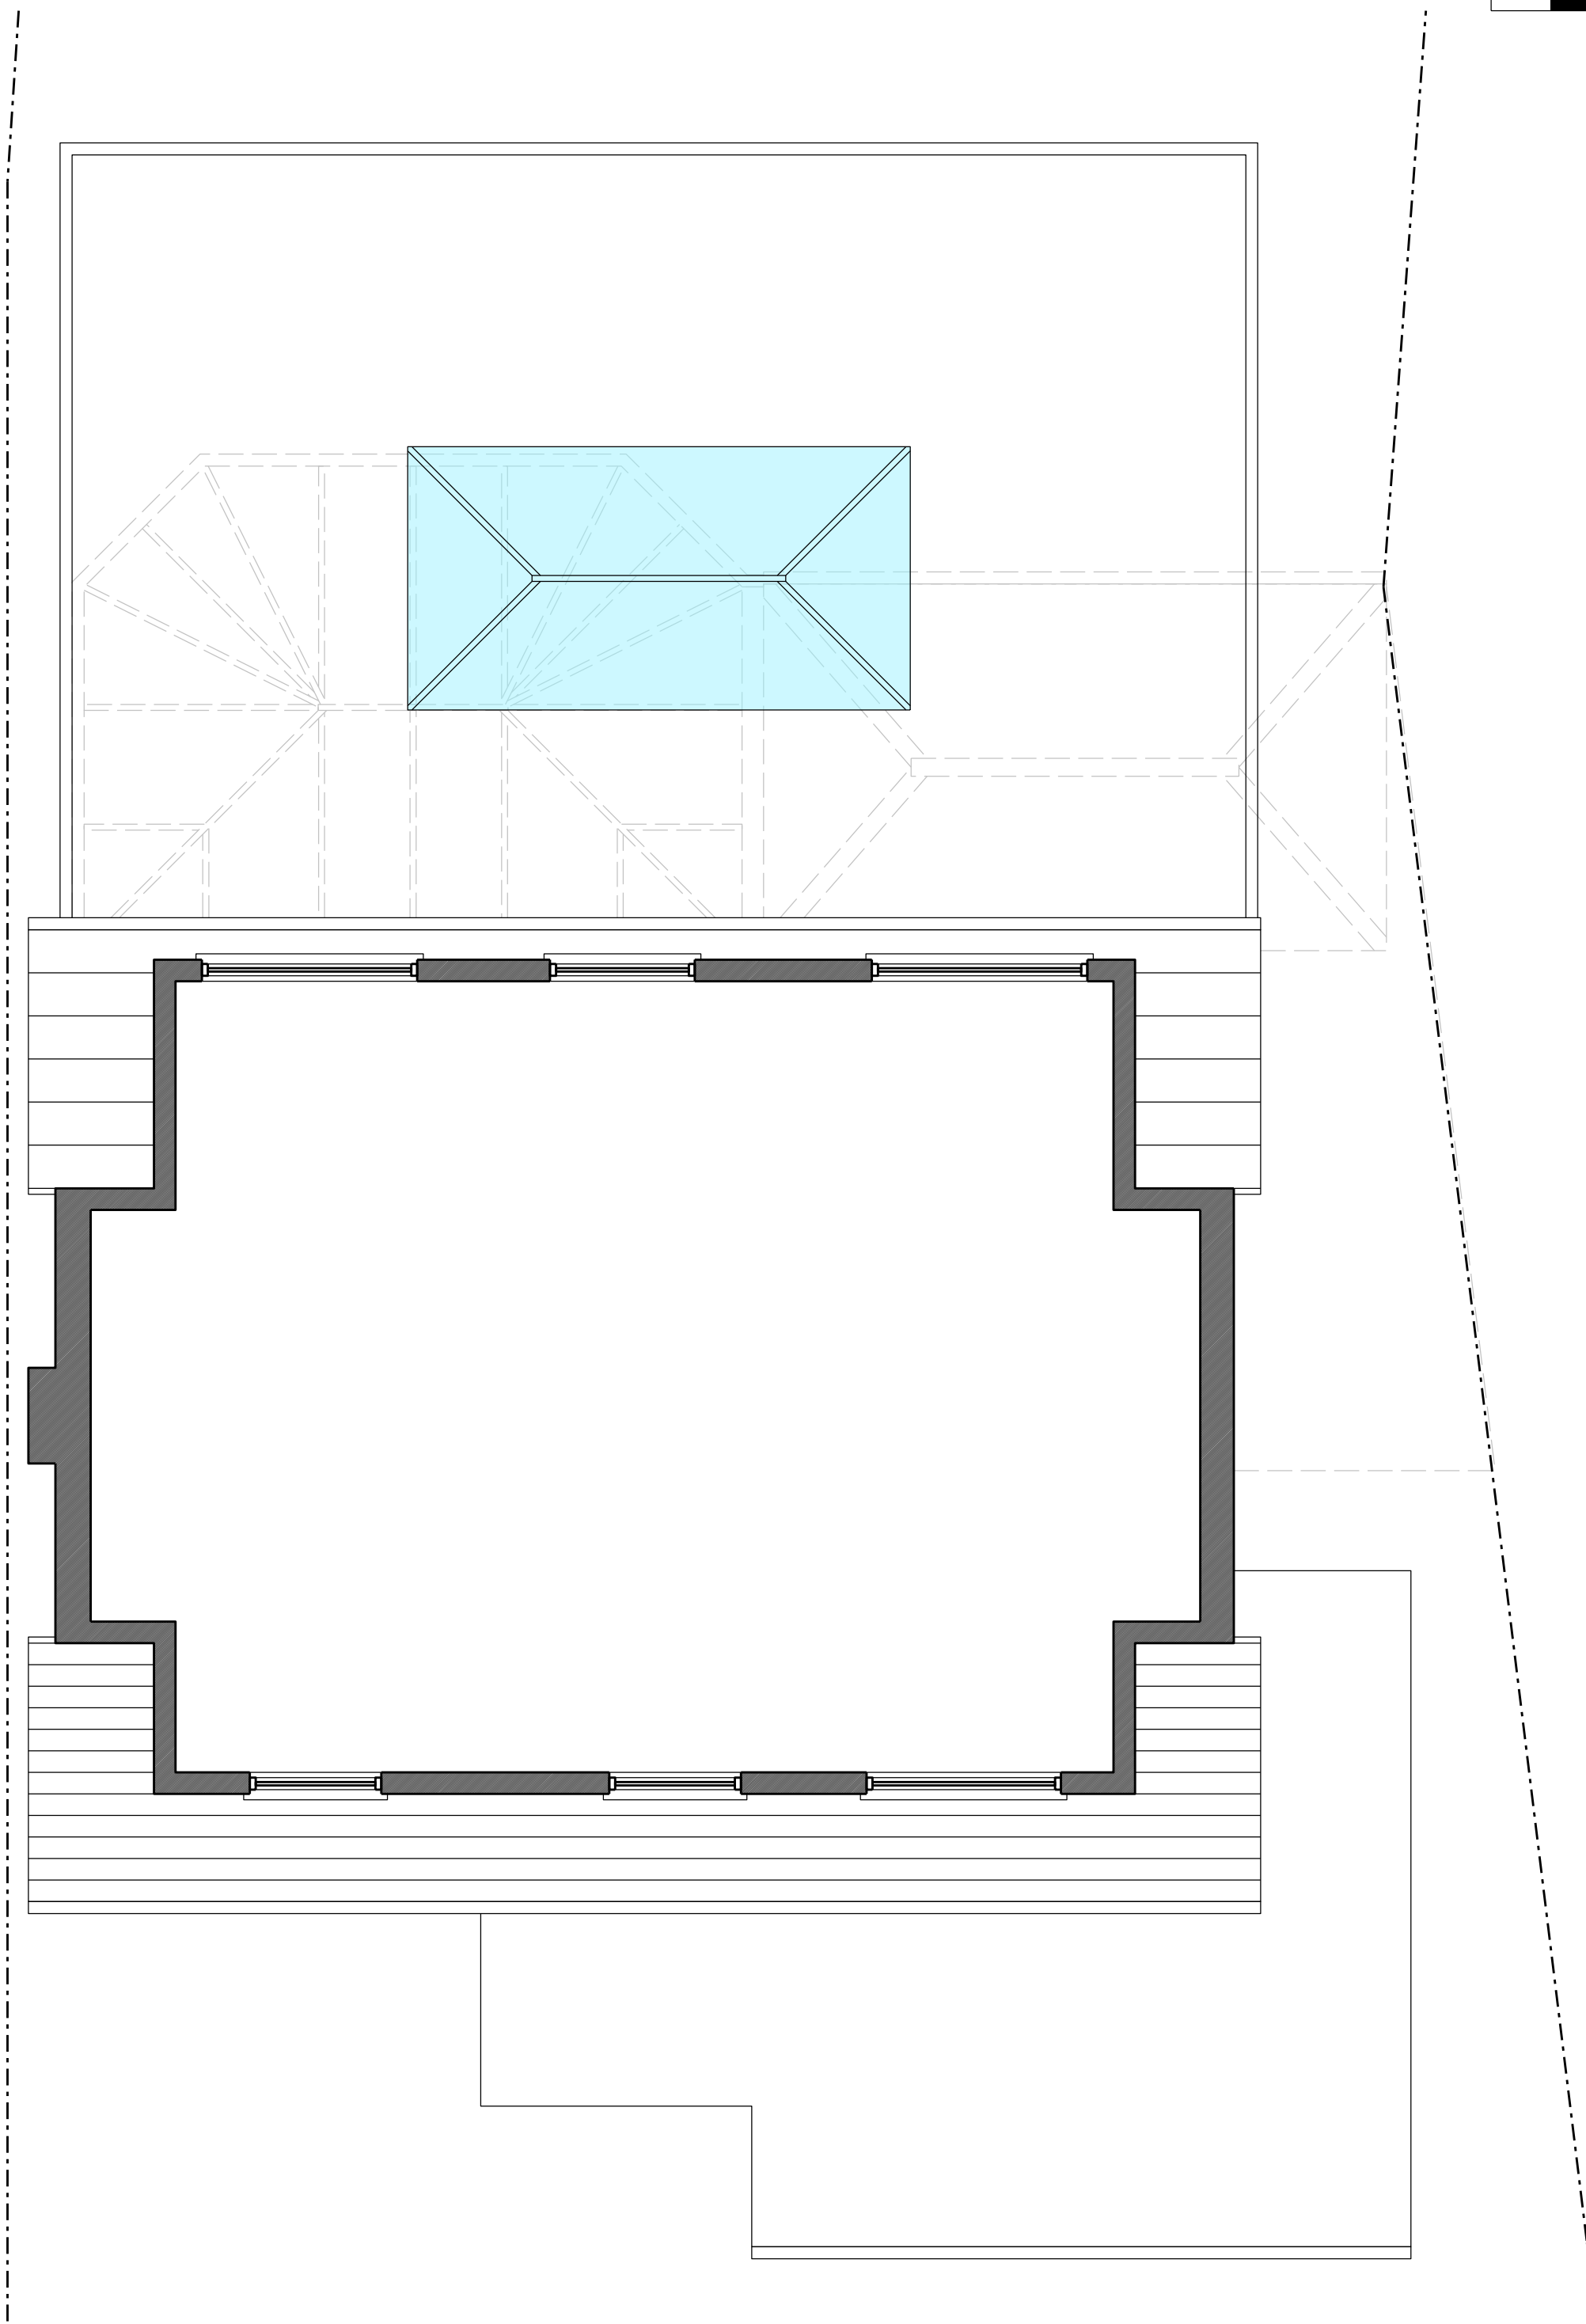

Proposed First Floor / Roof Plan - scale 1:50



NOTES

DO NOT SCALE FROM THIS DRAWING. ALL DIMENSIONS TO BE CHECKED AND VERIFIED ON SITE. COPYRIGHT OF THIS DRAWING IS RESERVED BY DAVID FAWKNER ARCHITECTURAL DESIGN LIMITED.

Proposed Materials:

Walls:	Smooth Render
Roof:	EPDM Rubber
Doors:	PPC Aluminium
Windows:	UPVC
Guttering:	UPVC

Site boundary

E	09.07.26	EXTENSION WIDTH AMENDED	DF
D	04.05.26	RENDER NOTED FOR WALLS	DF
C	27.04.26	EXTENSION ADJUSTED TO 6.525m	DF
B	27.04.26	EXTENSION INCREASED TO 7.8m	DF
A	23.04.26	FIRST ISSUE	DF

REVISION

CLIENT
34 MAIN STREET
CARLTON
NUNEATON
CV13 0EZ

PROJECT
SINGLE STOREY REAR
EXTENSION

TITLE
PROPOSED PLANS AND
ELEVATIONS

SCALE	DATE	DRAWN	CHECKED
VARIES @ A1	APRIL 2026	DF	-



DESIGN • PLANNING • CONSTRUCTION

Mobile: 07867 473325 / 07437 580476
Email: df_architecture@outlook.com

73 Stonebury Avenue, Eastern Green, Coventry CV5 7NY

DRAWING NO.
0226 - 09 - 002 E