



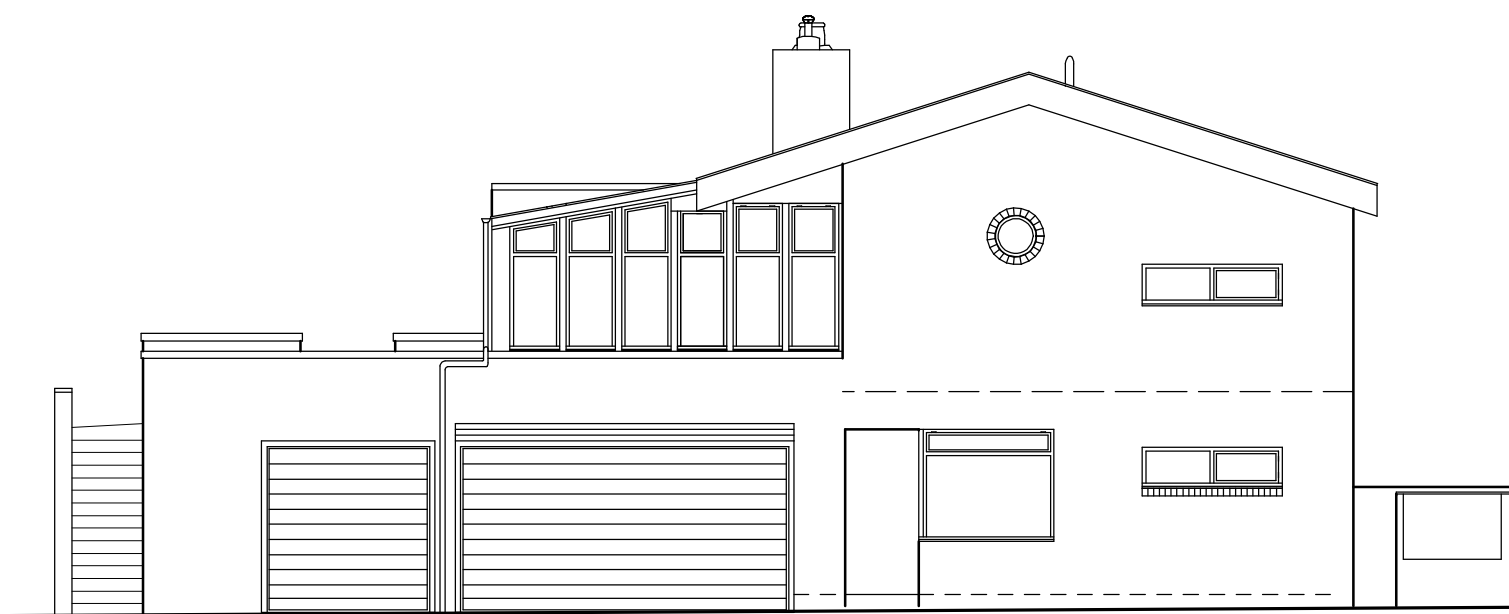


1 : 100 Side Elevation

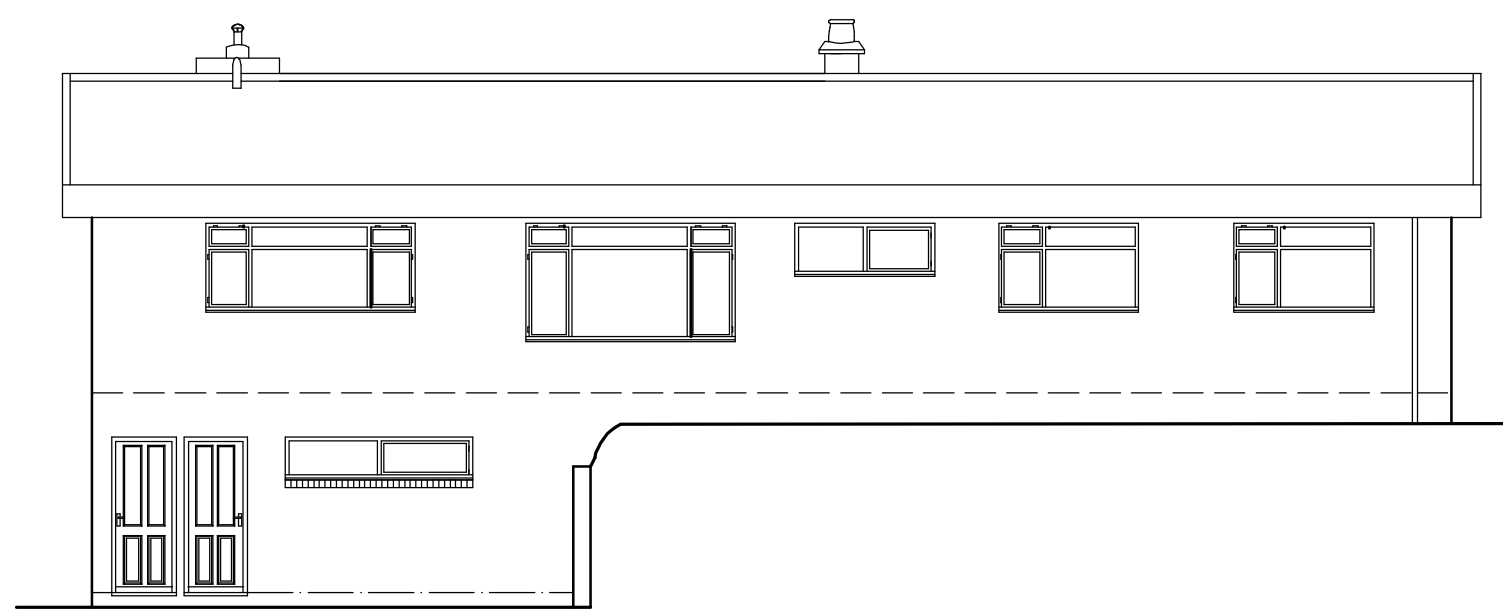


1 : 100 Front Elevation




1 : 100 Side Elevation

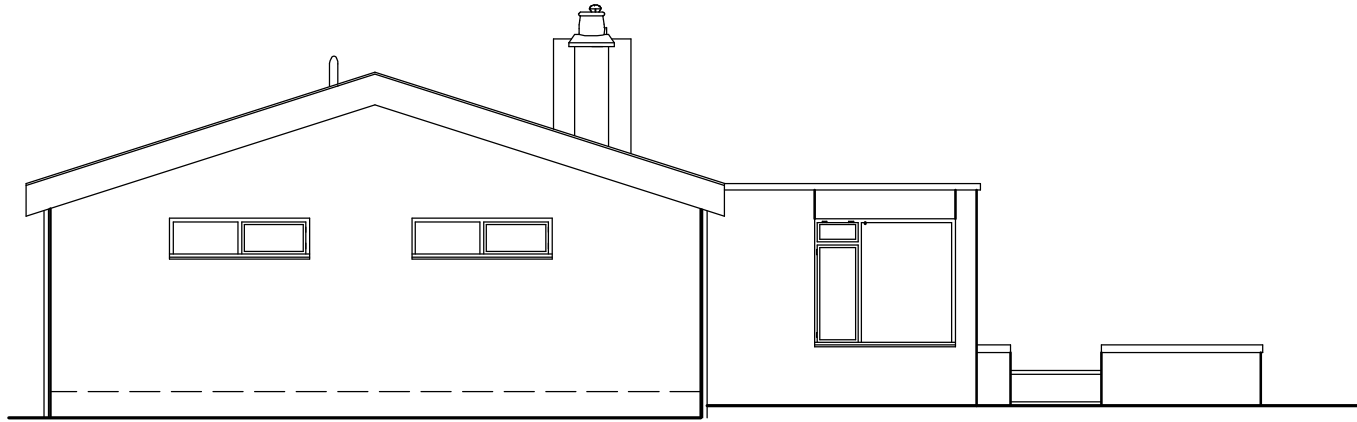


1 : 100 Rear Elevation

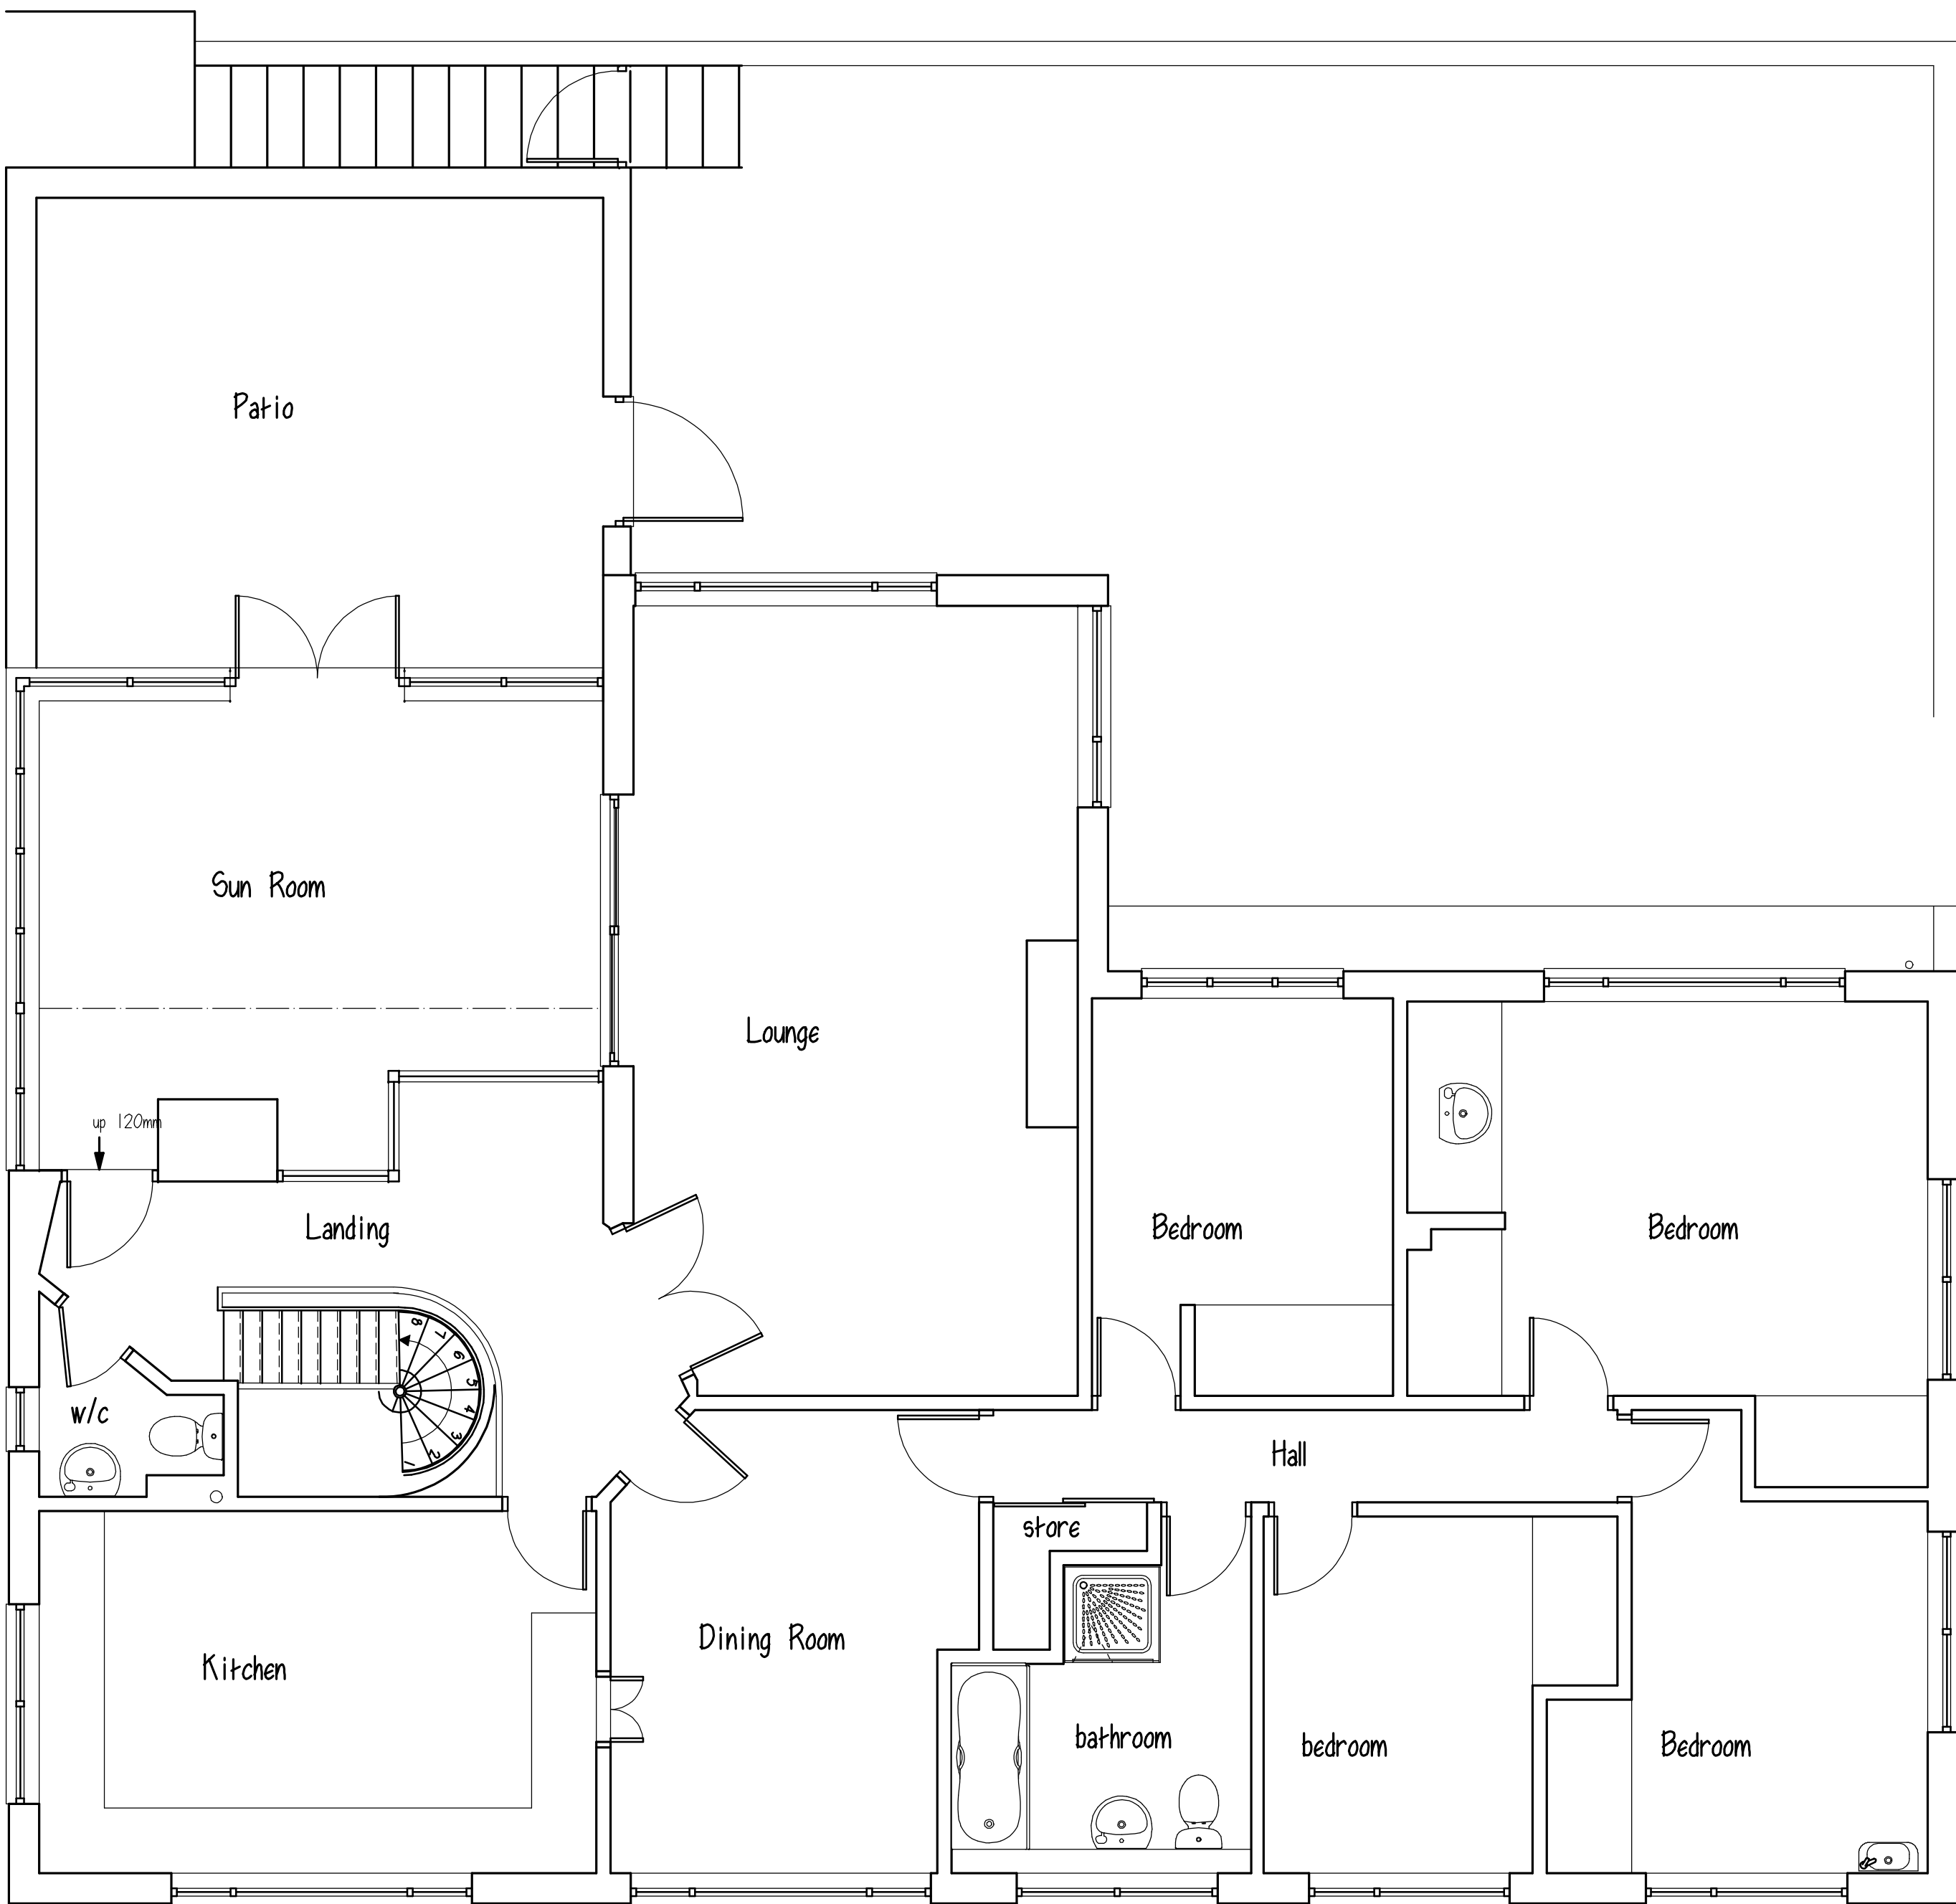


1 : 50 First Floor Plan

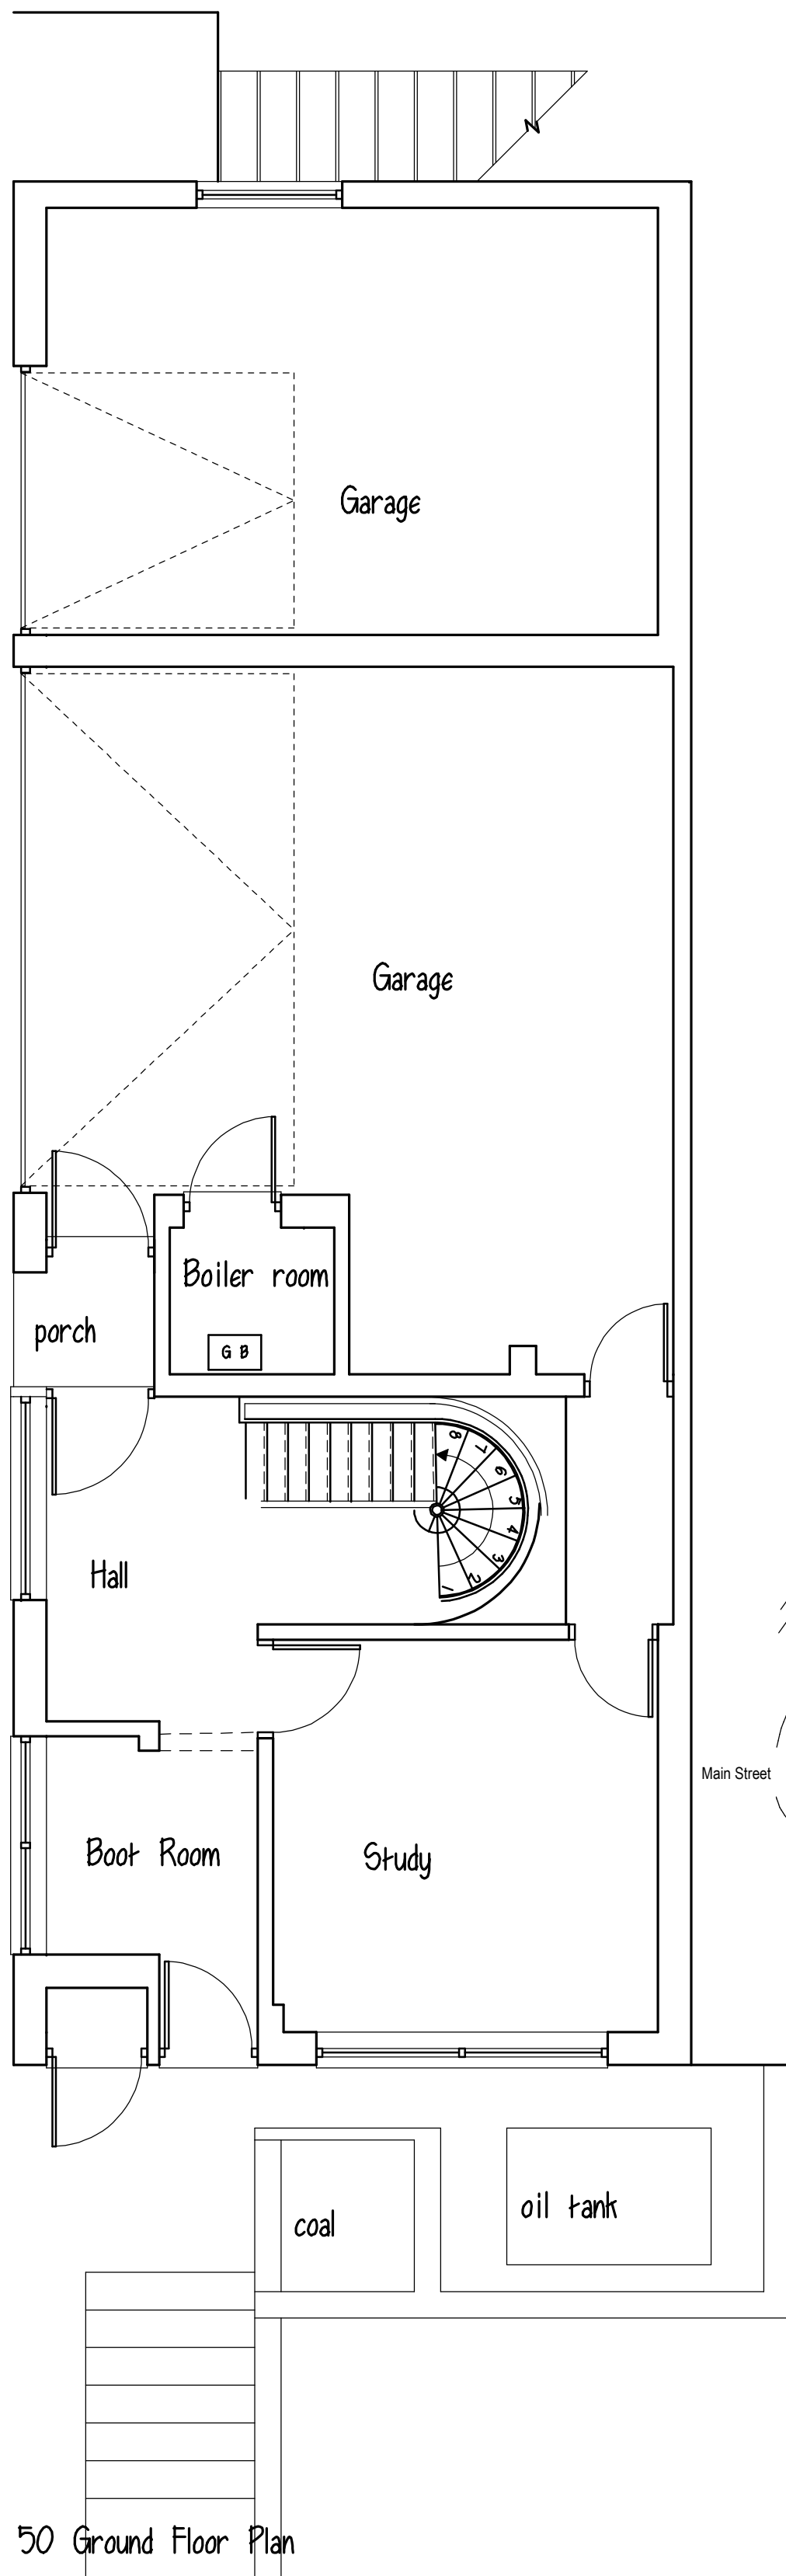


1 : 50 Ground Floor Plan

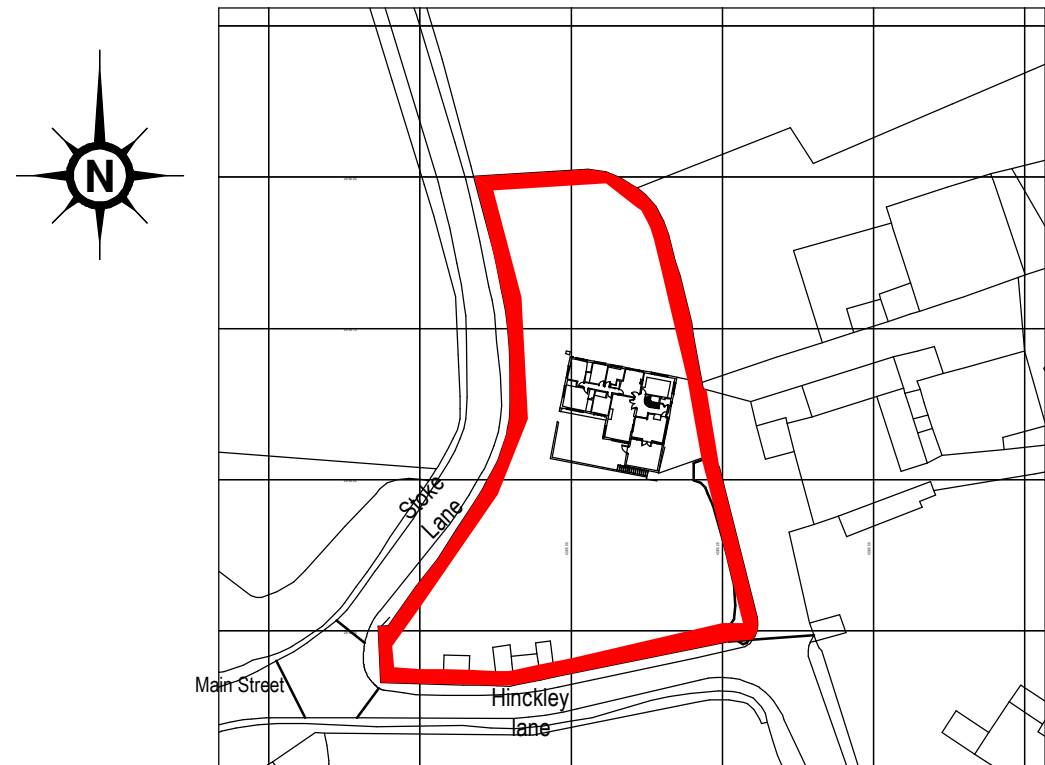

1 : 1250 Location Plan

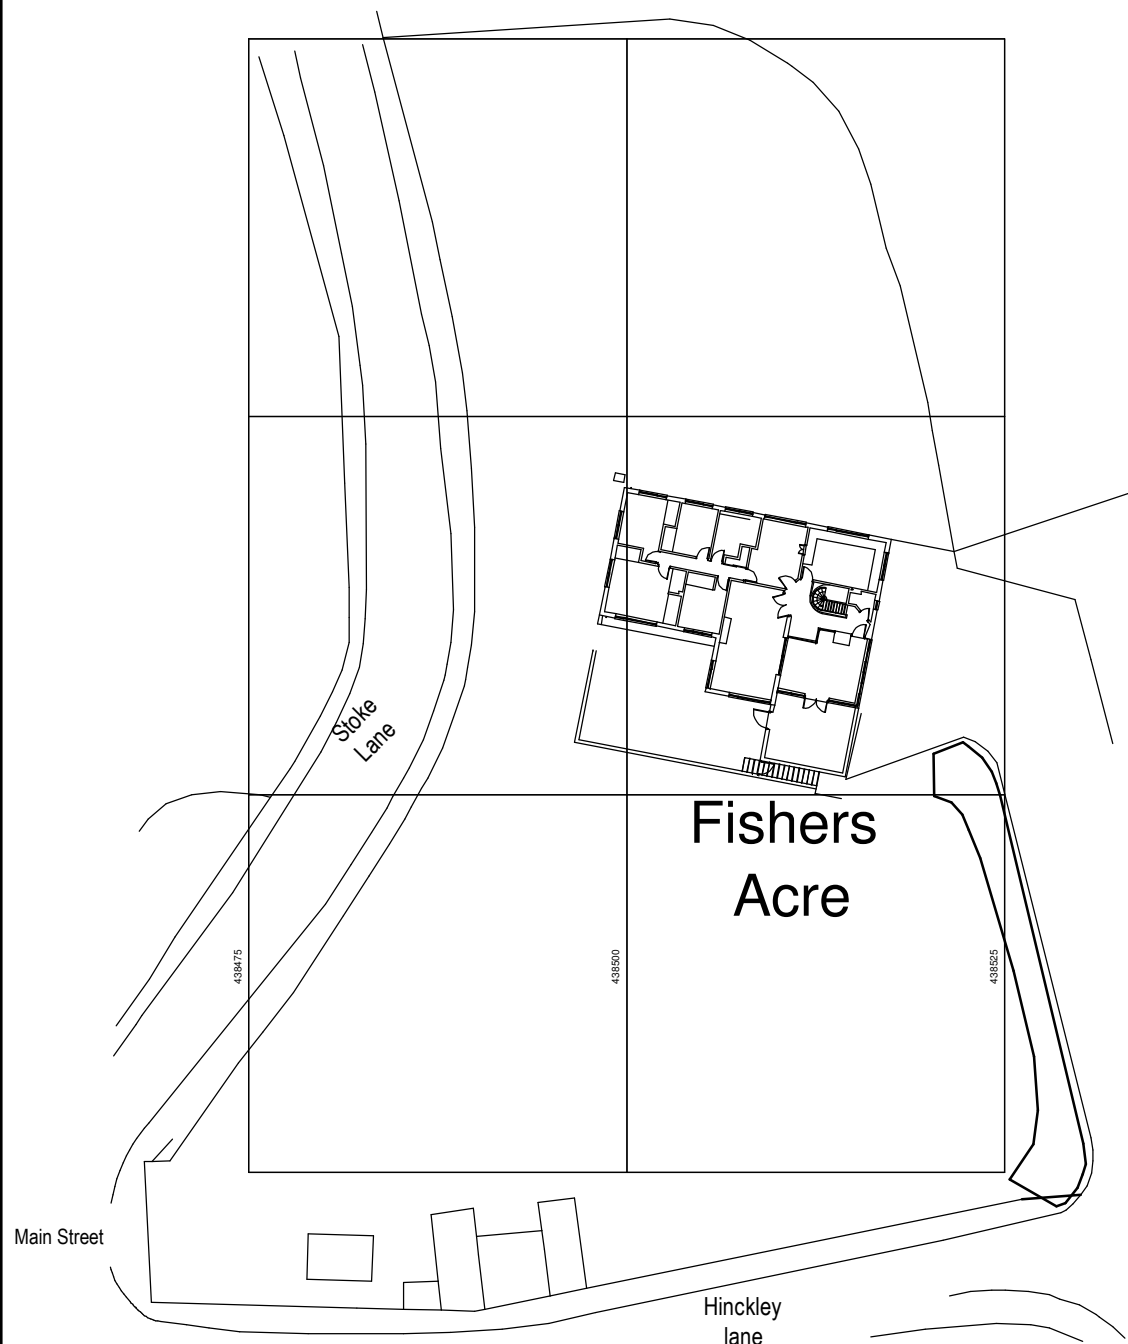

1 : 500 Block Plan

 

1 : 100 Scale Bar



1 : 50 Scale Bar

Disclaimer:
This drawing is accurate from the information that was available at the time of survey and is by no means a detailed representation. Due to the subterranean nature of storm and foul drainage, any drainage shown is an educated assessment of the drainage runs. All drainage shown to be assessed and confirmed on site before works commence.

DO NOT SCALE FROM THIS DRAWING

Project PROPOSED ALTERATIONS FISHER ACRE HINKLEY LANE HIGHAM ON THE HILL CV13 6AL		
Client MR AND MRS BASSETT		
Drawing Title SURVEY DRAWING		
Drawing No 1358-01	Revision	Date 03-06-2024
Scale		
Drawn by : CETN		Checked by : ART
 A.R.Taylor Ltd Architectural Technology A.R.Taylor Ltd 7 Greenway, Nuneaton Warwickshire CV11 6NL tel: 024 7636 6997 enquiries@raylordesign.ltd		

© copyright:
This drawing is the property of A.R.Taylor Ltd until the full payment of the client. If the drawings are used with out payment they have been miss used and the client is liable for legal proceedings.