



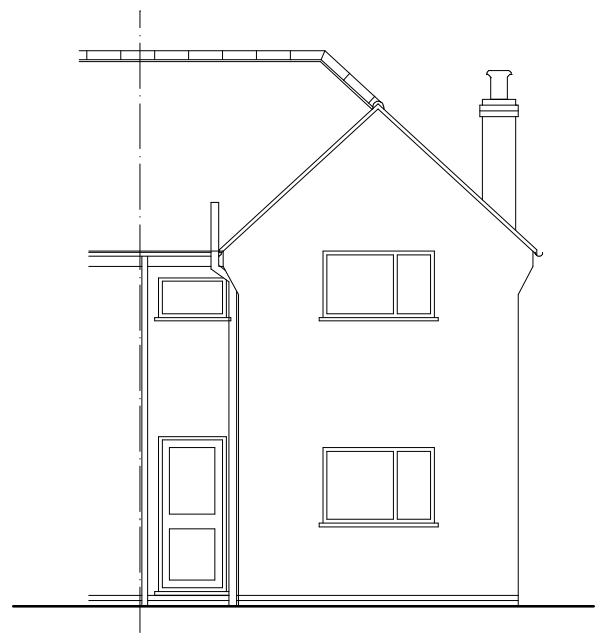


Existing Front Elevation

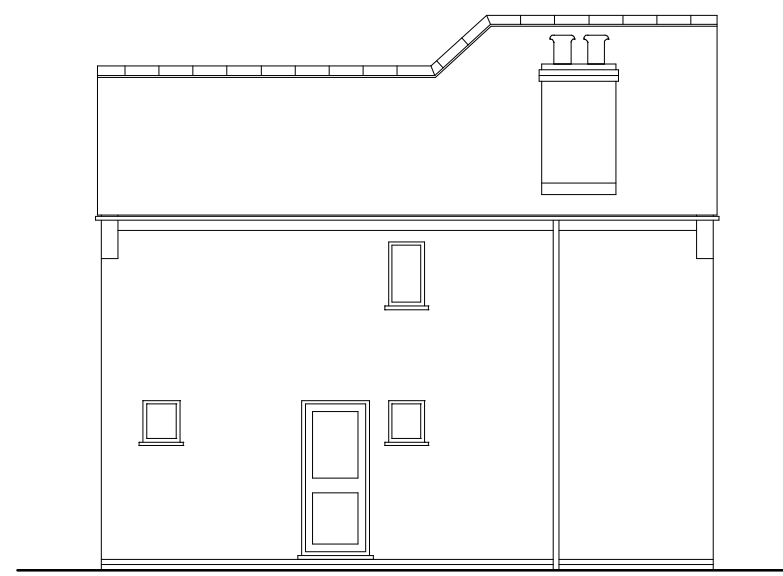

Existing Rear Elevation



Existing Elevation To
Gwendoline Avenue

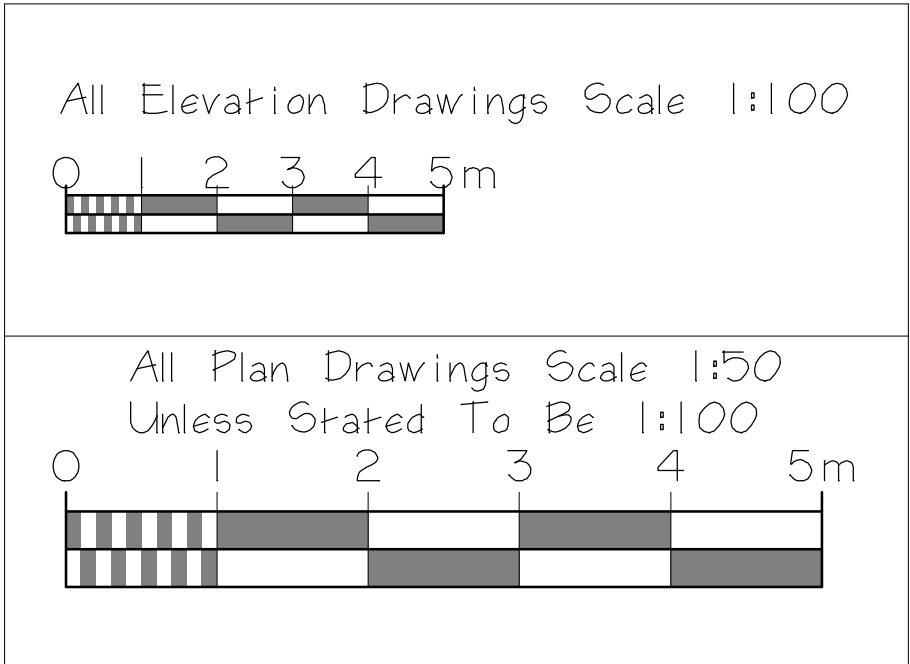

Scale Bars




Proposed Front Elevation




Proposed Rear Elevation




Proposed Elevation To
Gwendoline Avenue

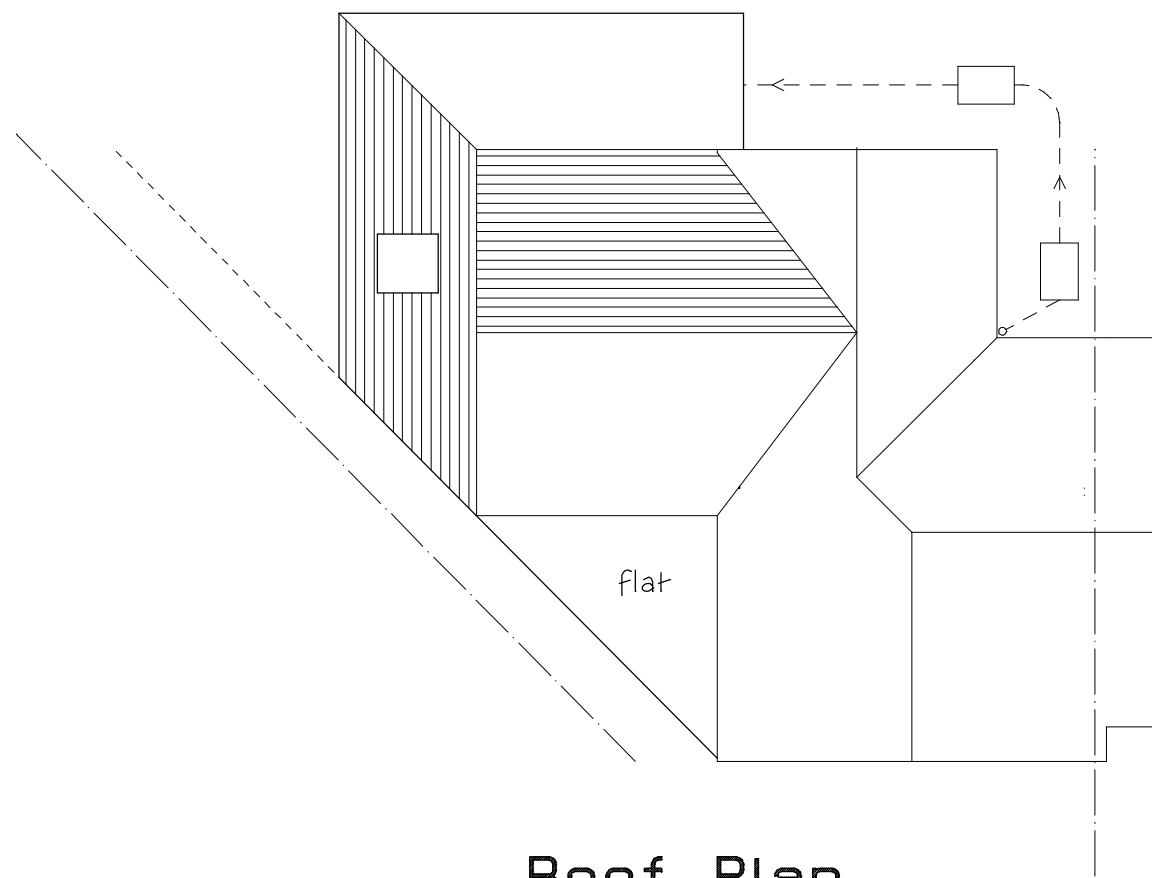


Roof Plan

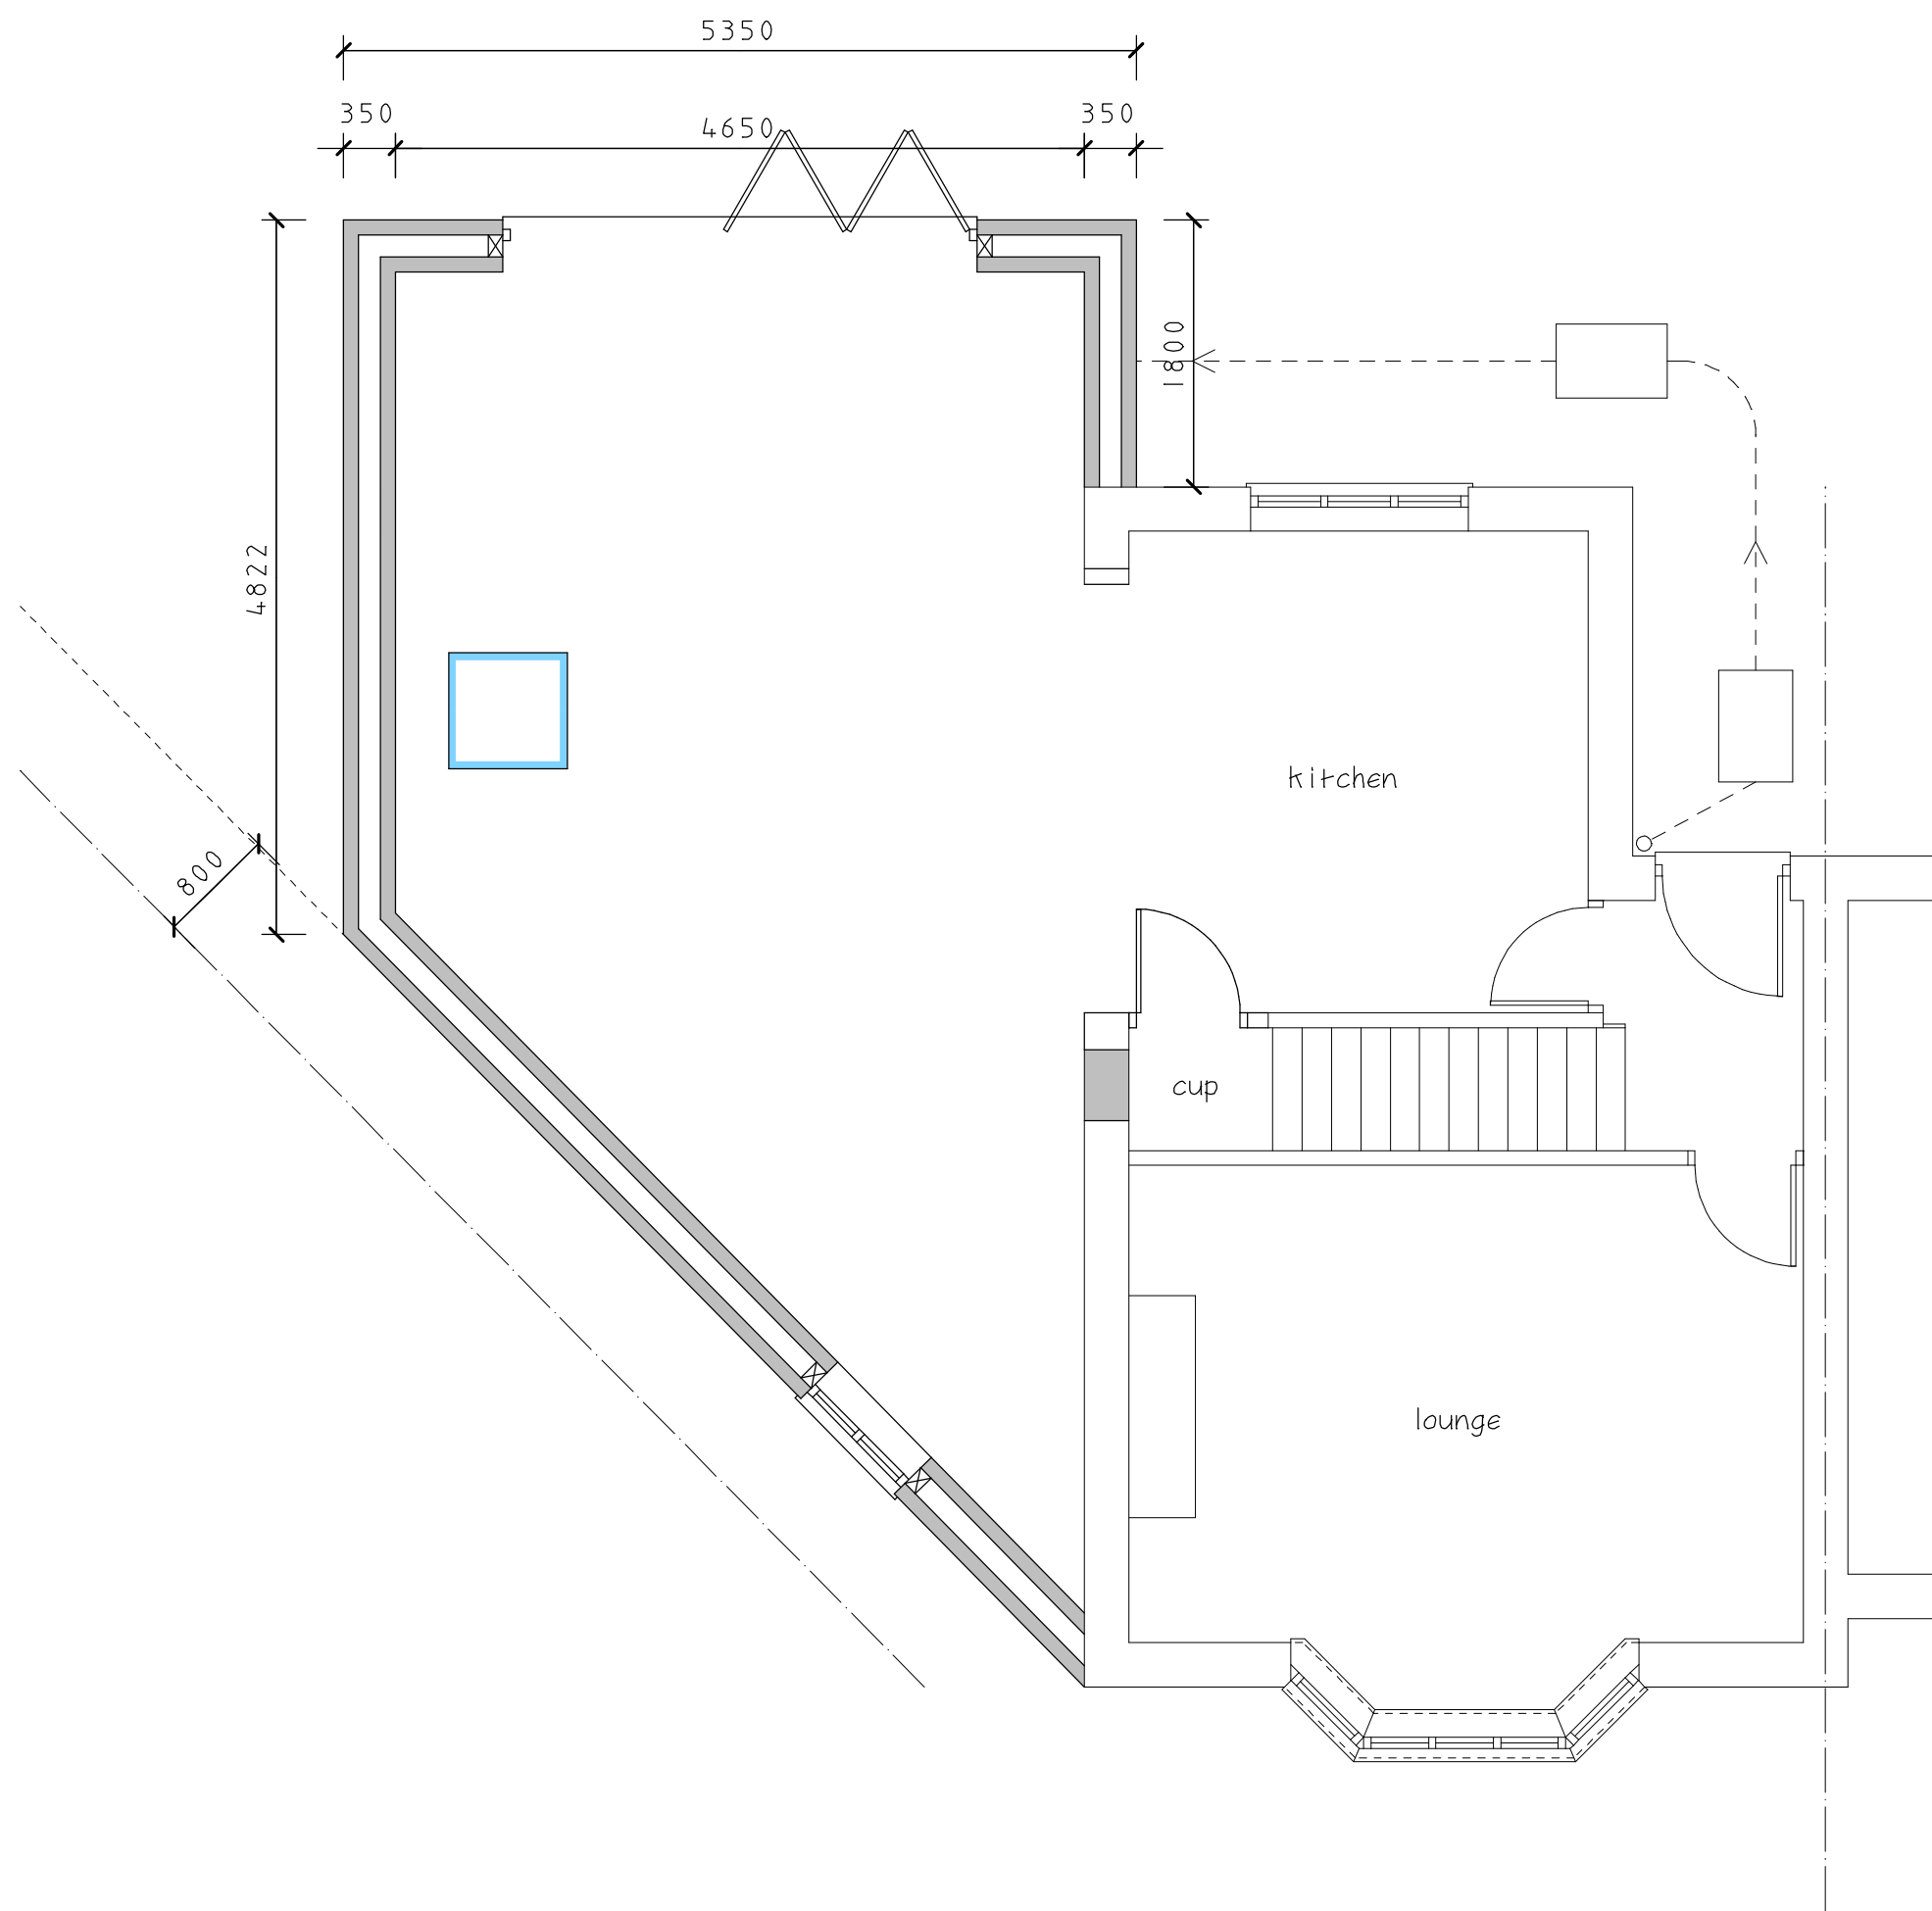


Proposed Ground Floor Plan

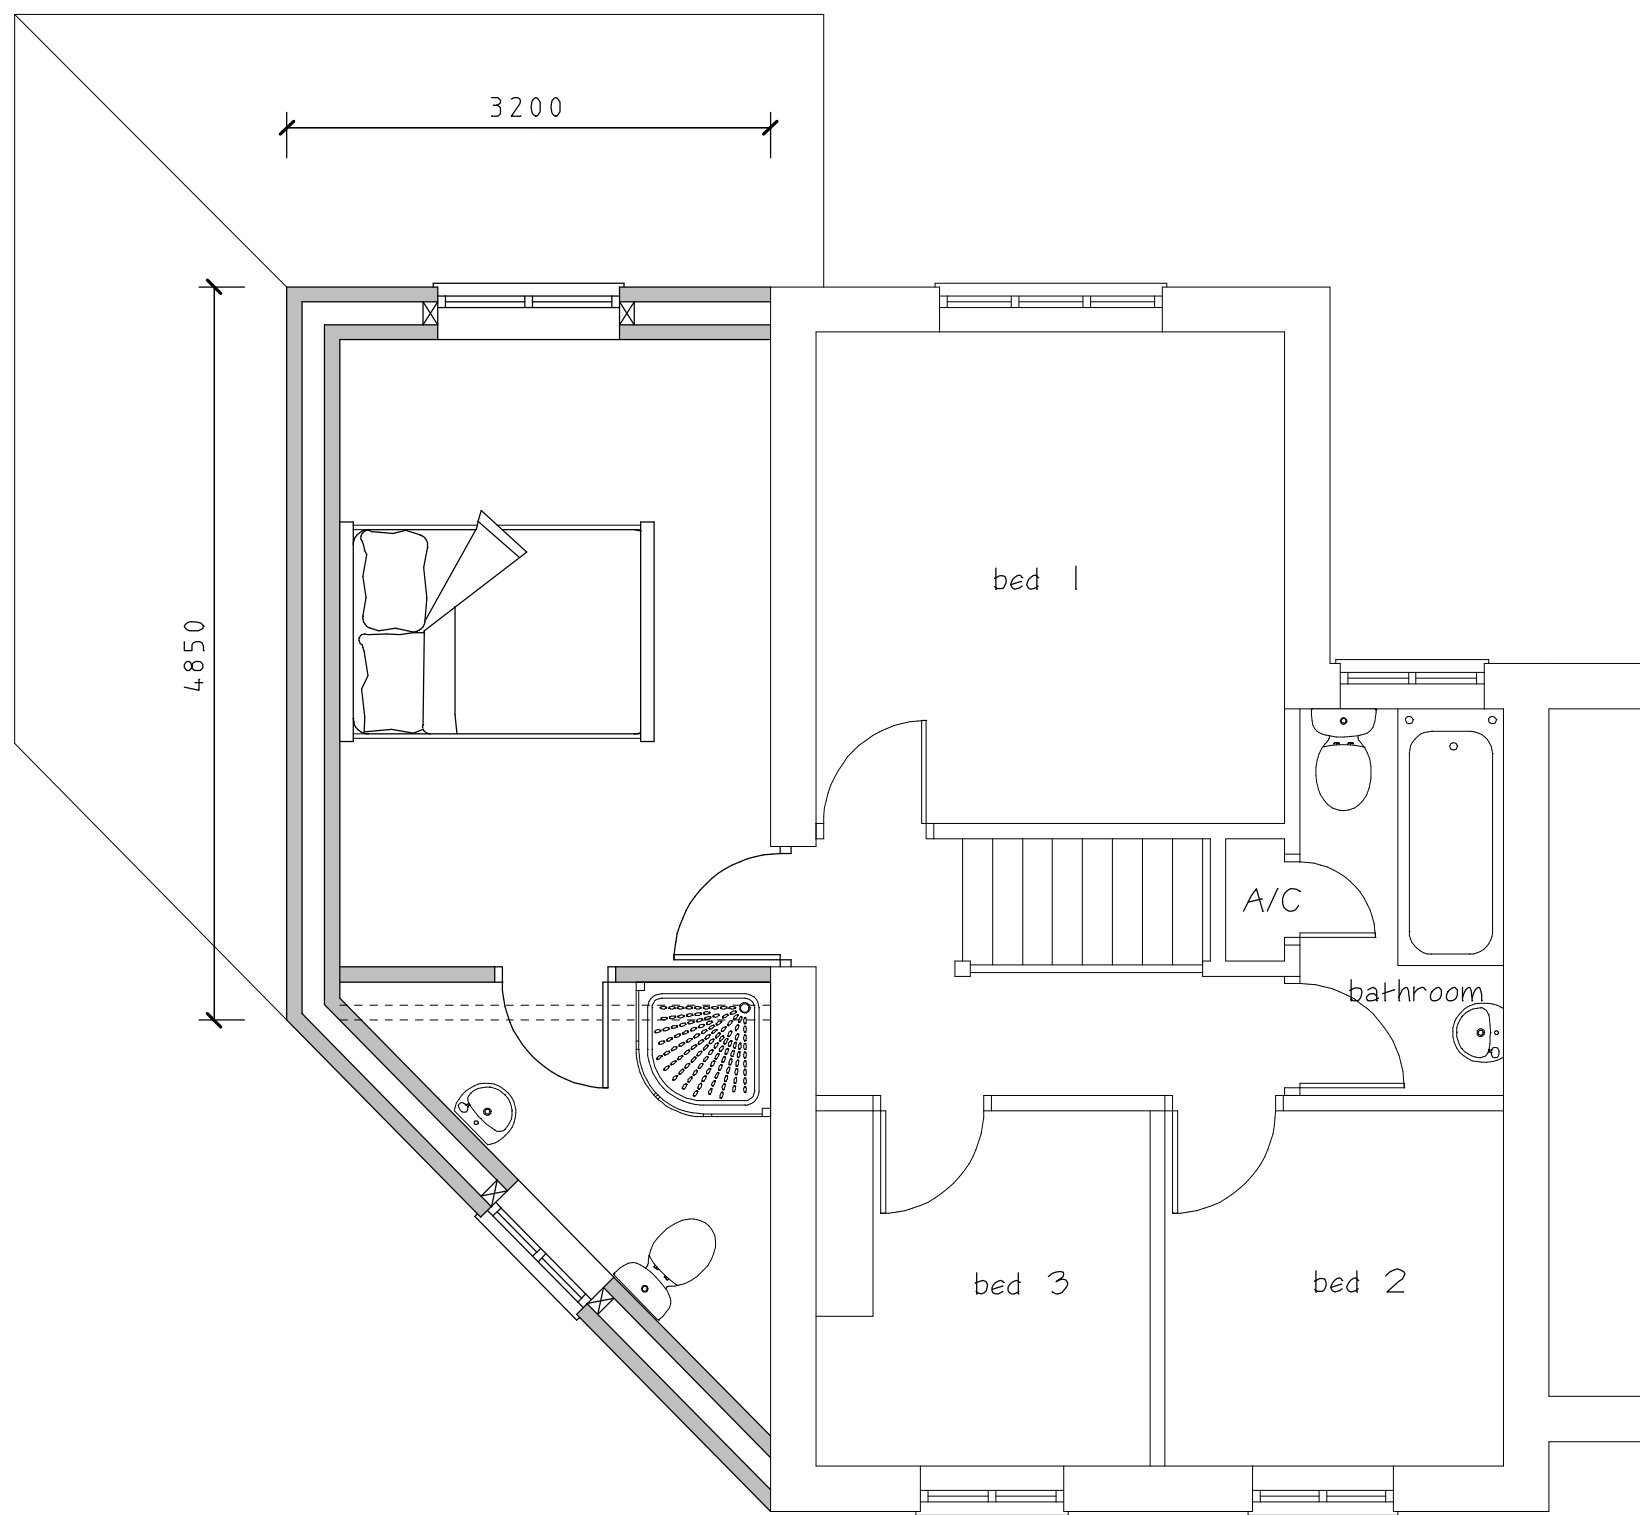

Proposed First Floor Plan

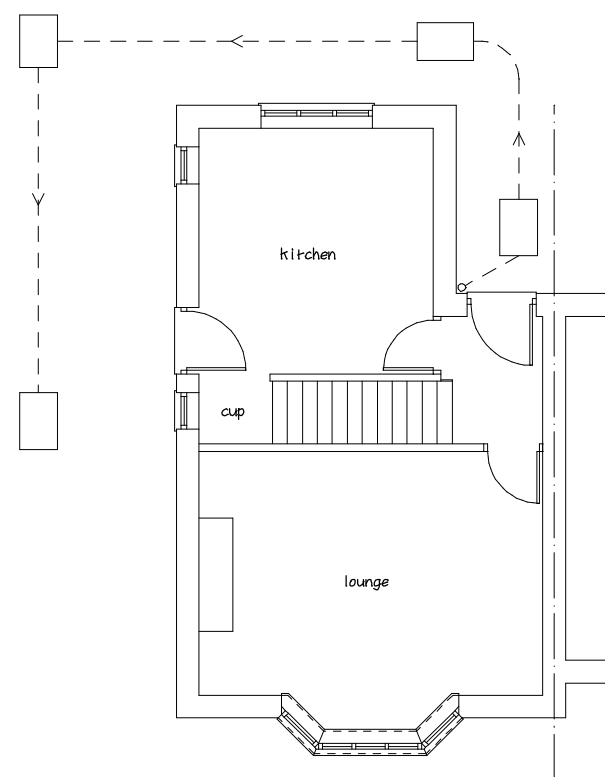

Existing Ground
Floor Plan
Scale, 1:100

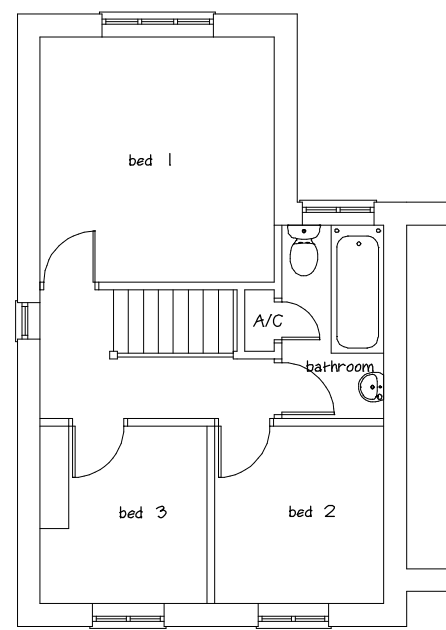

Existing First
Floor Plan
Scale, 1:100

CLIENT			
Shaun Denton-Beaumont			
JOB TITLE			
143 Wykin Road Hinckley Leicester LE10 0JA			
DRAWING TITLE			
Proposed Extension To The Side Of Semi Detached House			
SCALE	SHEET	DATE	DRAWN BY
1:50 & 1:100	A1	Mar 2026	A Moore
ANDREW MOORE ARCHITECTURAL SERVICES Tel; 07973397765 Email;andrewmoore@workmail.com			
DRG NO		SHEET NO	
1723			