




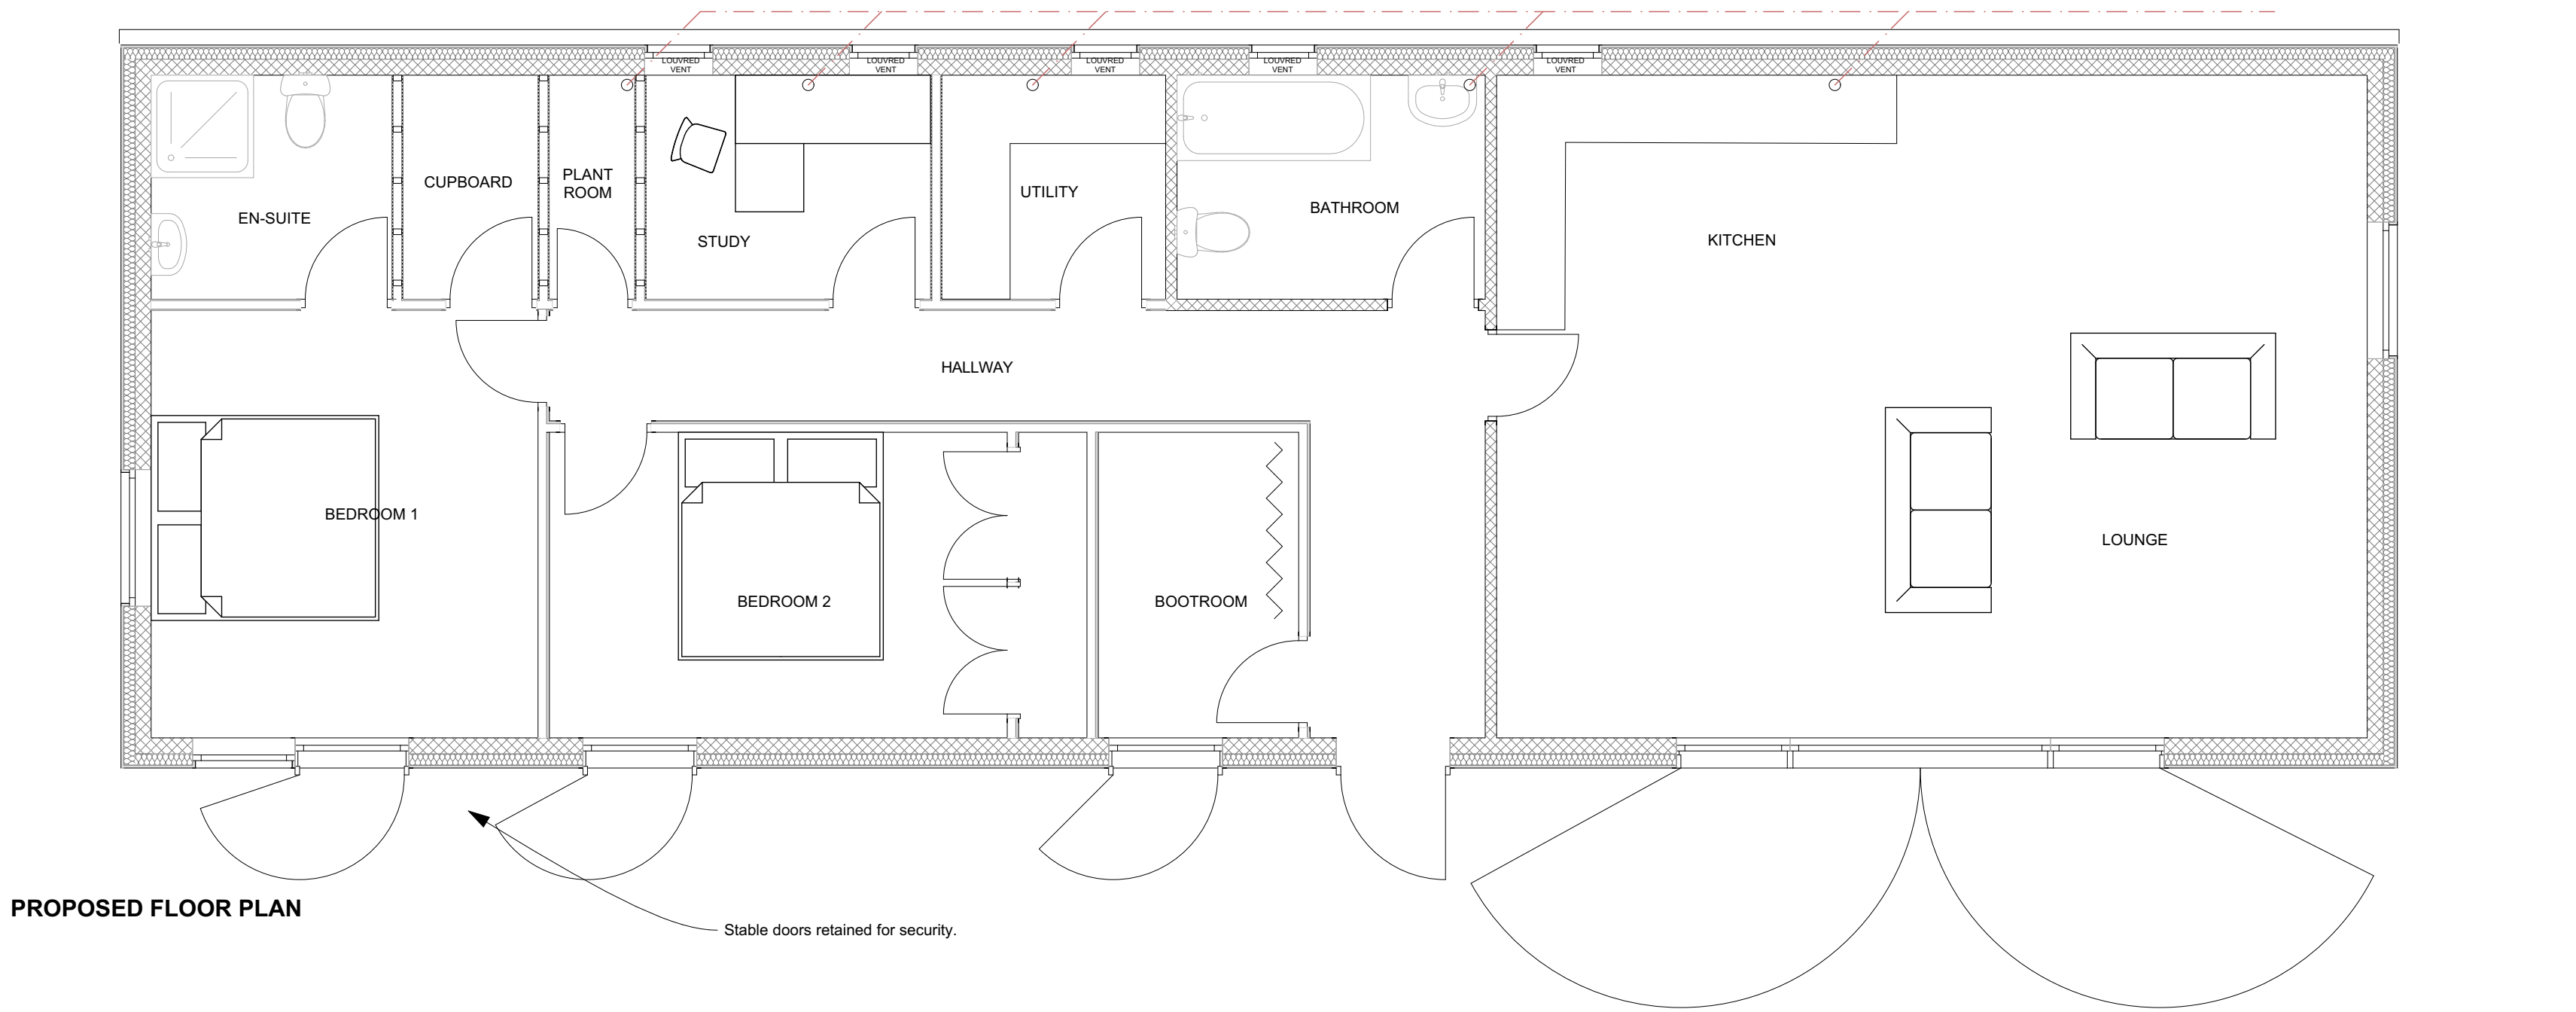


PROPOSED FLOOR PLAN

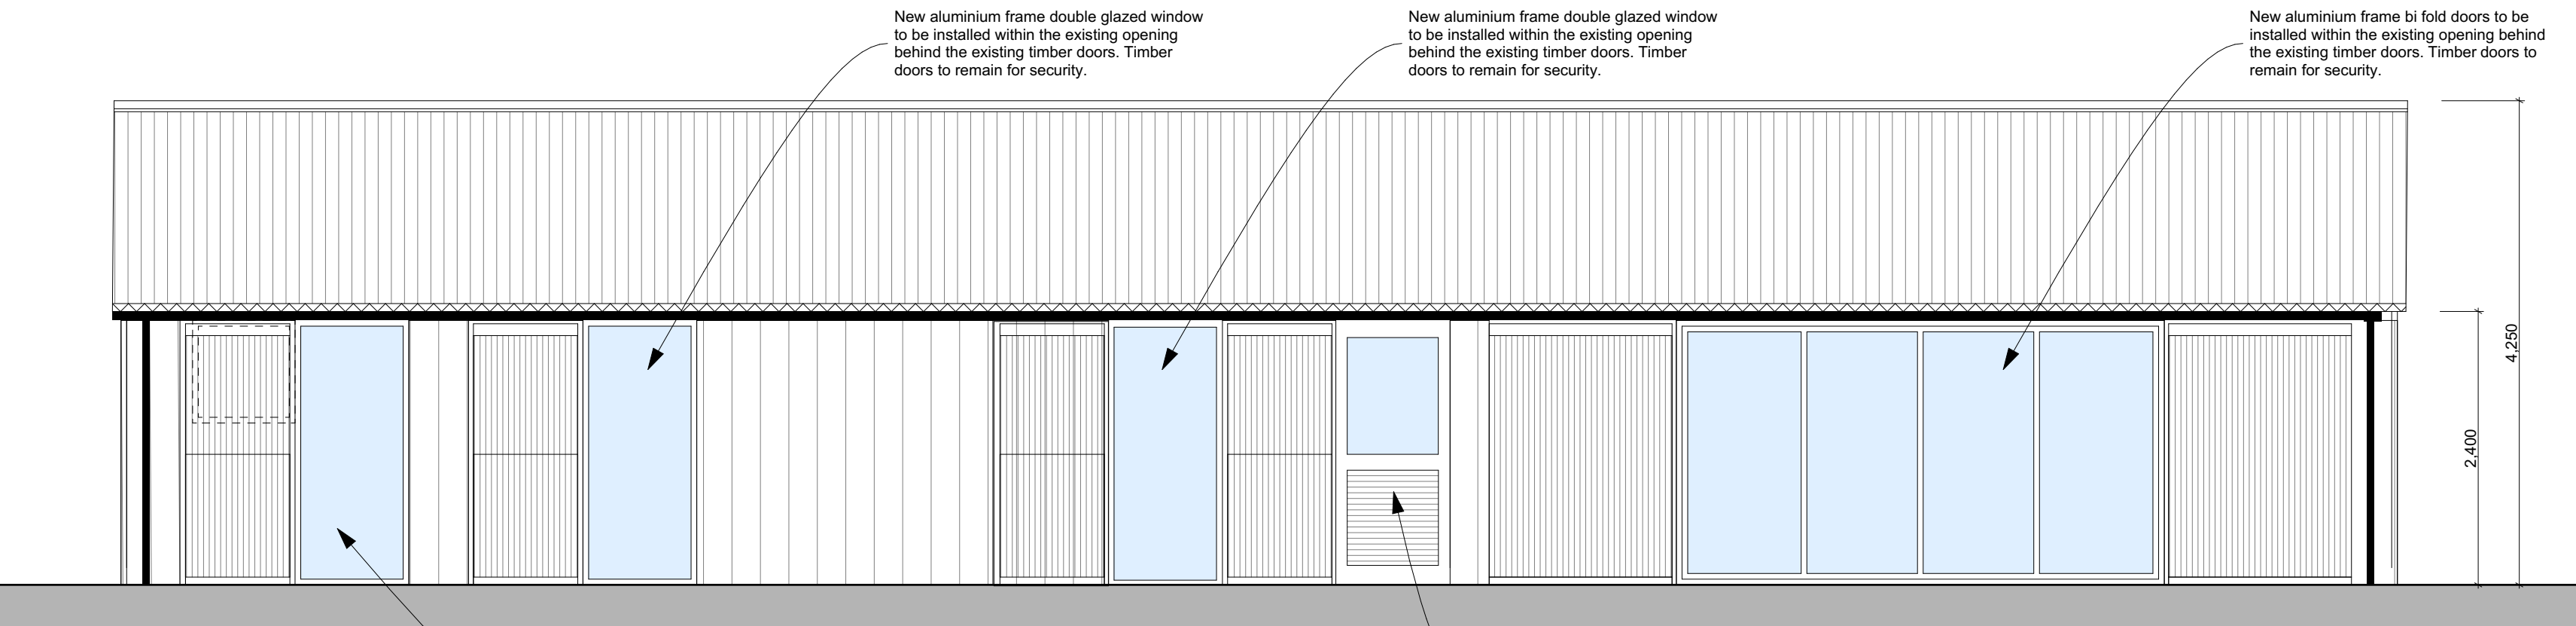


PROPOSED FRONT ELEVATION

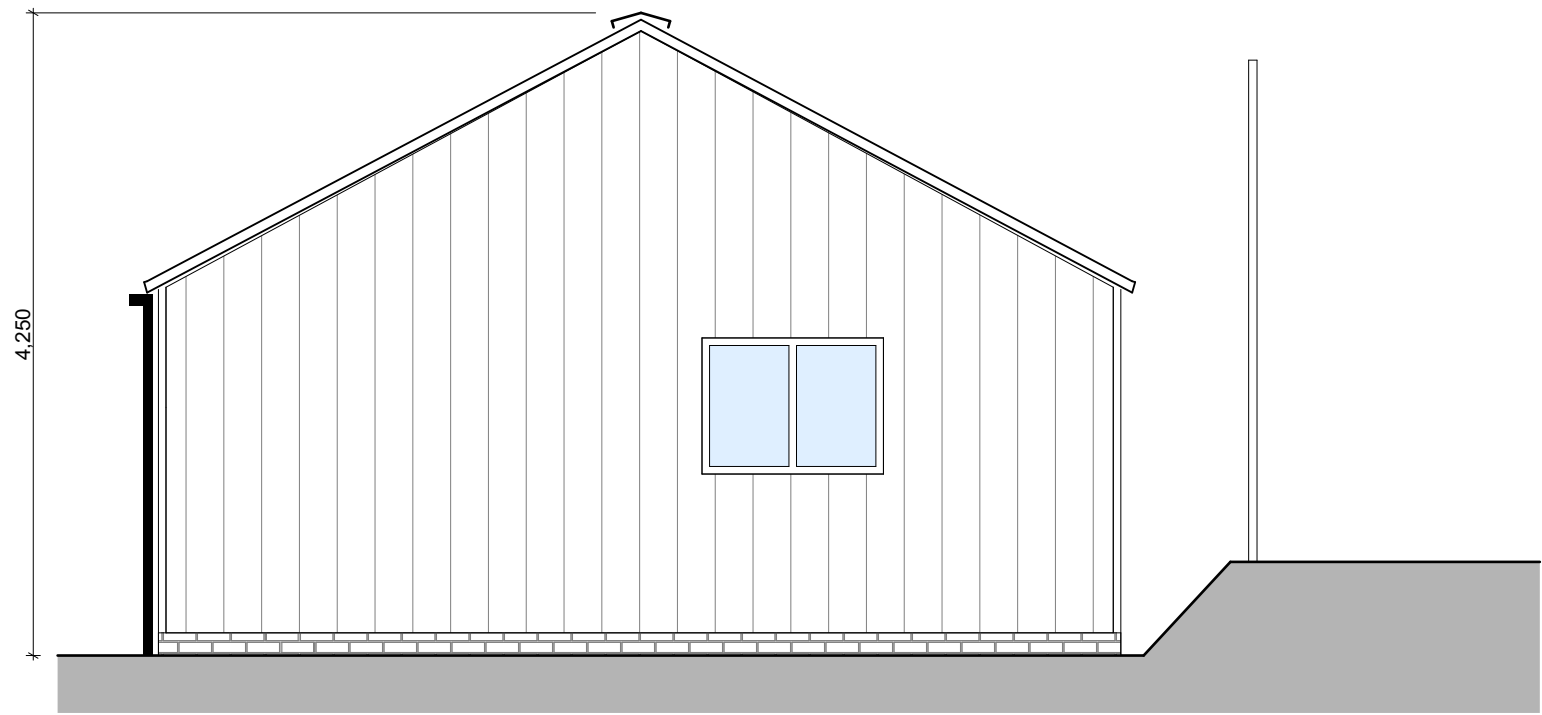

PROPOSED SIDE ELEVATION

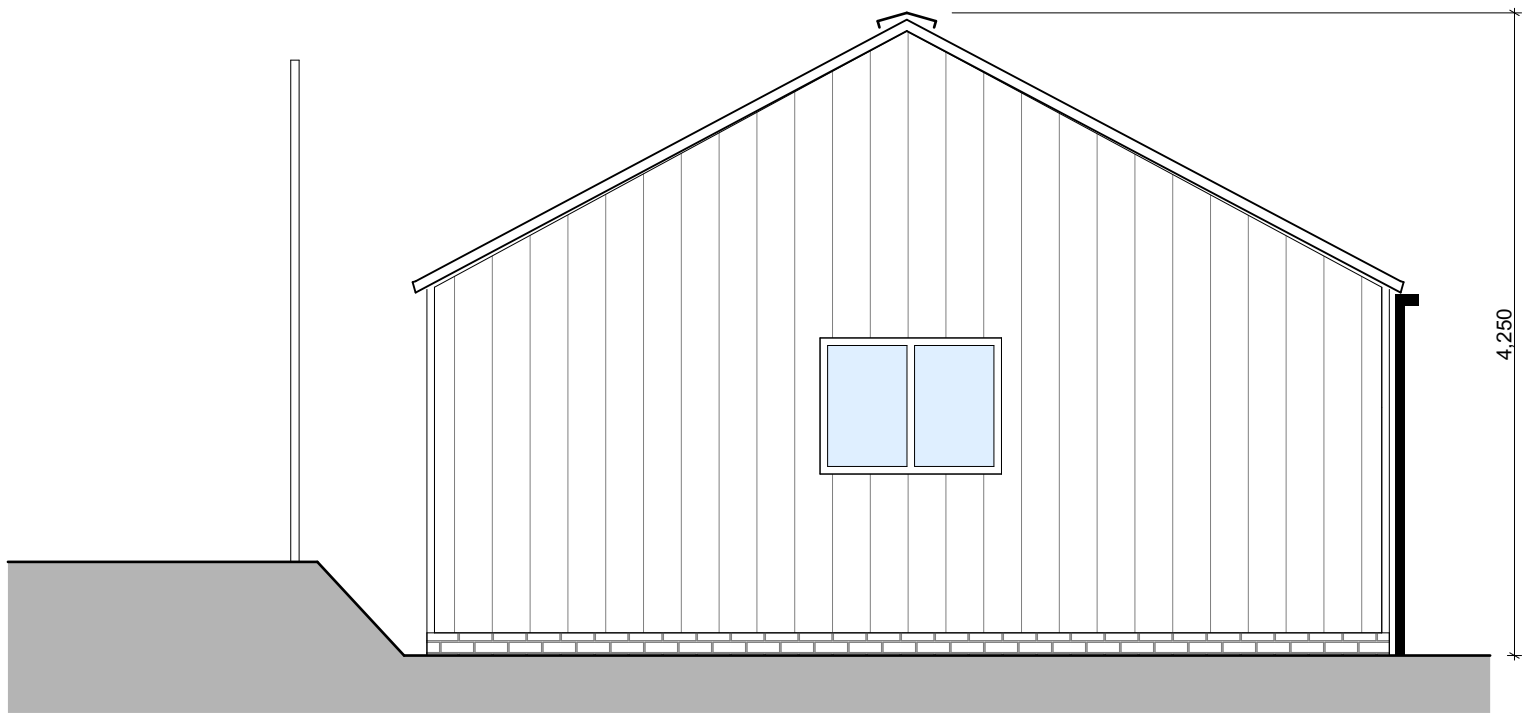

PROPOSED SIDE ELEVATION

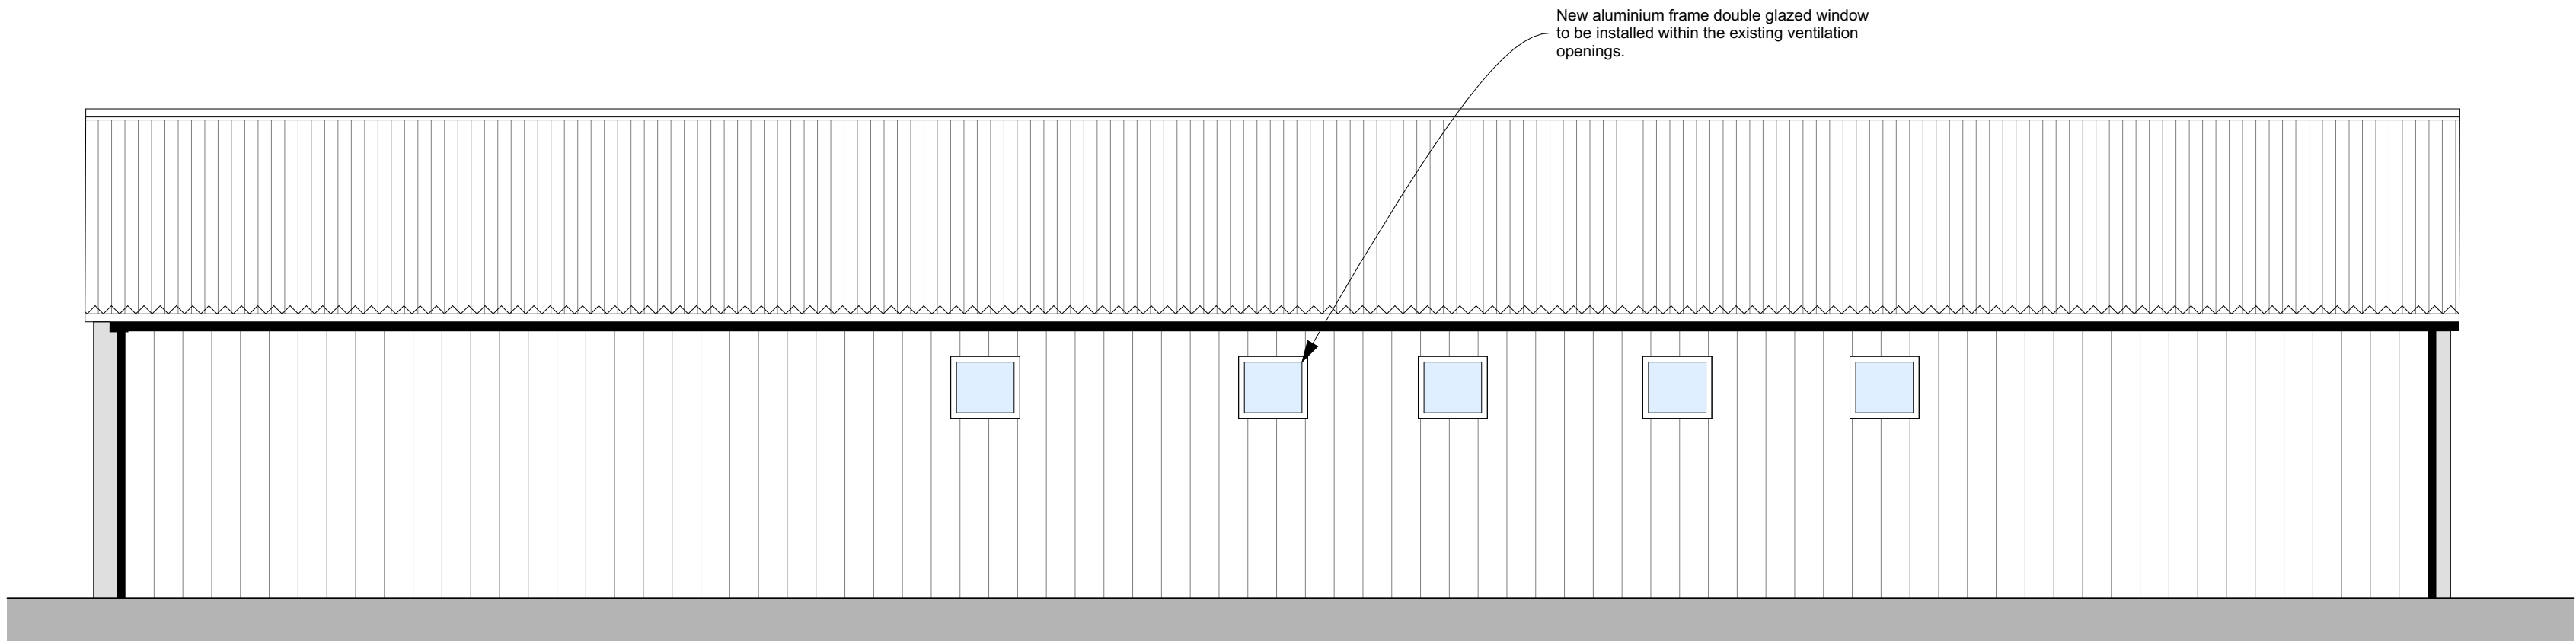

PROPOSED REAR ELEVATION

- Notes
- 1) This drawing MUST NOT BE SCALED.
 - 2) All dimensions to be CHECKED ON SITE and any DISCREPANCY reported to the Architects.
 - 3) The site boundary shown is the best assumed from available data and does NOT represent legal ownership.

Revisions.	
APPROVAL	INFORMATION
PRELIMINARY	FOR CONSTRUCTION

Project
WHITTINGTON EDGE STABLES
MARKFIELD ROAD
LE6 0LU

Client
MR AND MRS BERRIDGE

Drawing Title
PROPOSED STABLE BLOCK

Drawing By PJT	Checked By JHS
-------------------	-------------------

Date JANUARY 2023	Scale 1:50 @ A1
----------------------	--------------------

Drawing Number 7579 / 12	Revision
-----------------------------	----------

4B FIR TREE LANE
GROBY
LEICESTER
LE6 0FH
TEL: 0116 254 7868
FAX: 0116 255 7293
EMAIL: enquiries@gwh.co.uk

