





SITE PLAN 1:500

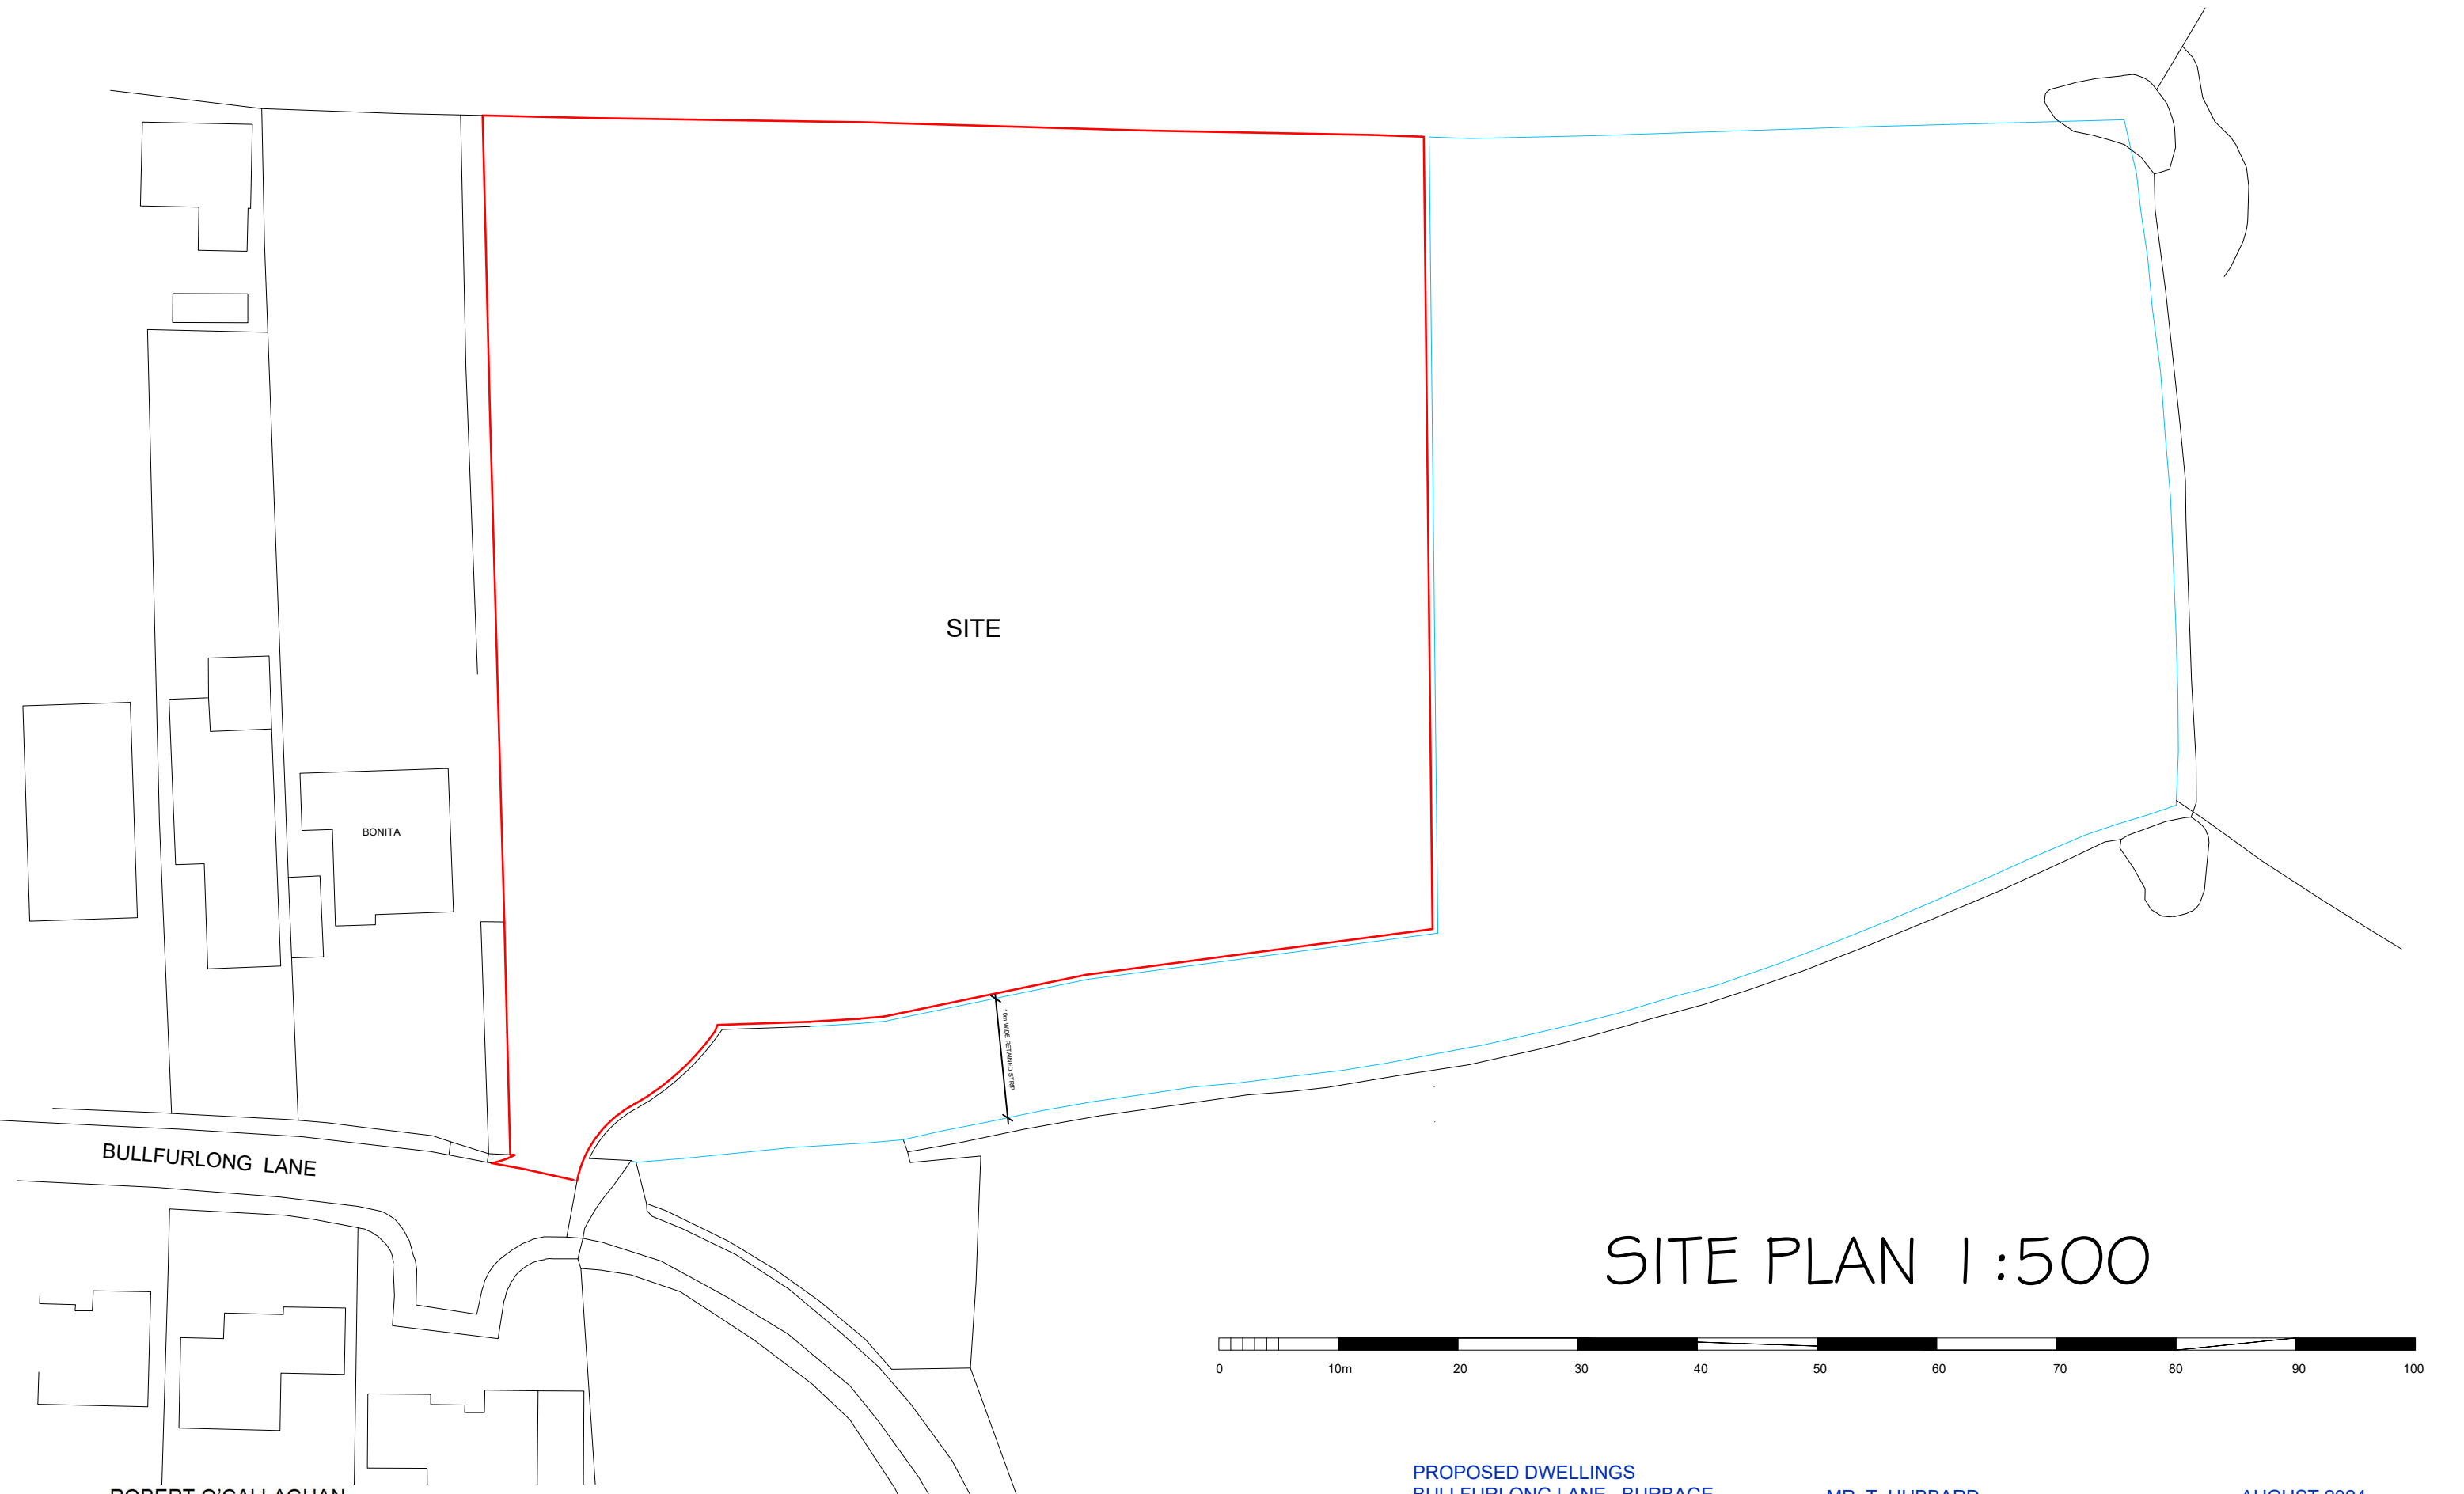

ROBERT O'CALLAGHAN

 

ARCHITECTS

IVY HOUSE, CHURCH STREET, CHURCHOVER,
RUGBY, WARCS. CV23 0EW
TEL/FAX 01788 833677 MOBILE 07950 026463
email: robert@roc-architects.co.uk

PROPOSED DWELLINGS
BULLFURLONG LANE, BURBAGE
Project

MR. T. HUBBARD
Client

AUGUST 2024
Date

BLOCK PLAN
Title

1:500
Scale

ROC\813\PD\100
Drawing No.