


Indicative North

Site and Roof Plan  
Scale 1:200

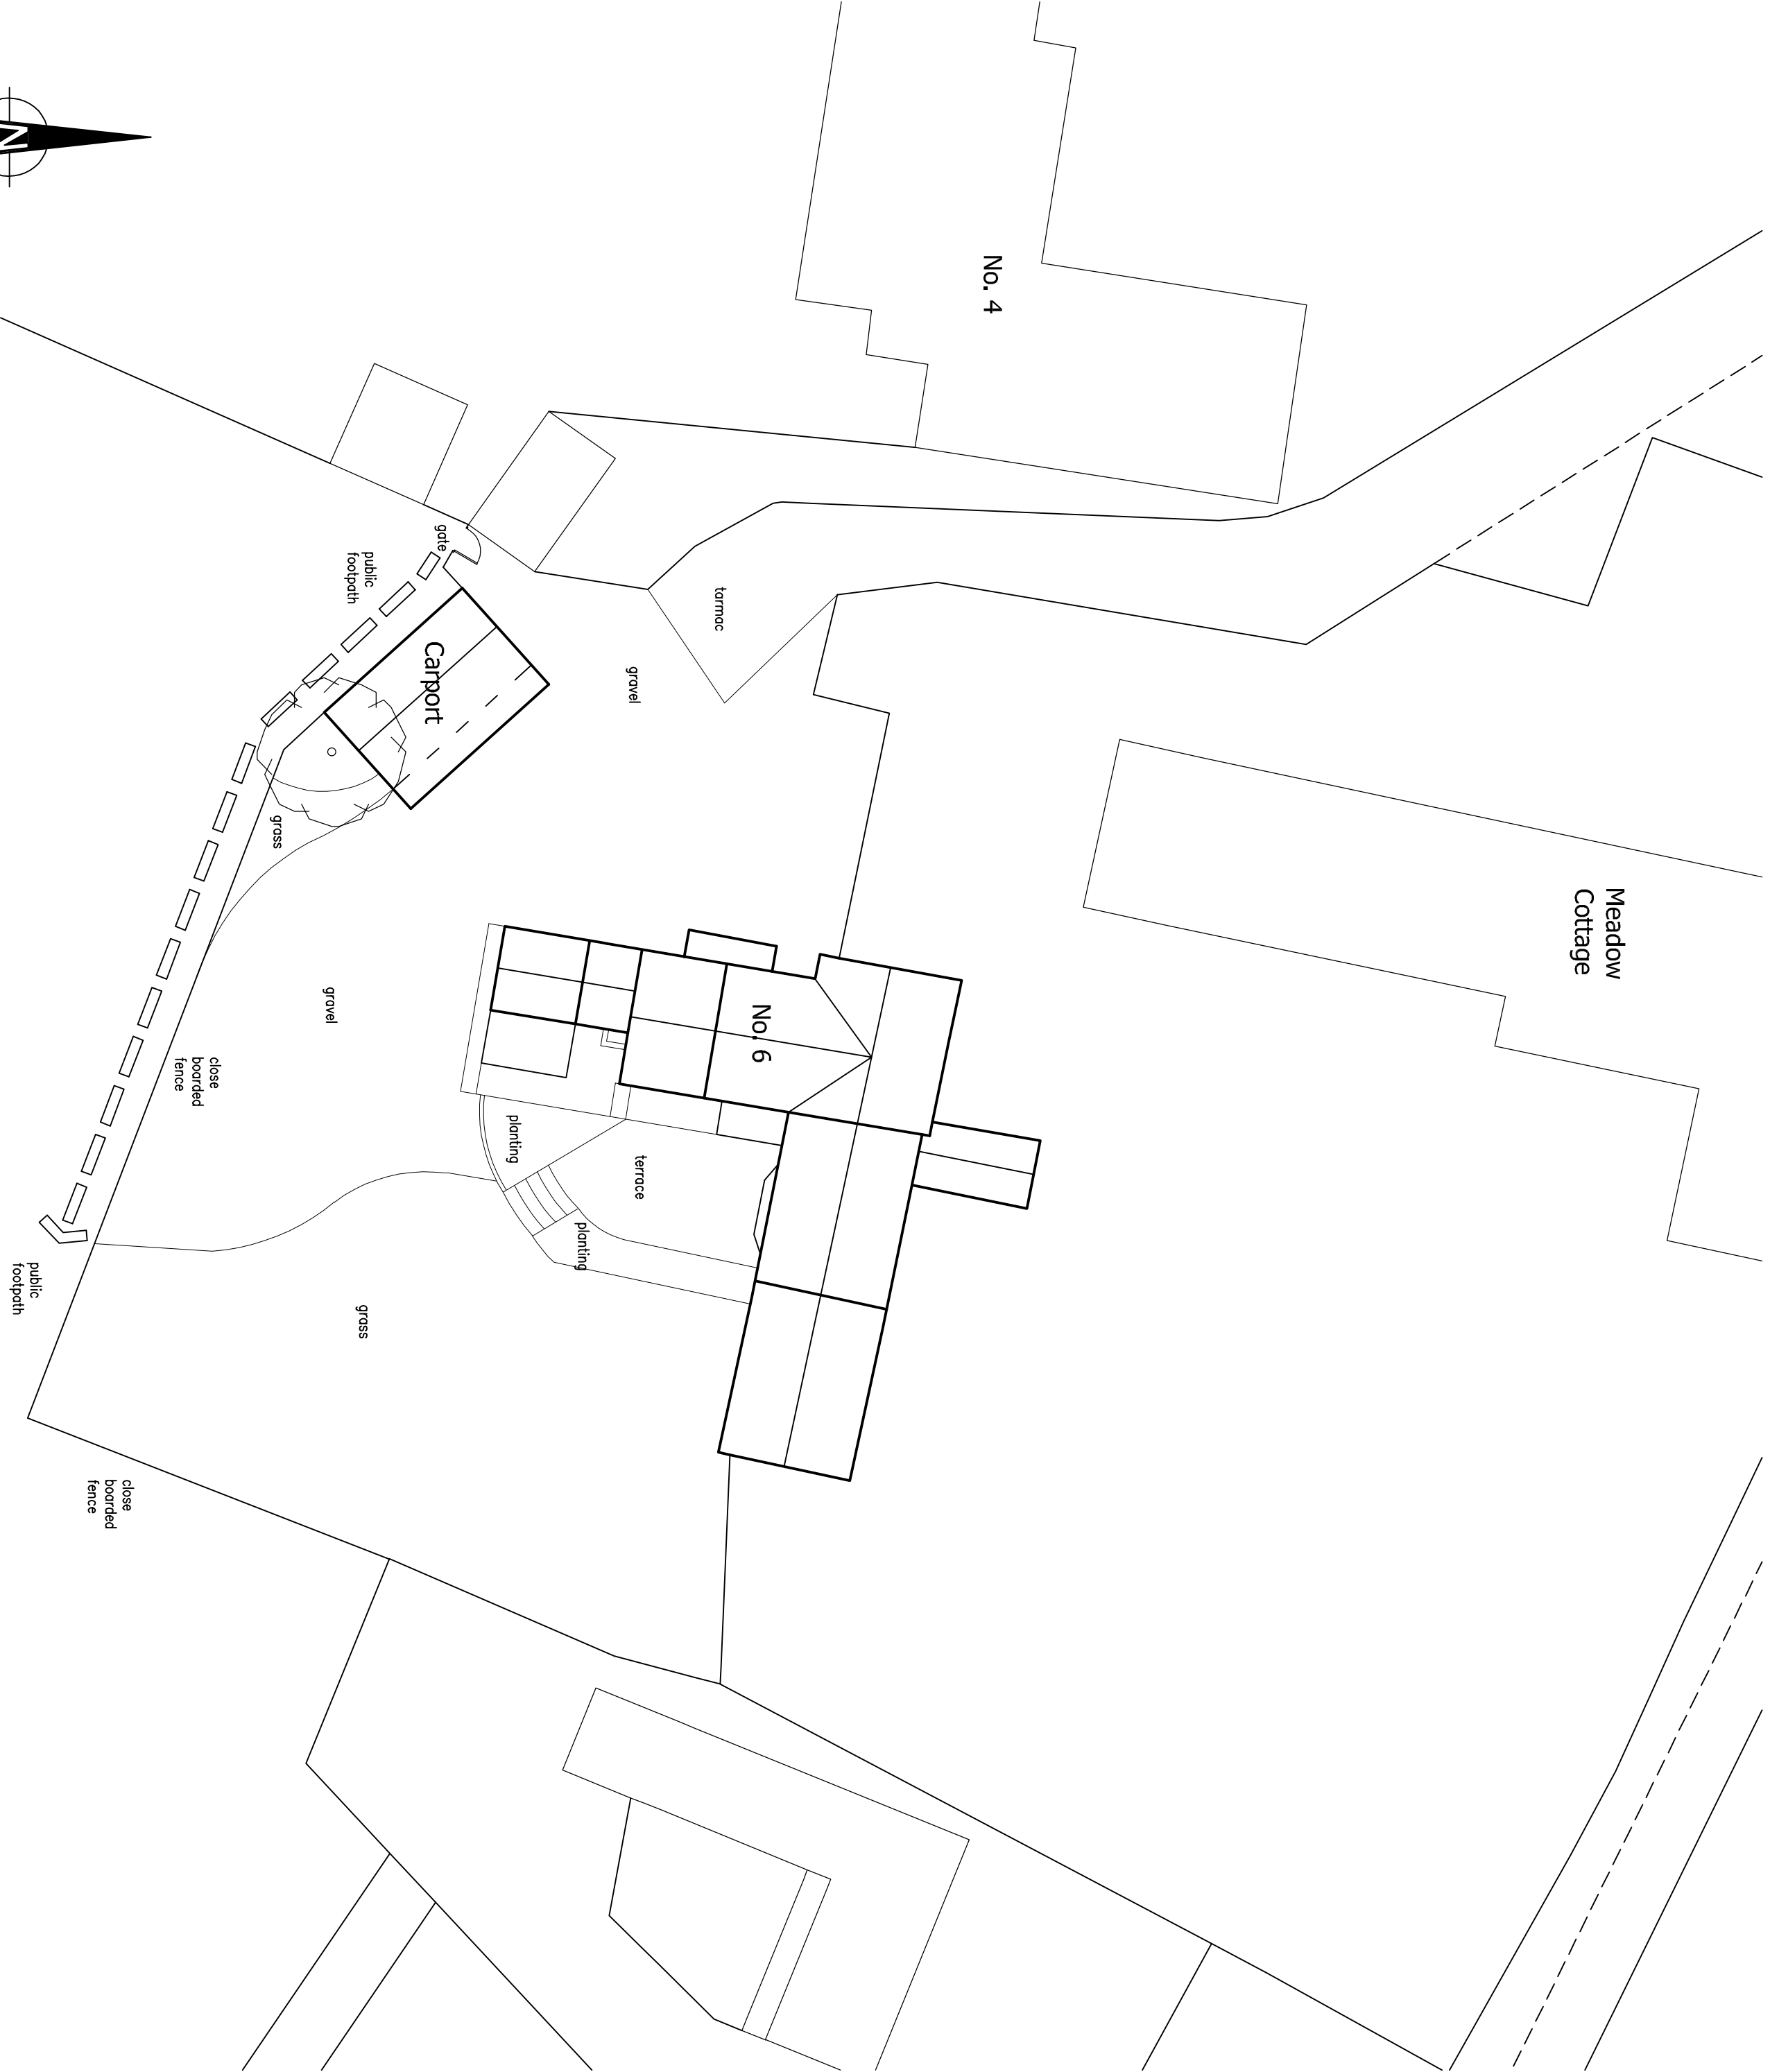

# EXISTING DETAILS

## 6 MEADOW LANE - STANTON UNDER BARDON - LEICESTERSHIRE

### Revisions:

**David Granger Architectural Design Ltd**  
The Old Cottage Hospital  
Leicester Road  
Ashby de la Zouch  
Leicestershire  
LE65 1DB  
T 01530 560939  
W [www.davidgrangerdesign.com](http://www.davidgrangerdesign.com)

### Project

6 Meadow Lane  
Stanton Under Bardon  
Leicestershire

### Client

Mr. S. Clarke

### Drawing

Existing Details  
Sheet 1 of 1

Drawing Number 26.4695.01

Date: April 2026

Scale: As Shown Drawn By: WF Checked By: SM

Final drawings must be taken in preference to verbal discussions and any discrepancies are to be referred to David Granger Architectural Design Limited. Contractors, subcontractors and suppliers must verify all dimensions on site before commencing any work or making any sub-contract drawings. All drawings are copyright of David Granger Architectural Design Limited. No part of this drawing may be reproduced without written permission. All rights reserved. Licence No. J4100009465, Landmark Ref. LD0816 Company Reg. No. 3068912