



Notes


This drawing is to be read in conjunction with Drawing No. 26.4695.01 'Existing Details'

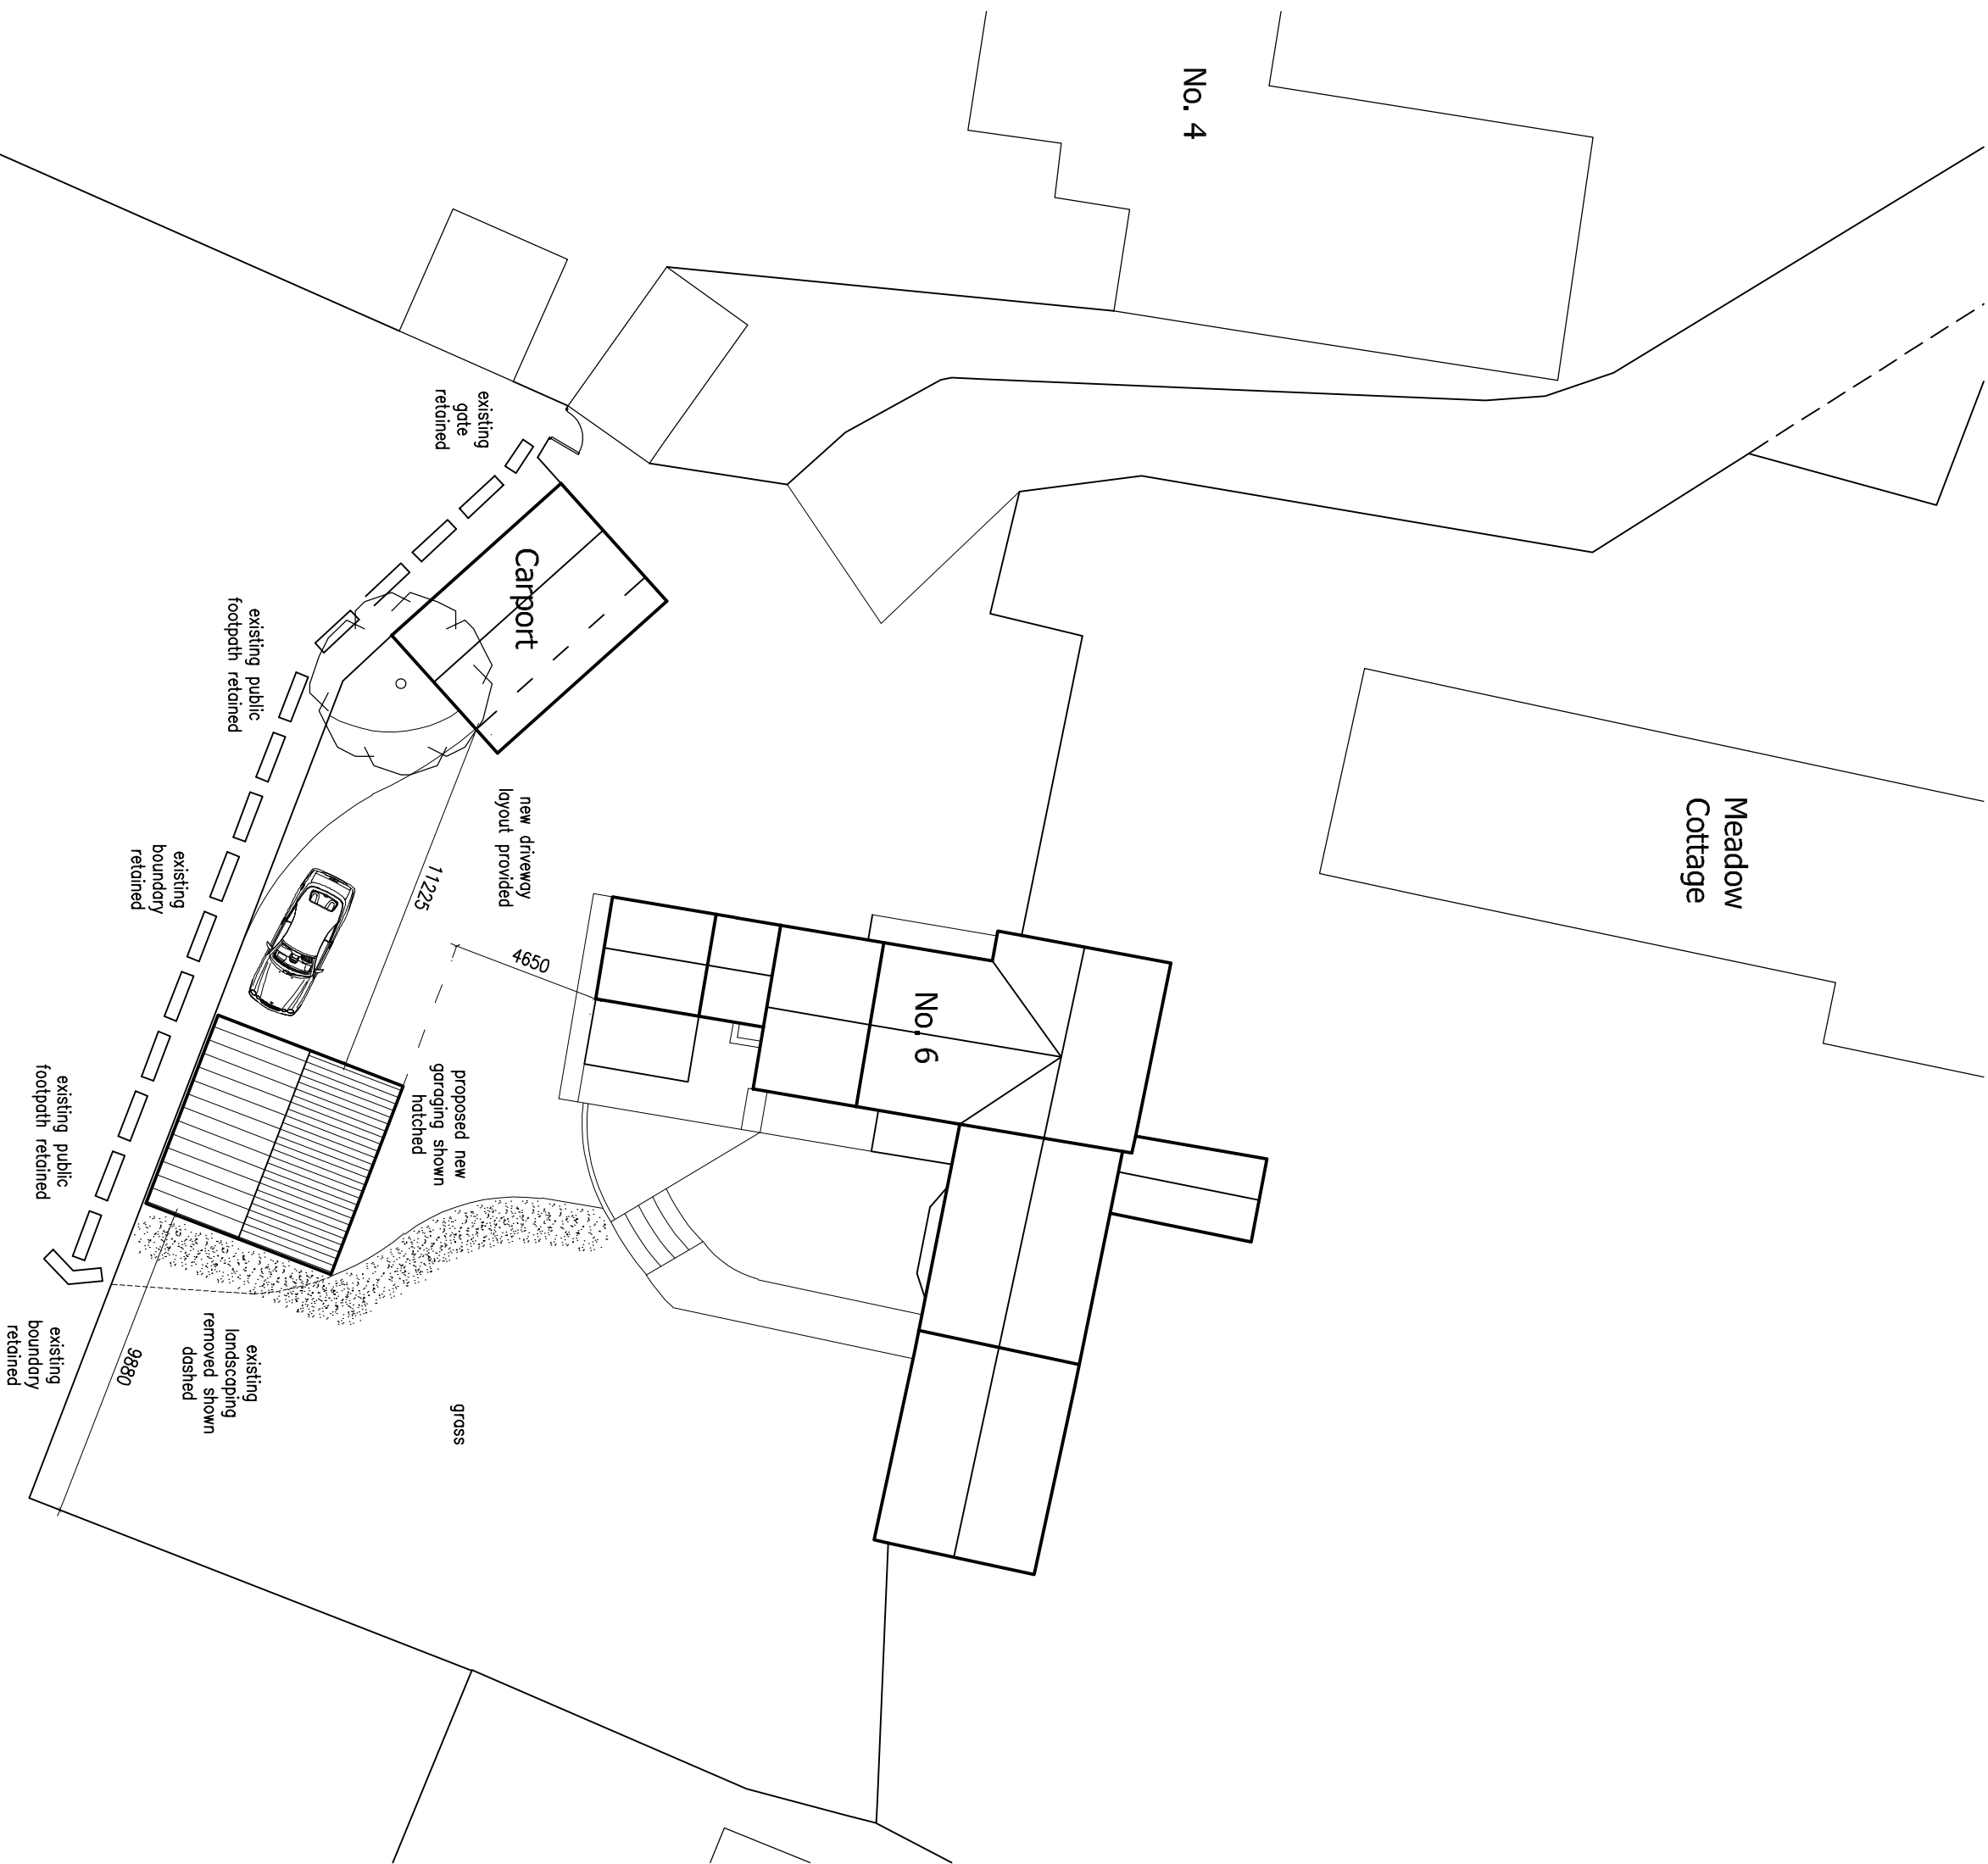

Proposed Block Plan
Scale 1:500
Metres
0 10 20 30

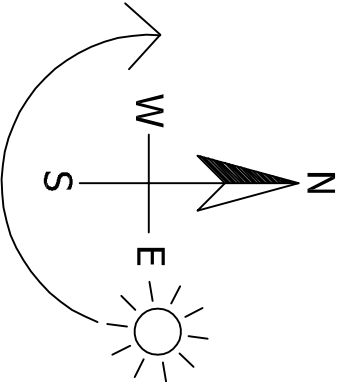

Proposed Site and Roof Plan
Scale 1:200
Metres
0 4 8 12

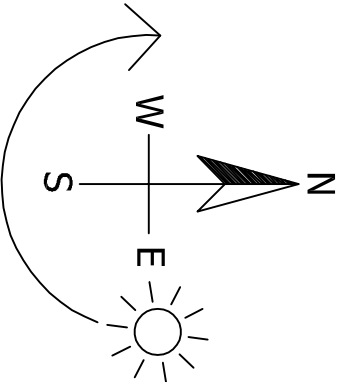

DAVID GRANGER
ARCHITECTURAL DESIGN LTD

David Granger Architectural Design Ltd
The Old Cottage Hospital
Leicester Road
Ashby de la Zouch
Leicestershire
LE65 1DB

T 01530 560939
W www.davidgrangerdesign.com

Project

Proposed Garaging
6 Meadow Lane
Stanton Under Bardon
Leicestershire

Client

Mr. S. Clark

Drawing

Detailed Planning Proposals
Sheet 1 of 2

Drawing Number 26.4695.02 A

Date: April 2026

Scale: As Shown Drawn By: WF Checked By: SM

This drawing is to be read in conjunction with Drawing No. 26.4695.01 'Existing Details'. It is a preliminary drawing and is not to be used for construction. All dimensions are approximate. The client is responsible for ensuring that the drawing is used for the intended purpose. All rights reserved. Licence No. 081000004001, Landmark Ref. 1000016

DETAILED PLANNING PROPOSALS

PROPOSED GARAGING - 6 MEADOW LANE - STANTON UNDER BARDON - LEICESTERSHIRE