


Notes


This drawing is to be read in conjunction with Drawing No. 26.4695.01 'Existing Details'

Materials Schedule:-


- Plain tiles to match existing
- Timber cladding
- UPVC doors
- Roller shutter garage doors

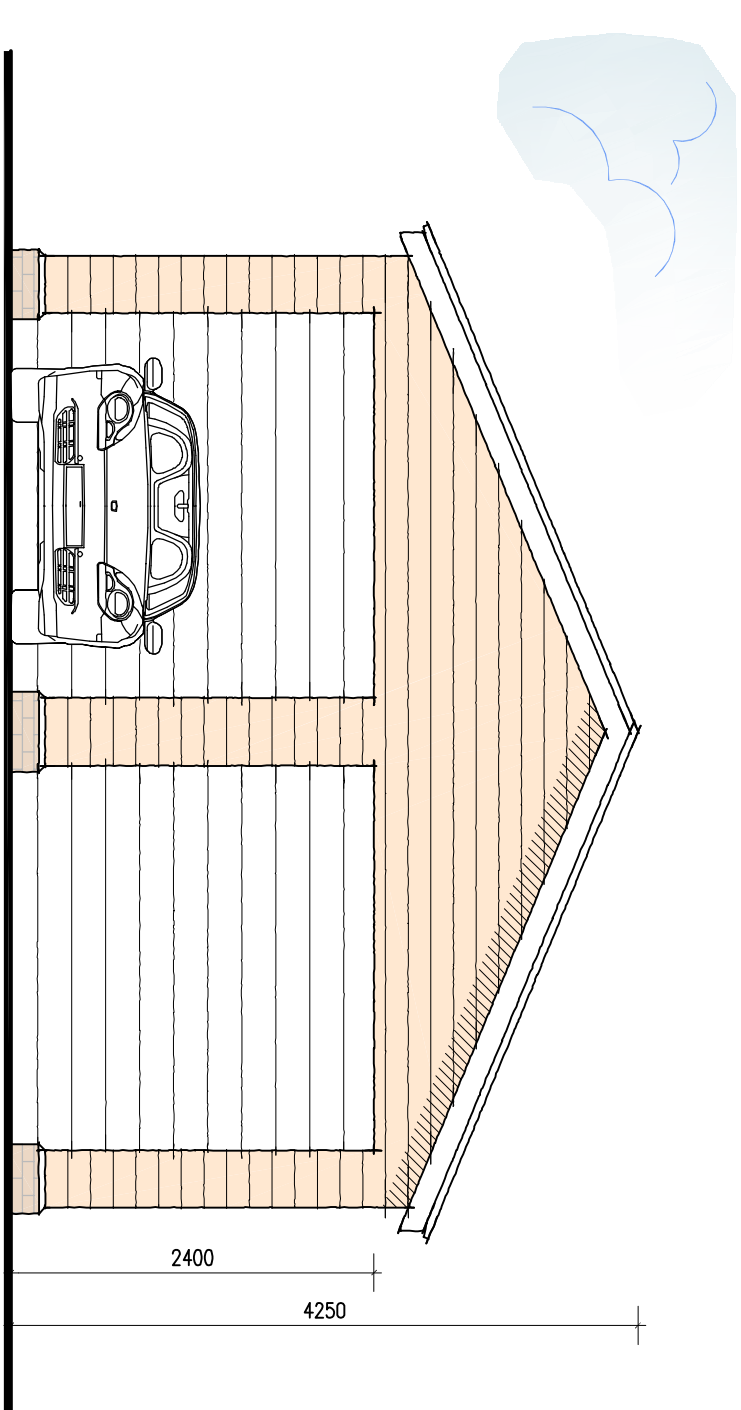


Proposed Garage Front Elevation
Scale 1:50

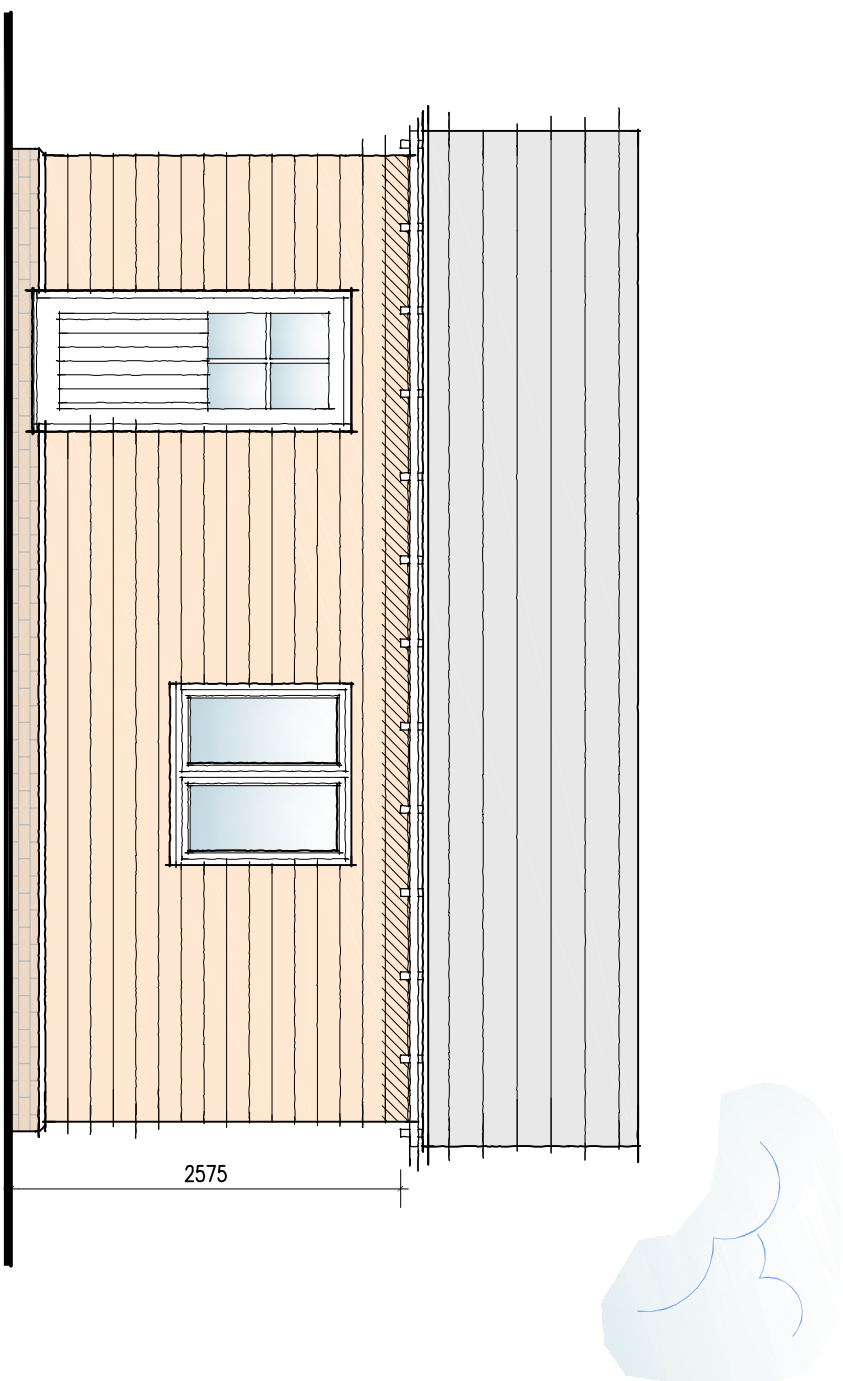


Proposed Garage Side Elevation
Scale 1:50

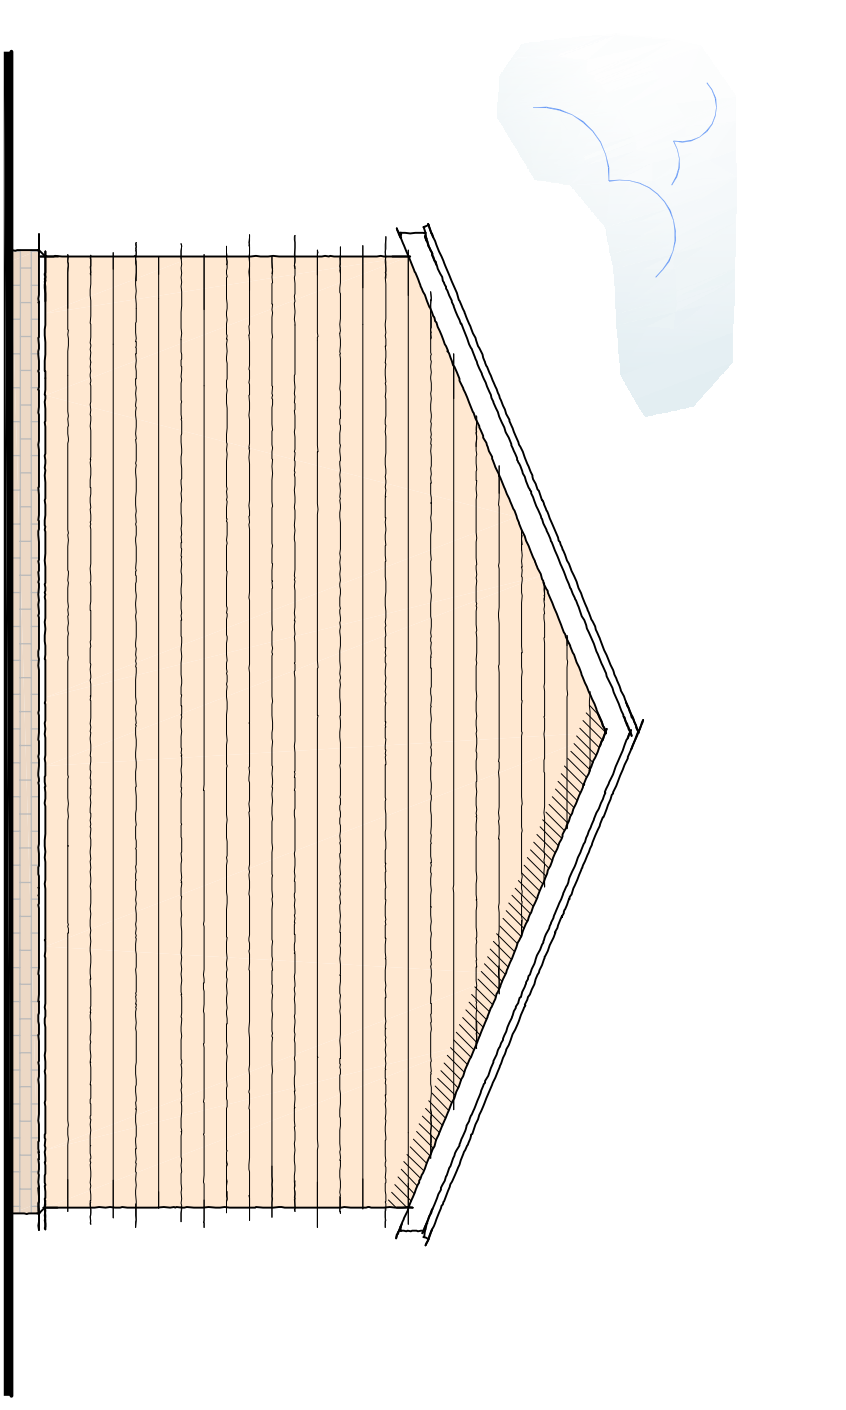

Proposed Garage Side Elevation
Scale 1:50

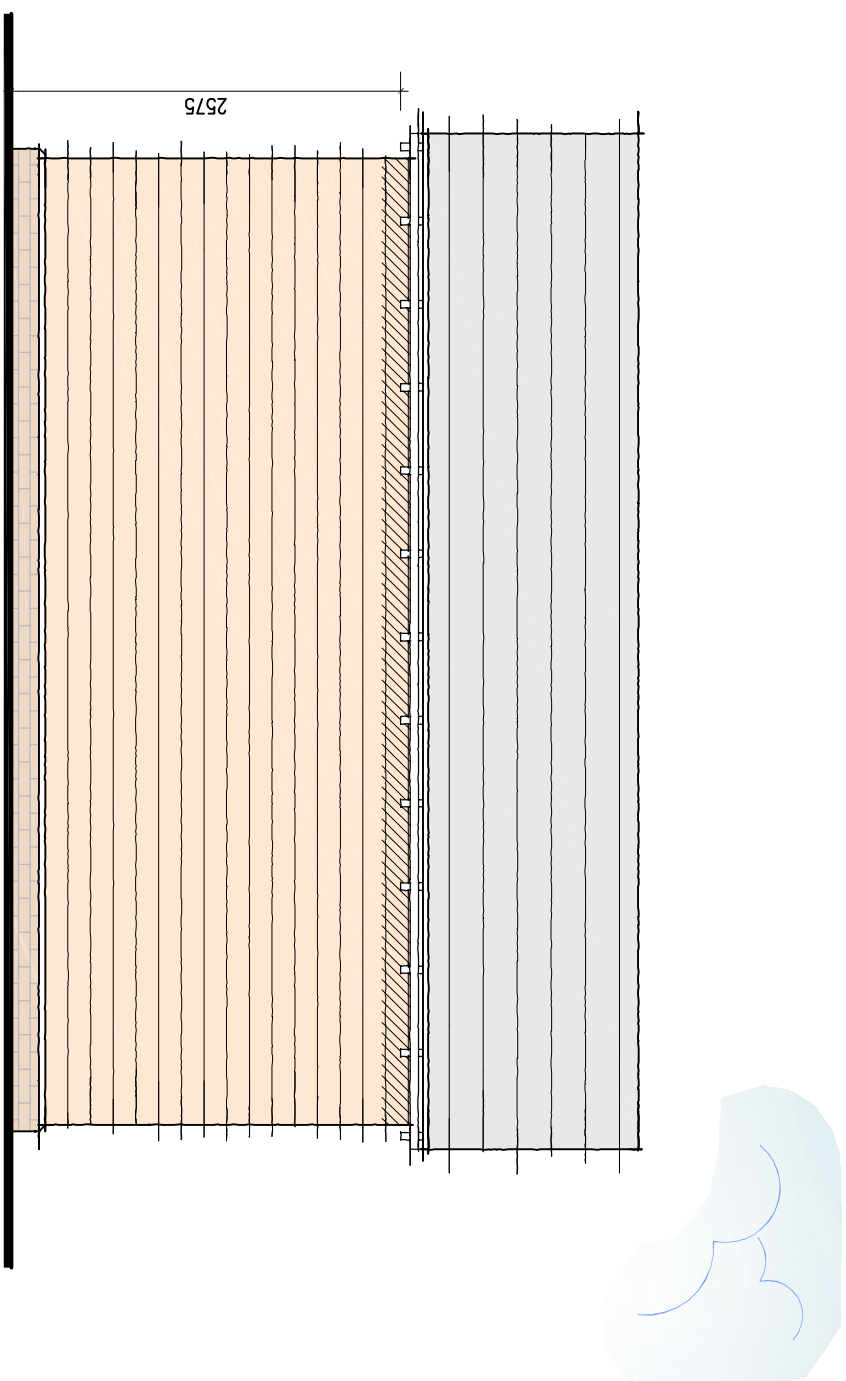

Proposed Garage Side Elevation
Scale 1:50

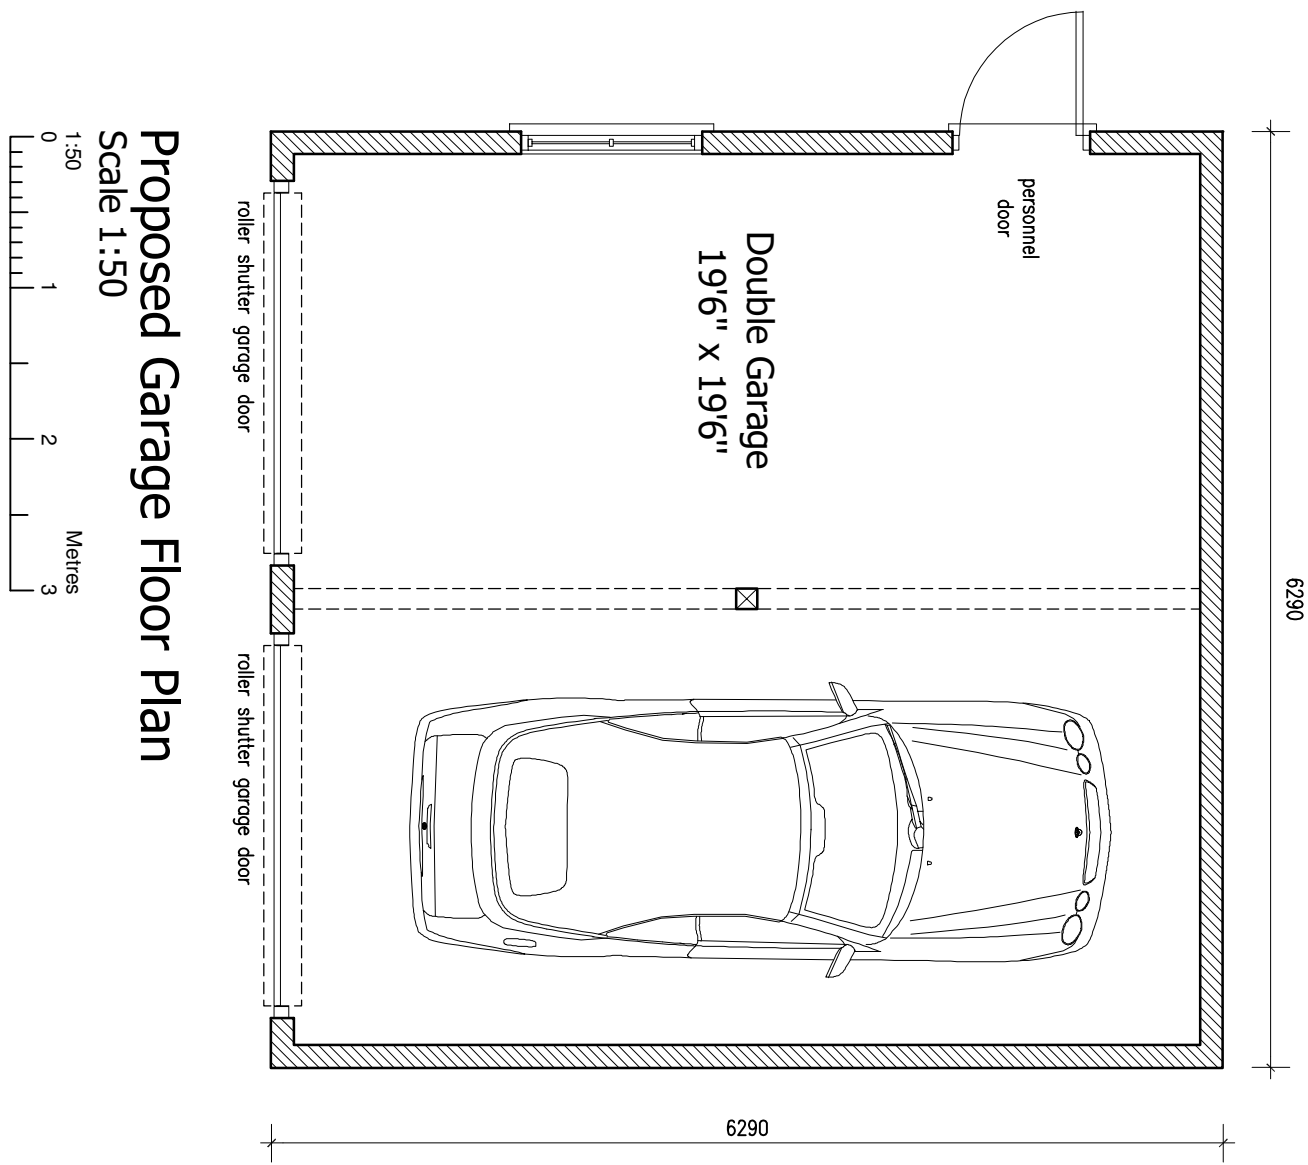

Proposed Garage Floor Plan
Scale 1:50

DETAILED PLANNING PROPOSALS

PROPOSED GARAGING - 6 MEADOW LANE - STANTON UNDER BARDON - LEICESTERSHIRE

Revisions:	B	Drawing updated	19.05.26
	A	Drawing updated	12.05.26

DG DAVID GRANGER
ARCHITECTURAL DESIGN LTD

David Granger Architectural Design Ltd
The Old Cottage Hospital
Leicester Road
Ashtly de la Zouch
Leicestershire
LE65 1DB

T 01530 566939
W www.davidgrangerdesign.com

Project

Proposed Garaging
6 Meadow Lane
Stanton Under Bardon
Leicestershire

Client

Mr. S. Clark

Drawing

Detailed Planning Proposals
Sheet 2 of 2

Drawing Number 26.4695.03 B

Date: April 2026

Scale: As Shown Drawn By: WF Checked By: SM

Figured dimensions must be taken in preference to scaled dimensions and any discrepancies are to be referred to David Granger Architectural Design Limited. Connecting any work or making any working drawings. All drawings are copyright of David Granger Architectural Design Limited. No part of this drawing may be reproduced without the written permission of David Granger Architectural Design Limited. All rights reserved. Licence No. 045100004963, Landmark Ref. LD0816 Company Reg. No. 5068912