


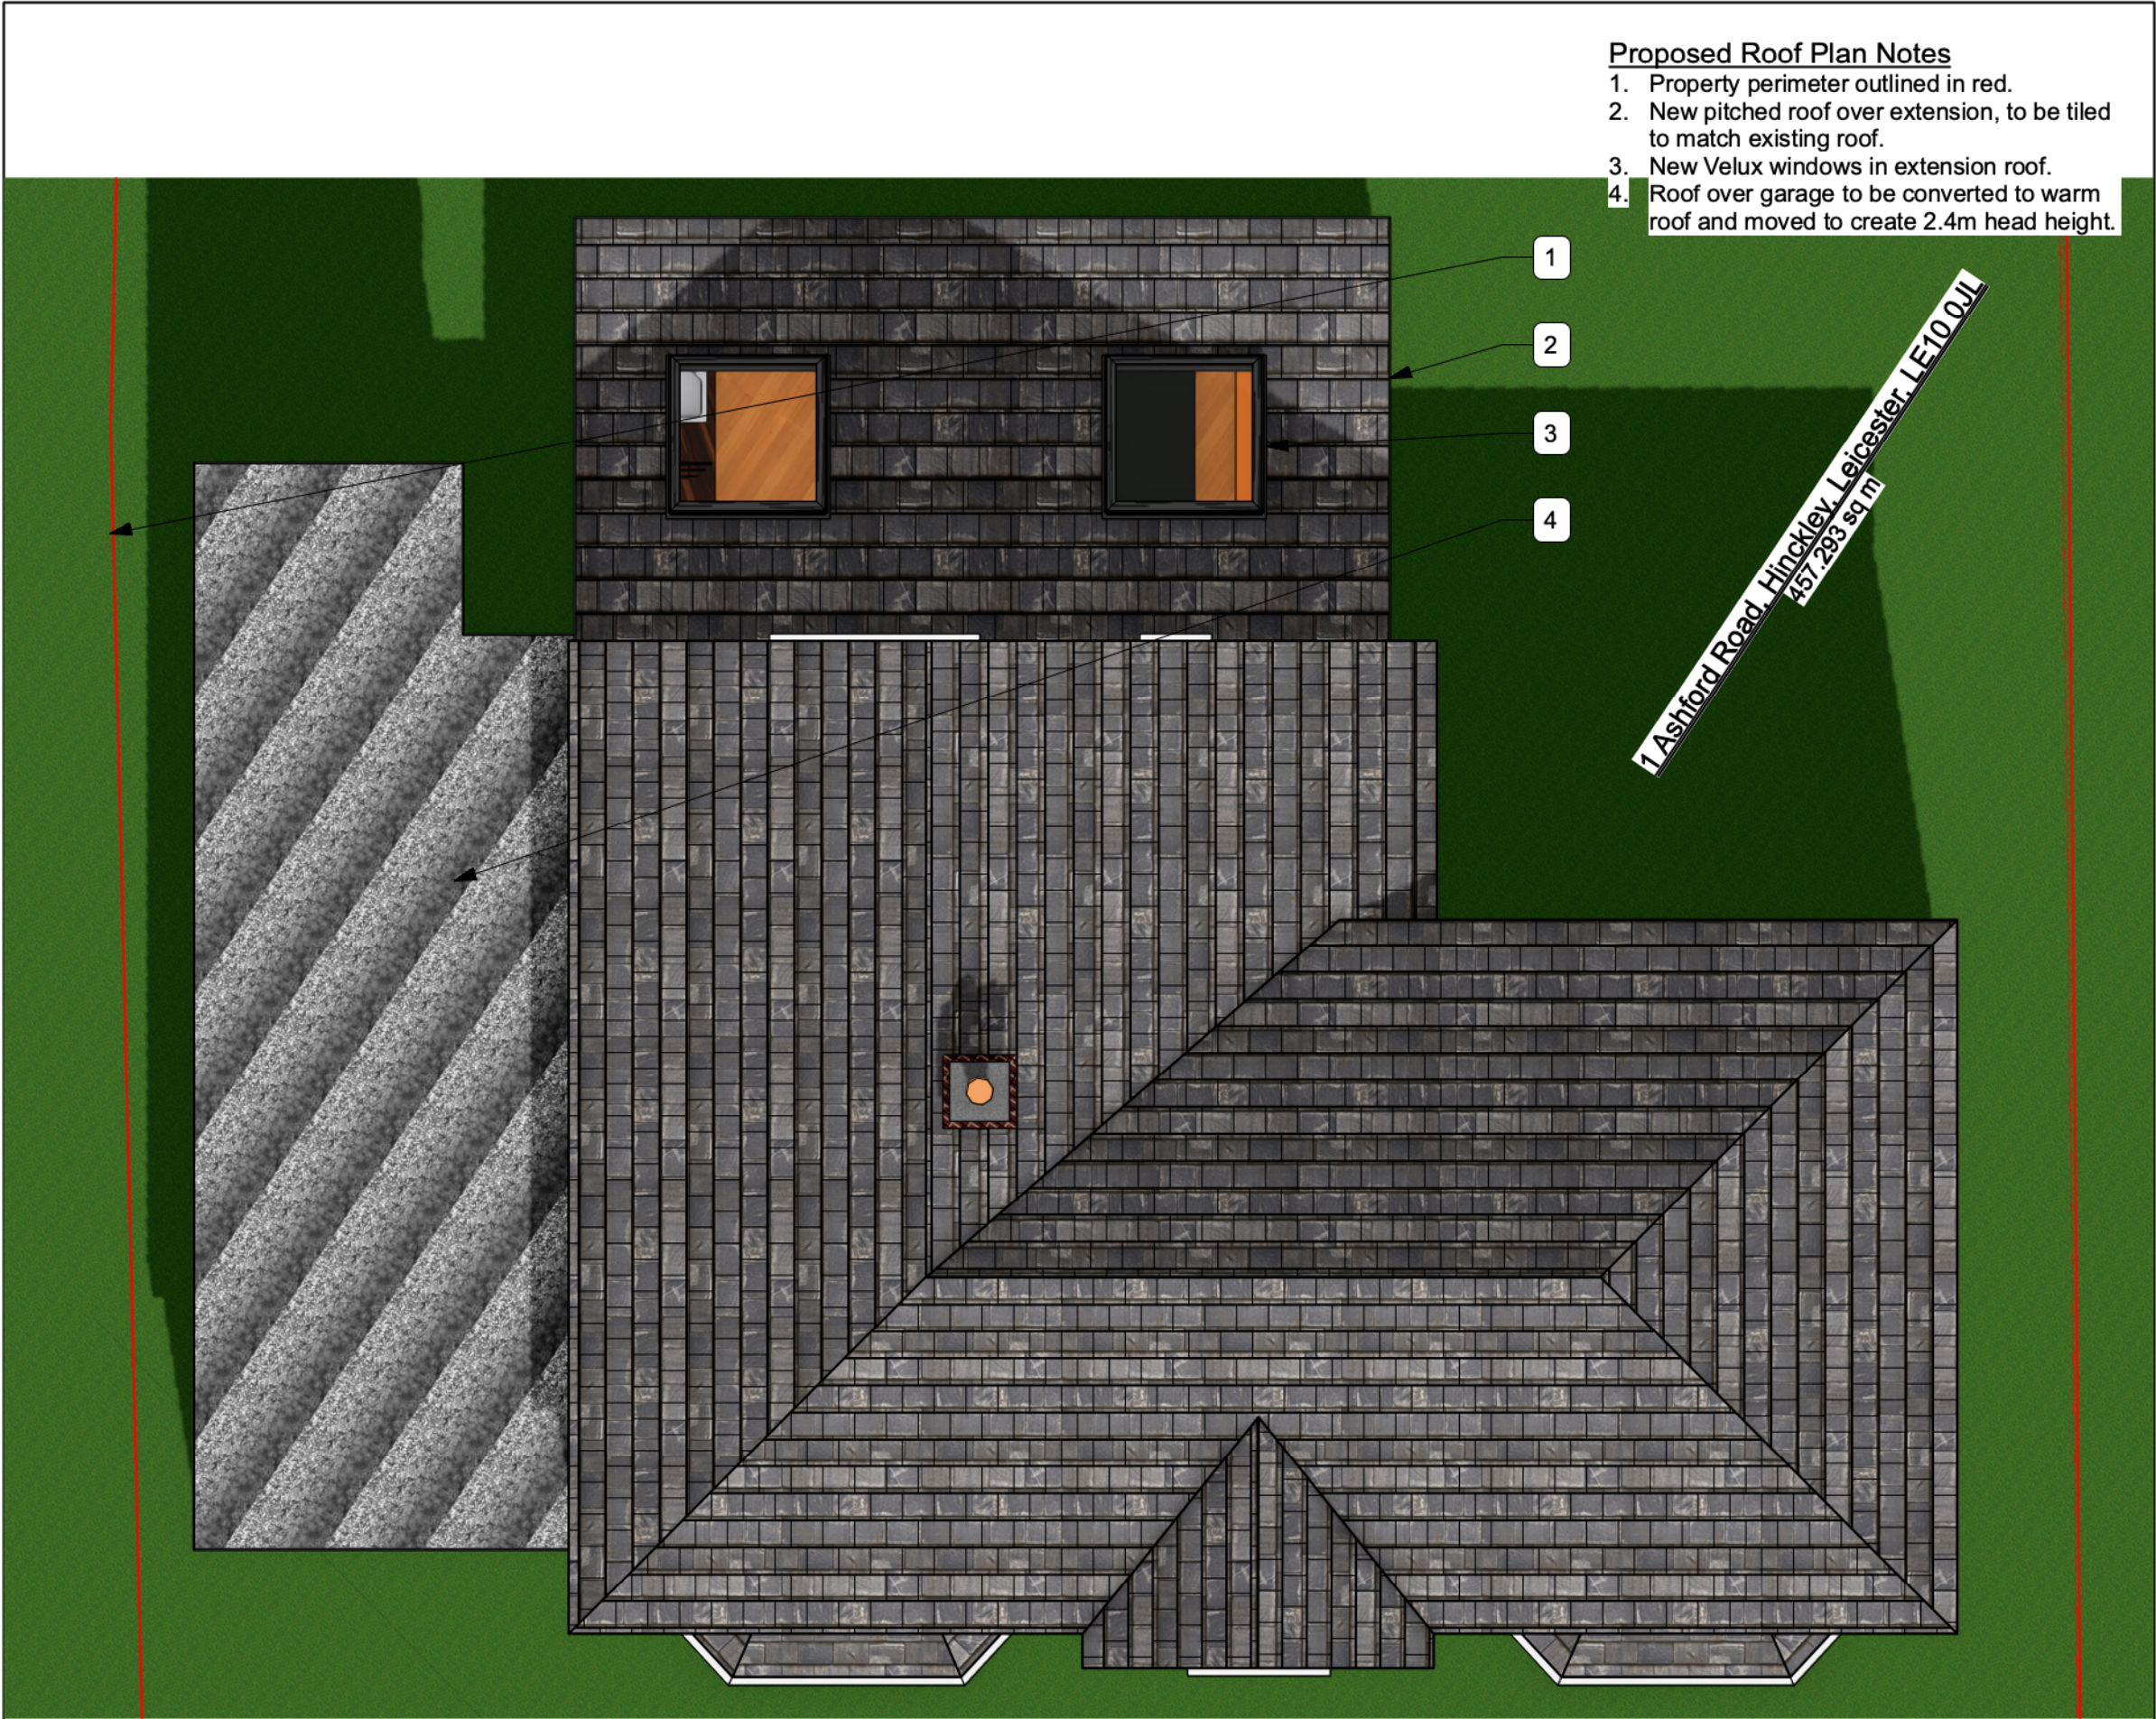

- Proposed Roof Plan Notes**
1. Property perimeter outlined in red.
 2. New pitched roof over extension, to be tiled to match existing roof.
 3. New Velux windows in extension roof.
 4. Roof over garage to be converted to warm roof and moved to create 2.4m head height.

THE DESIGN SOCIAL

134 Kirkby Road Barwell LE9 8FN UK
T: +44 (0)1455 446521 F: +44 (0)1455 446521
E: admin@thedesignsocial.com

GENERAL DRAWING NOTES

© This drawing is not to be shown to any Third Party unless agreed by The Design Social.

This drawing shows 'design intent' only.
It is the responsibility of the appointed contractor to finalise development, using specialists approved by The Design Social, & produce detailed working drawings.
ALL working drawings to be approved by The Design Social prior to manufacture.

REV.	DATE	NOTES	REV.
			BY

THE DESIGN SOCIAL

Kat Goode				
1 Ashford Road, Hinckley, Leicester, LE10 0JL				
Proposed Roof Plan				
AUTHOR	L.R.	DATE	23/04/2026	APPROVED
				K.G.
SCALE	1:50 @ A3	READ WITH	0457 (A) GA 001	
DRAWING No.	0457 - A - RF - 009			
Project No.	Type	Area	Number	Rev
DRAWING STATUS				
Planning				