

Existing Elevation Notes

1. Existing conservatory to be demolished to make way for proposed rear extension.
2. Main property entrance




3 South-East Elevation - Existing
Scale: 1:100




4 North-East Elevation - Existing
Scale: 1:100



1 South-West Elevation - Existing
Scale: 1:100

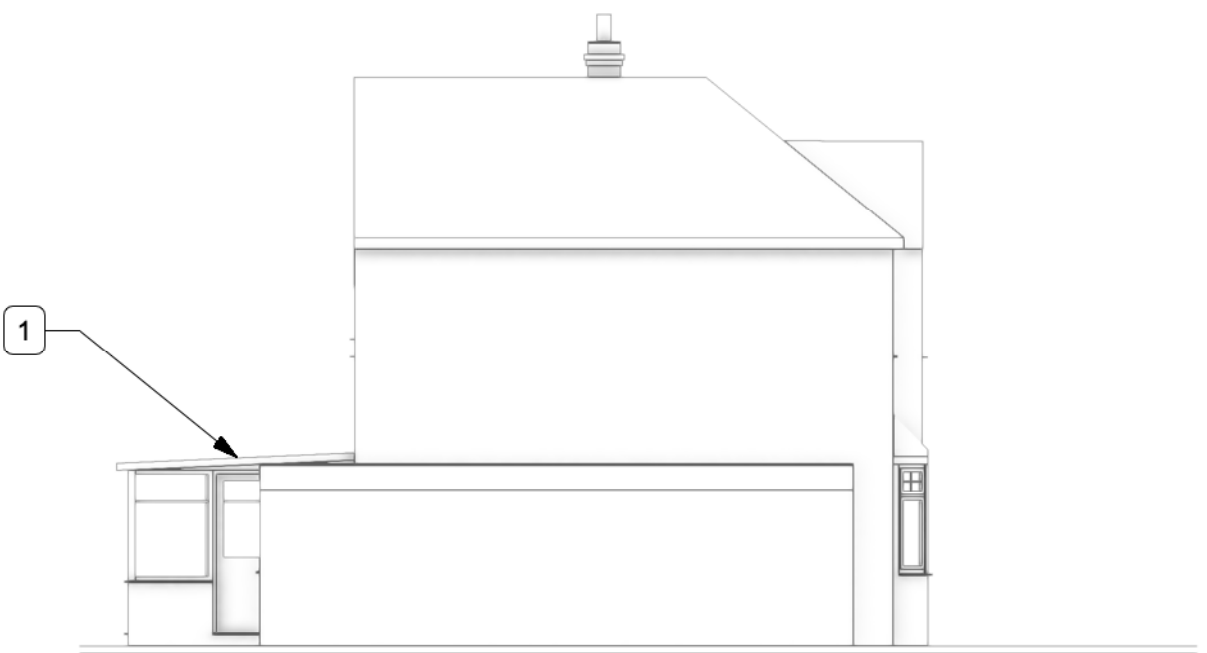

2 North-West Elevation - Existing
Scale: 1:100

 

134 Kirkby Road Barwell LE9 8FN UK
T: +44 (0)1455 446521 F: +44 (0)1455 446521
E: admin@thedesignsocial.com

GENERAL DRAWING NOTES

© This drawing is not to be shown to any Third Party unless agreed by The Design Social.

This drawing shows 'design intent' only.
It is the responsibility of the appointed contractor to finalise development, using specialists approved by The Design Social, & produce detailed working drawings.
ALL working drawings to be approved by The Design Social prior to manufacture.

REV.	DATE	NOTES	REV.
			BY

Kat Goode			
1 Ashford Road, Hinckley, Leicester, LE10 0JL			
Existing Elevations			
AUTHOR	L.R.	DATE	23/04/2026
APPROVED	K.G.		
SCALE	1:100 @ A3	READ WITH	0457 (A) GA 001
DRAWING No.	0457 - L - GA - 007		
Project No.	Type	Area	Number
DRAWING STATUS			
Planning			