


Proposed Elevation Notes

1. Proposed extension to rear of property.
Extension to be of insulated cavity brick & block construction.
2. New pitched roof over extension, to be tiled to match existing roof.
3. Roof over garage to be converted to warm roof and moved to create 2.4m head height.
4. New uPVC double glazed window.
5. New uPVC double glazed French doors.
6. New Velux windows in extension roof.

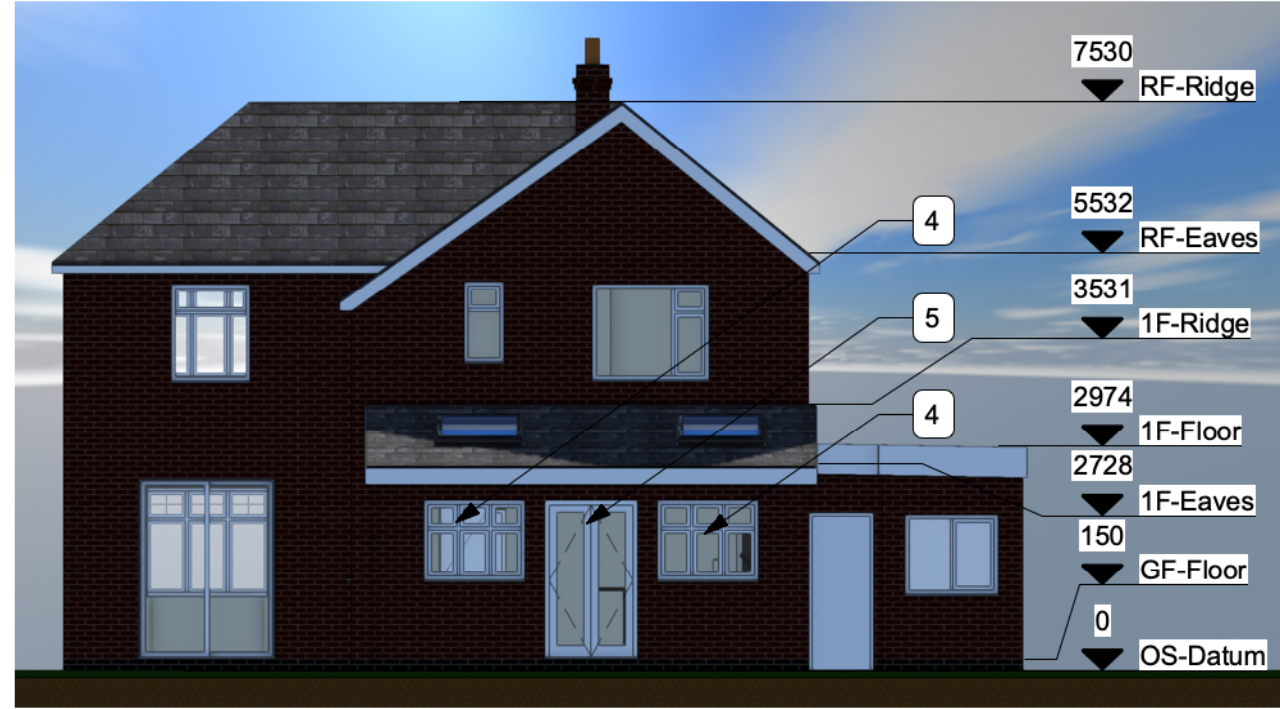

3 South-East Elevation - Proposed
Scale: 1:100




4 North-East Elevation - Proposed
Scale: 1:100



1 South-West Elevation - Proposed
Scale: 1:100



2 North-West Elevation - Proposed
Scale: 1:100

 

THE DESIGN SOCIAL

134 Kirkby Road Barwell LE9 8FN UK
T: +44 (0)1455 446521 F: +44 (0)1455 446521
E: admin@thedesignsocial.com

GENERAL DRAWING NOTES

© This drawing is not to be shown to any Third Party unless agreed by The Design Social.

This drawing shows 'design intent' only.
It is the responsibility of the appointed contractor to finalise development, using specialists approved by The Design Social, & produce detailed working drawings.
ALL working drawings to be approved by The Design Social prior to manufacture.

REV.	DATE	NOTES	REV. BY
------	------	-------	---------

THE DESIGN SOCIAL

Kat Goode				
1 Ashford Road, Hinckley, Leicester, LE10 0JL				
Proposed Elevations				
AUTHOR	L.R.	DATE	23/04/2026	APPROVED
				K.G.
SCALE	1:100 @ A3		READ WITH	0457 (A) GA 001
DRAWING No.	0457 - L - GA - 010			
Project No.	Type	Area	Number	Rev
DRAWING STATUS				
Planning				