





Existing Front Elevation

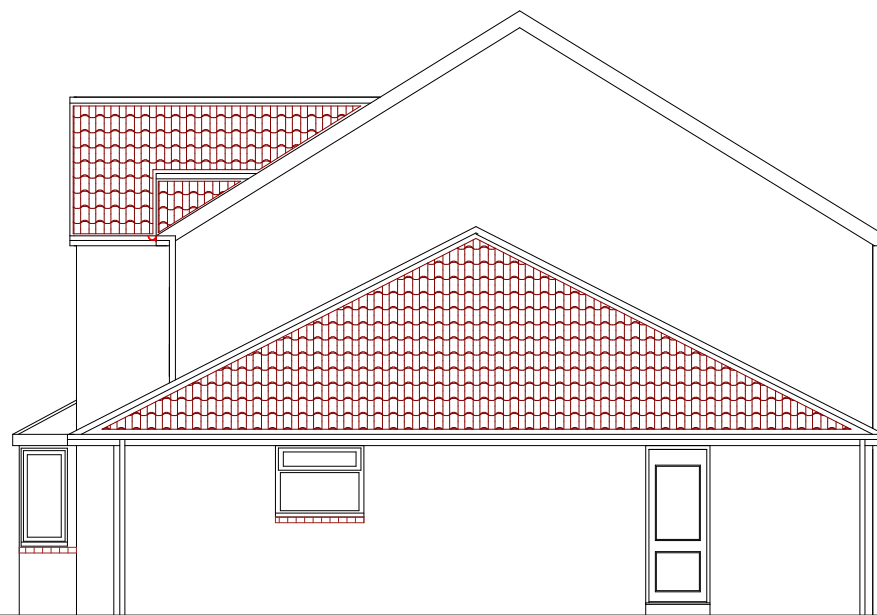


Existing Side Elevation

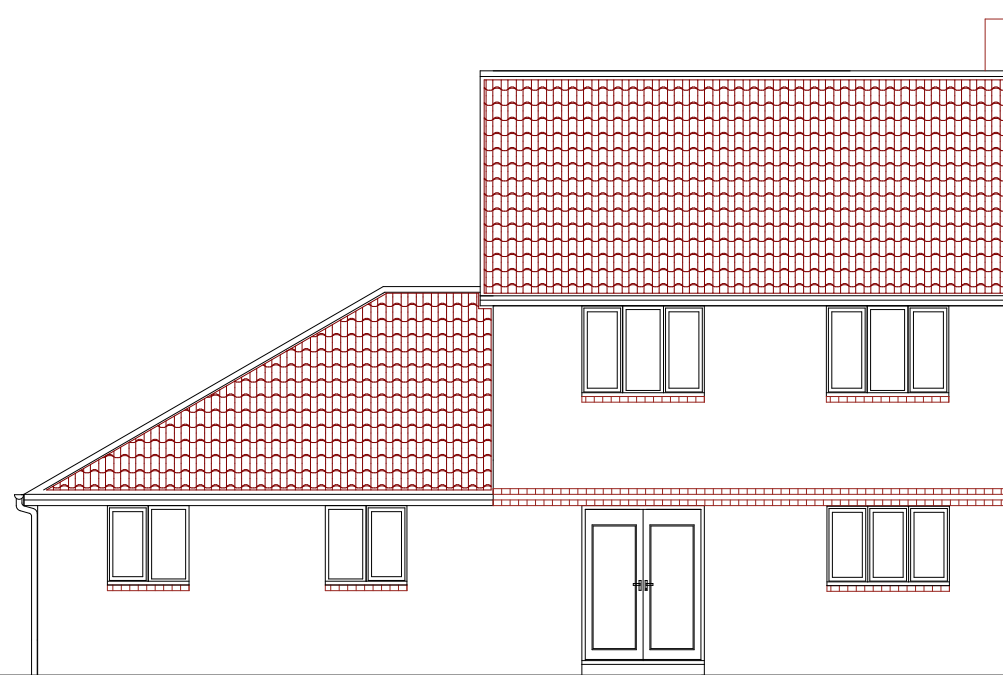

Existing Rear Elevation




Proposed Front Elevation

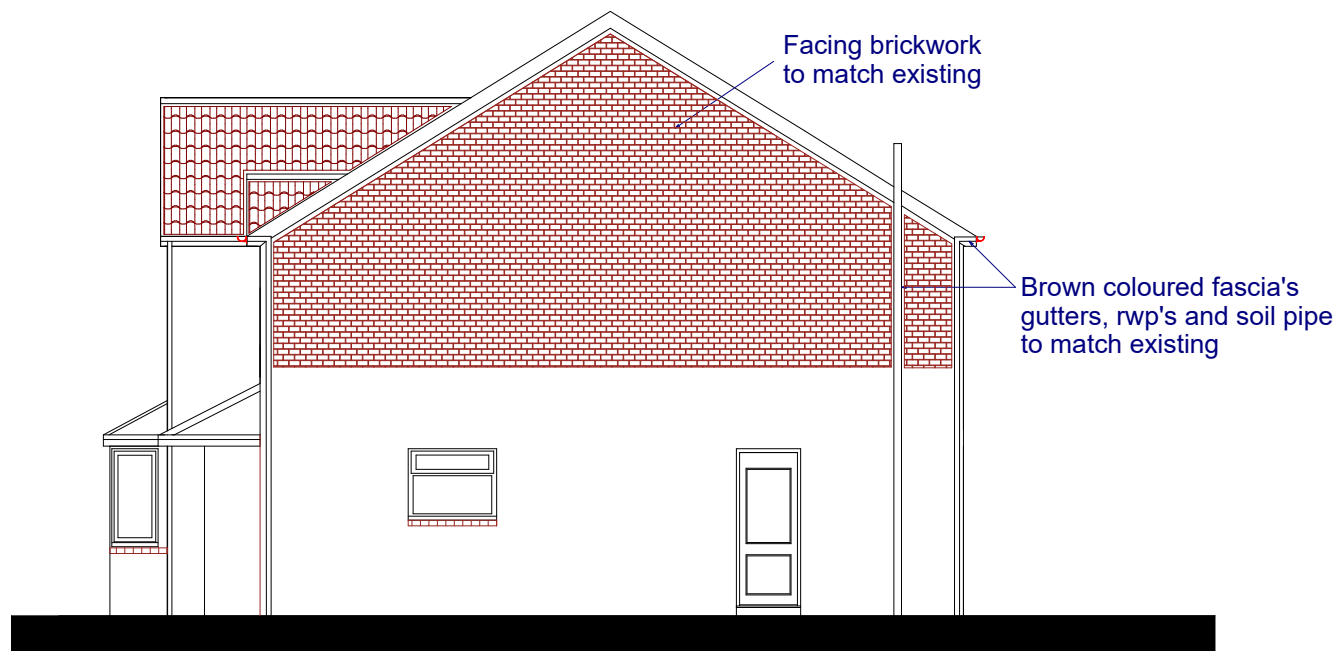


Proposed Side Elevation




Proposed Rear Elevation

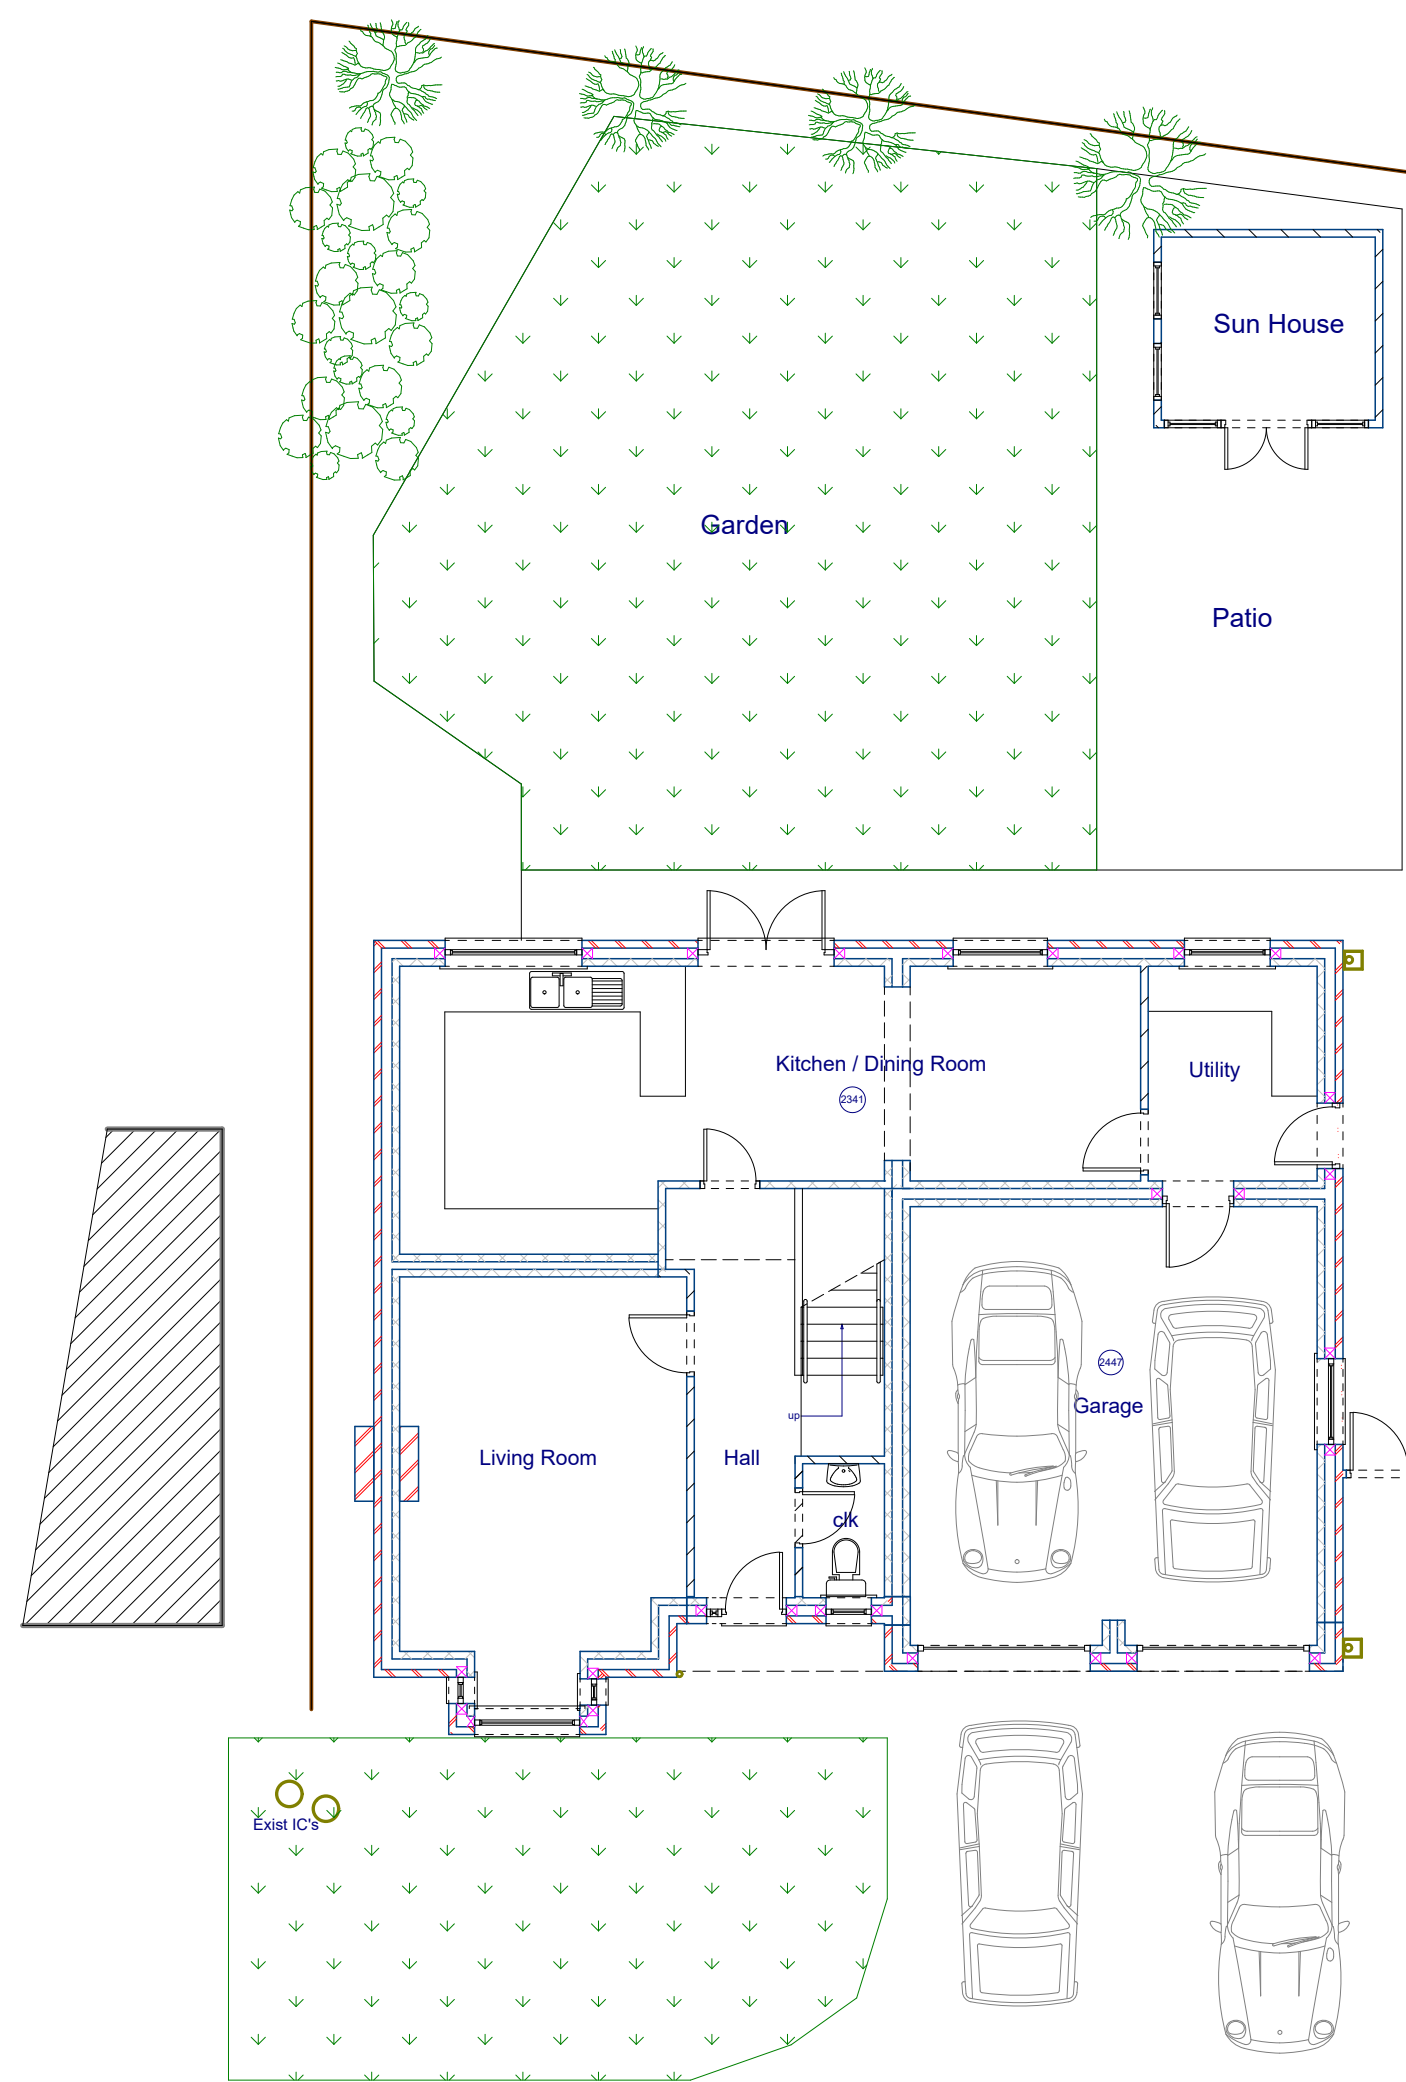


Existing Ground Floor / Site Plan

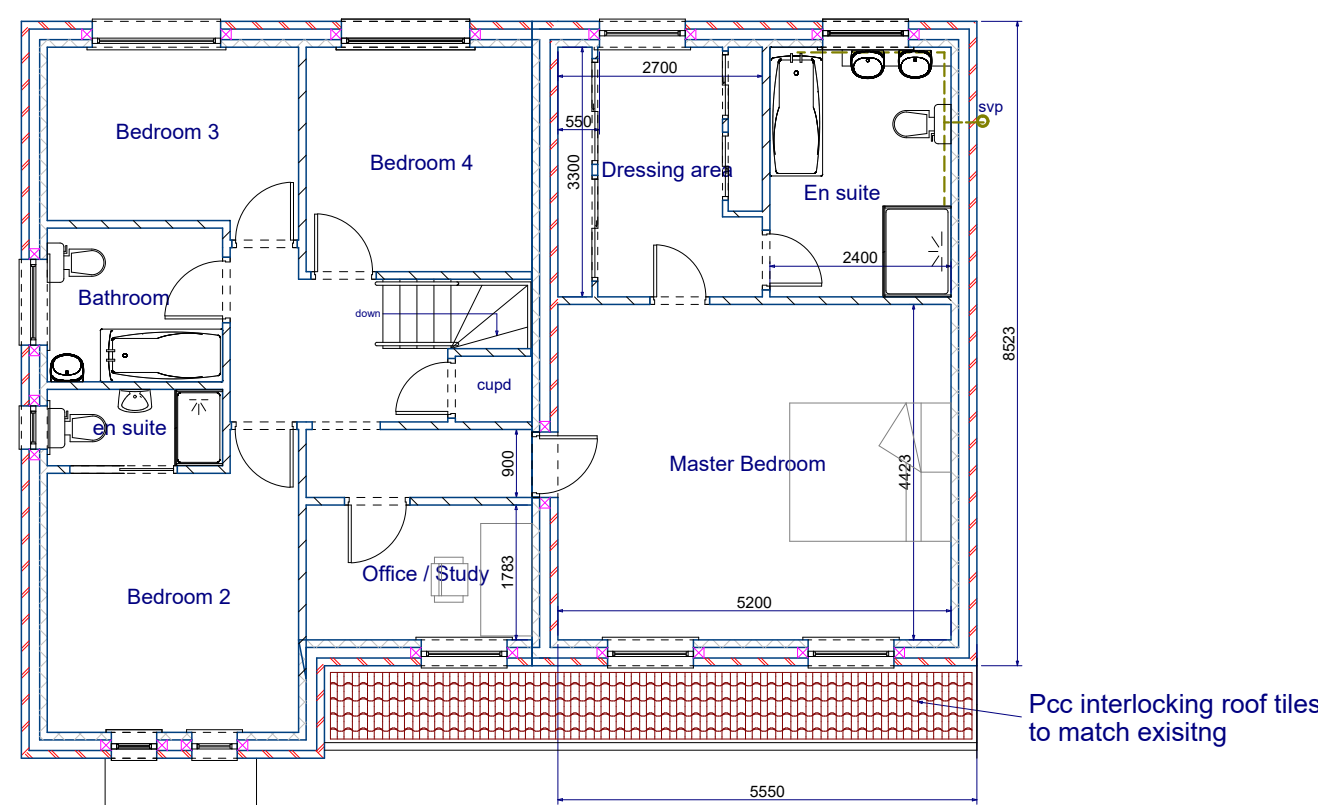

Proposed First Floor Plan

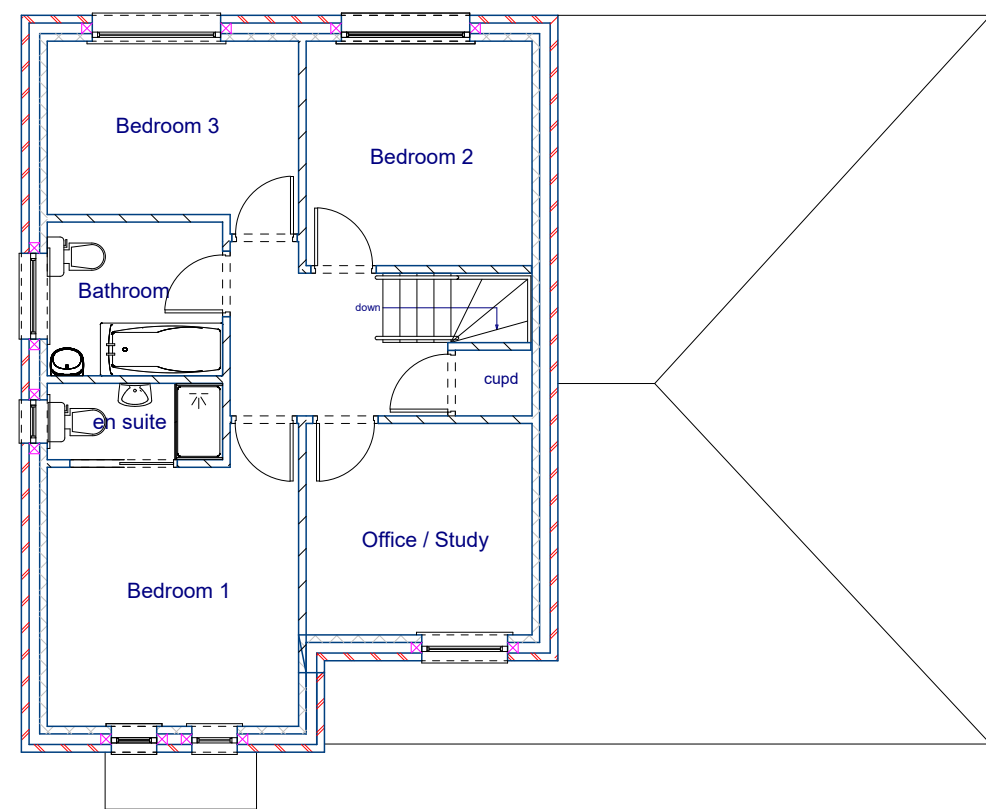

Existing First Floor Plan

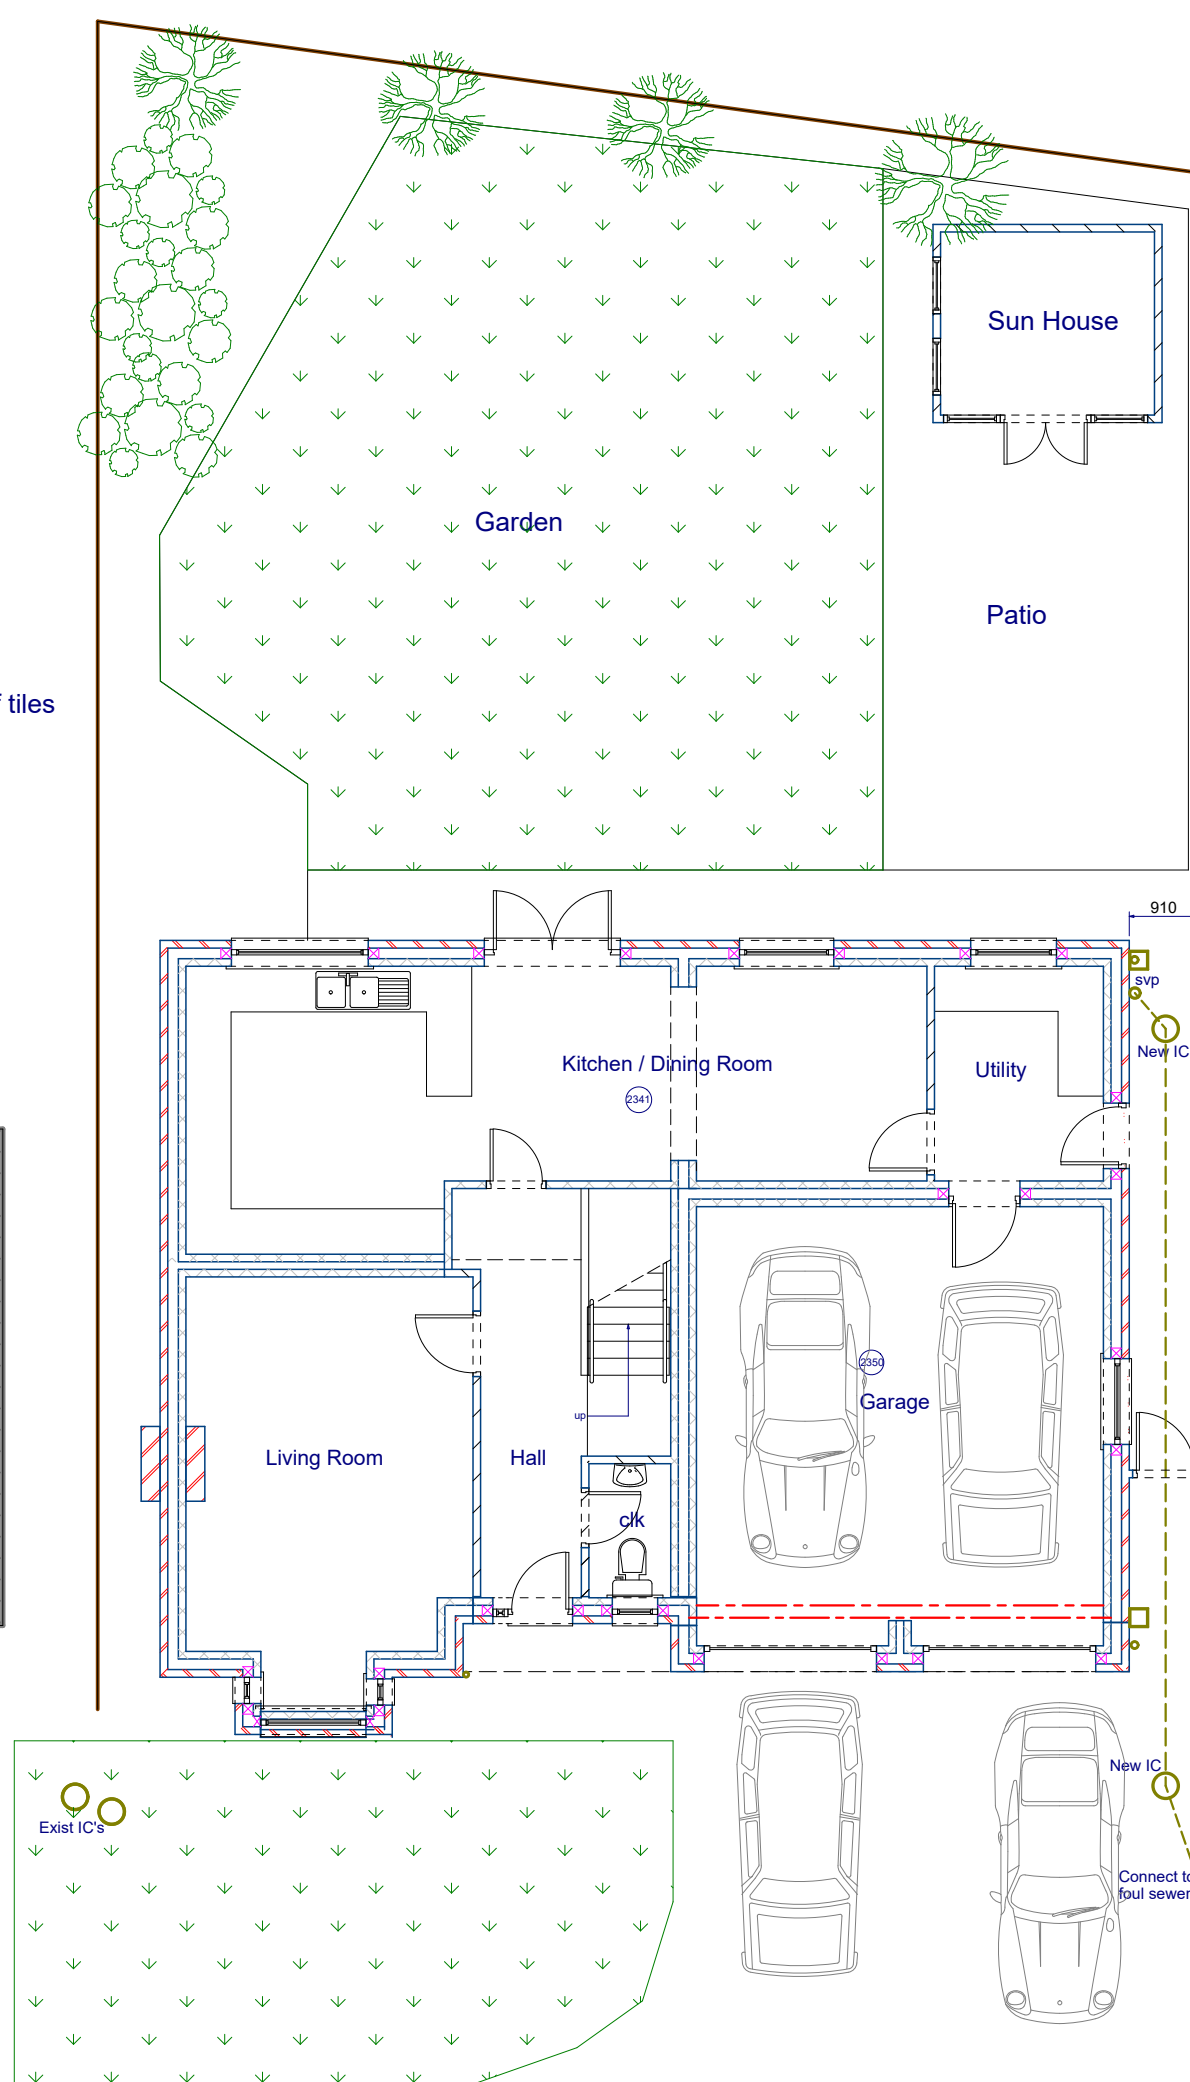

Proposed Ground Floor / Site Plan



Project
Existing and Proposed Plans / Elevations

6 Alesworth Drive
Hinckley
Burbage
LE10 2EY


Client
Mr.L.Dumford

Drawing No.
DPM1031/01

Date
May 2026

Scale
1:100

Page Size - A1

 

DPM (Design Project Management) Services Ltd drawings and Specifications remain the property of DPM (Design Project Management) Services Ltd.
No reproduction shall be permitted without prior permission.
Do not scale off the drawing for setting out and/or the fabrication of specialist items.
Dimensions to be checked on site before any work commences.

