
 


21A Main Street, Site plan

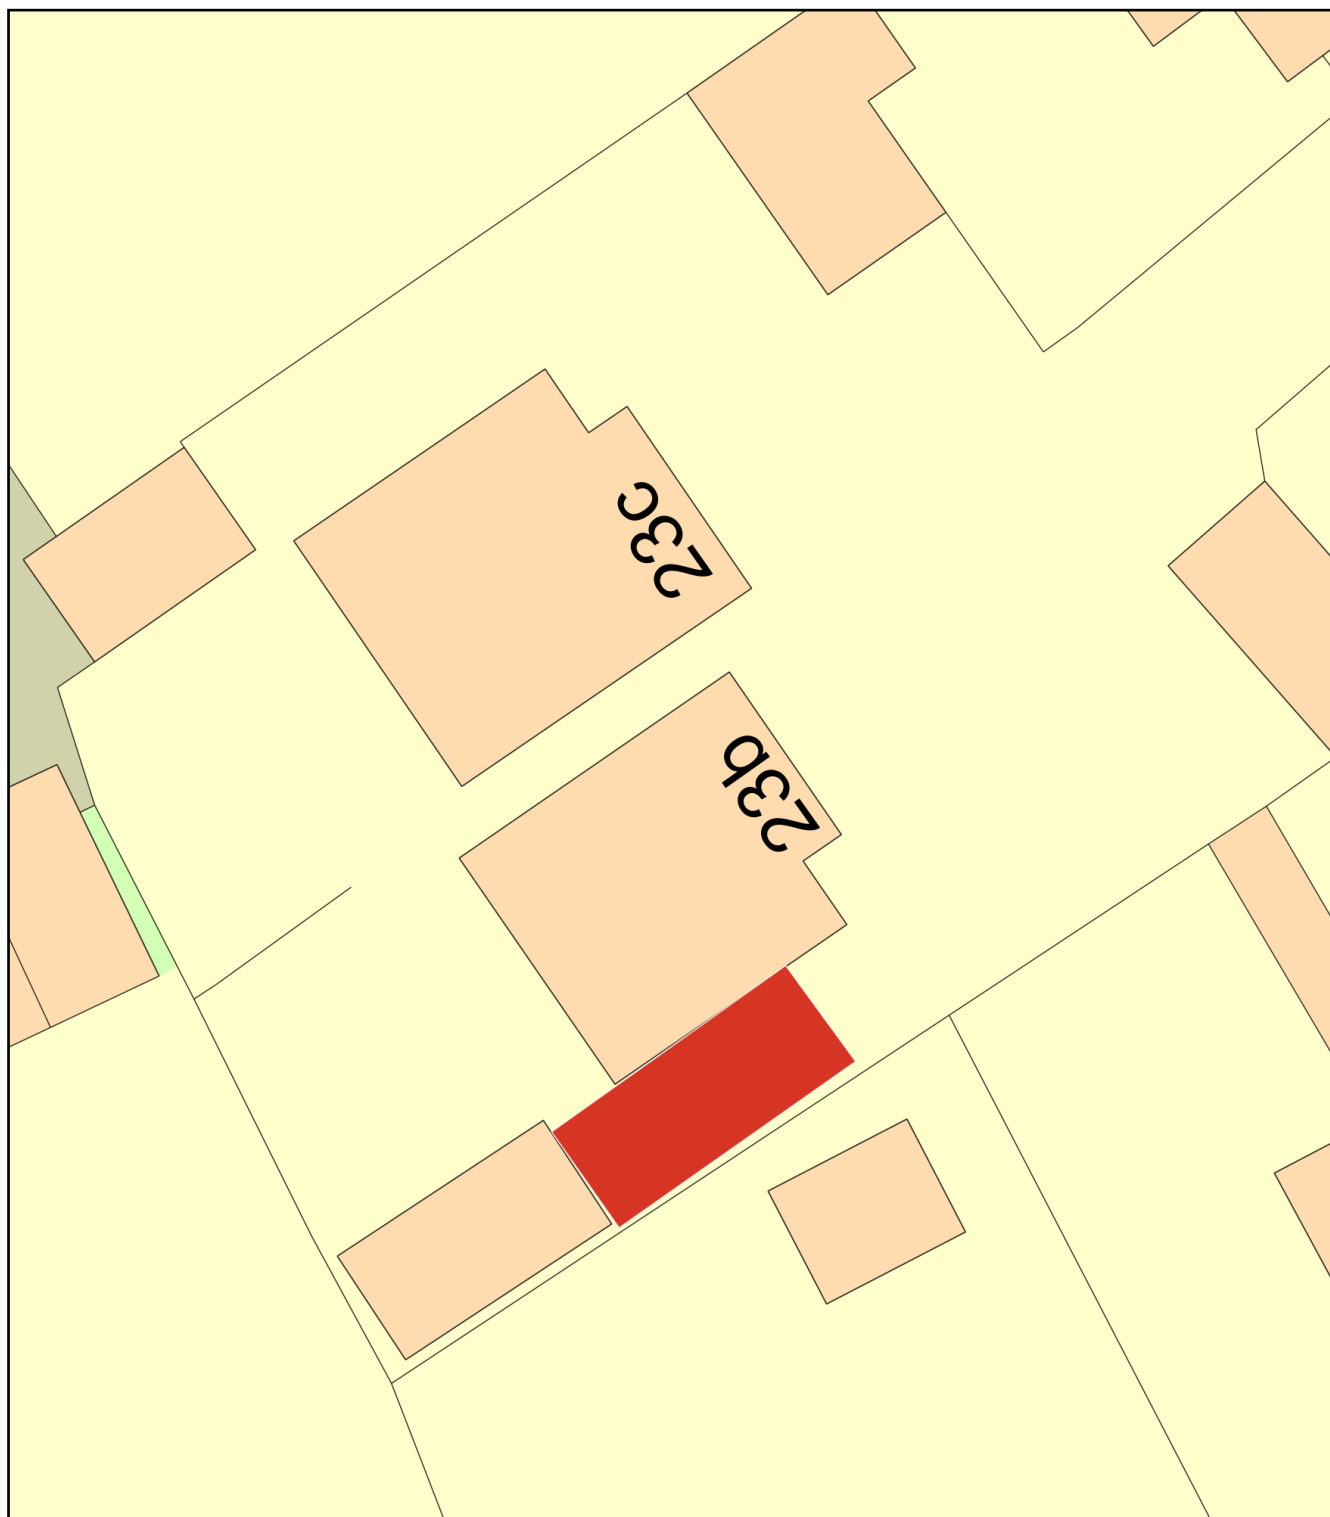

Plan Produced for: Mr John Grewcock

Date Produced: 15 Mar 2023

Plan Reference Number: TQRQM23074072748018

Scale: 1:200 @ A4