

16 Ormes Lane, Ratcliffe Culey
Proposed Extension & Alterations

Proposed | Floor Plans & Elevations

November 2025

CLIENT | Mr & Mrs Cartwright
DRAWING NO | **154-PR-200-0** SCALE | 1:50 @ a1
DRAWN | SS CHECKED | SS

PSP LTD | 1 Grange Close, Nuneaton, CV10 0JD
info@pspsl.com

PSP Ltd.

Revision: Date: Details:




Proposed | Front Elevation




Proposed | Side Elevation




Proposed | Front Visual

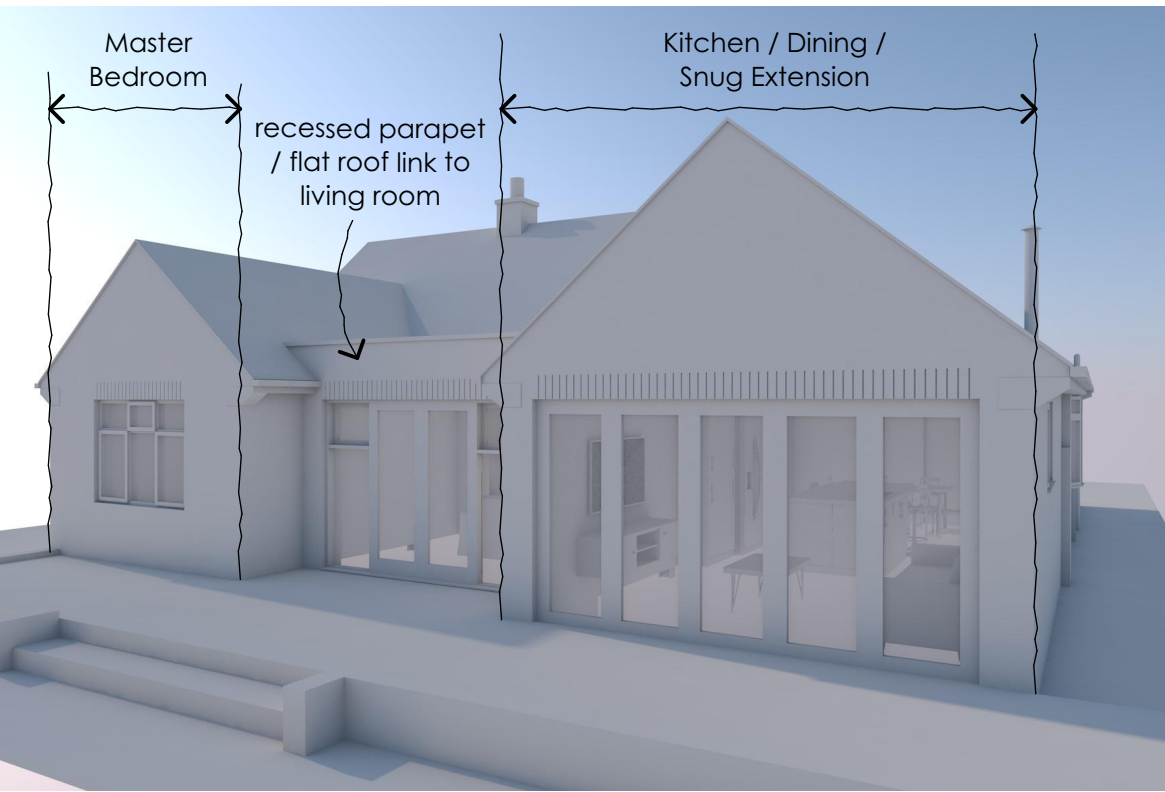


Proposed | Rear Visual

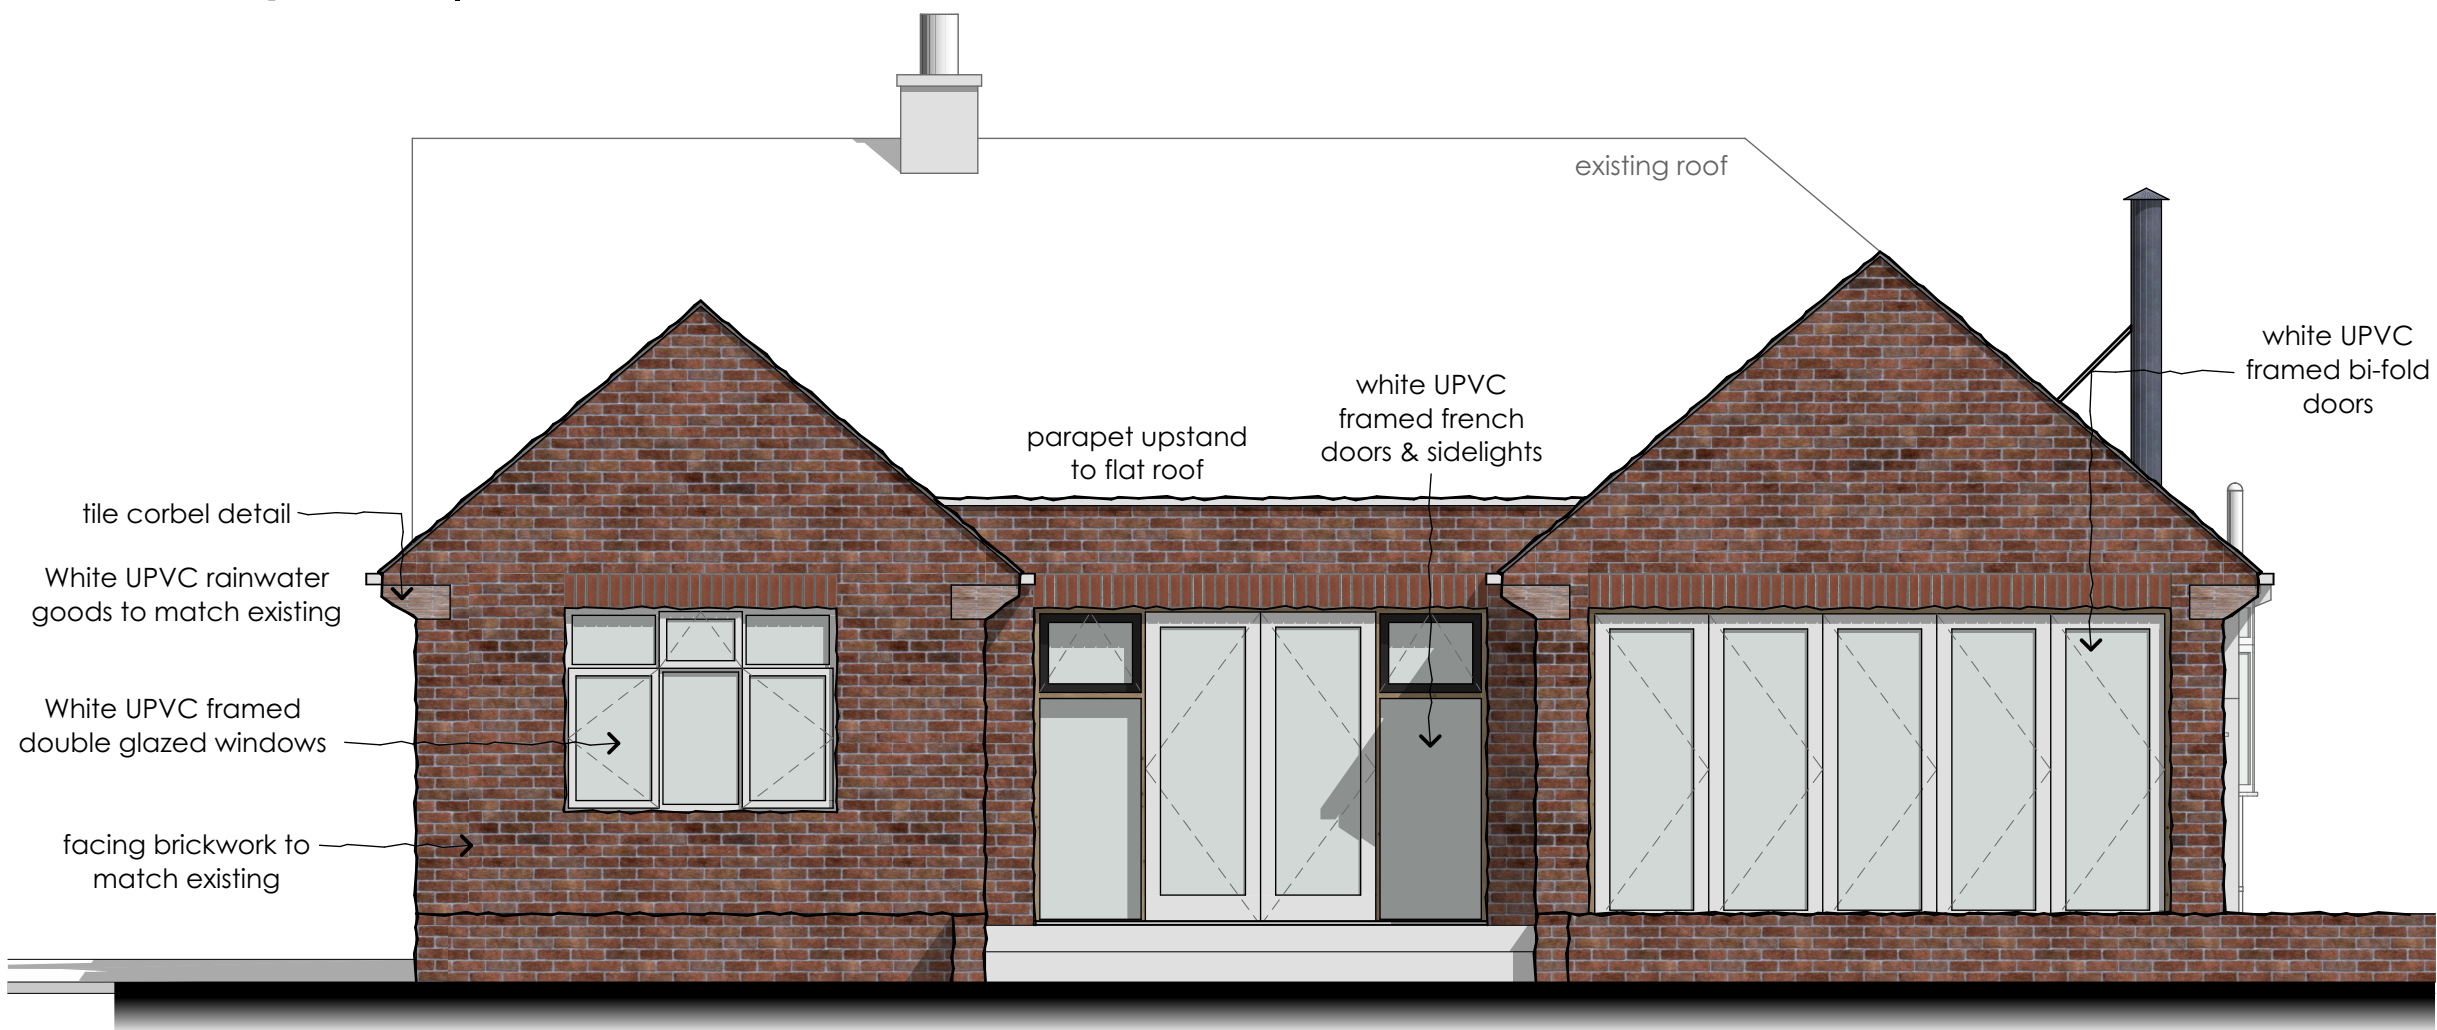


Proposed | Rear Elevation

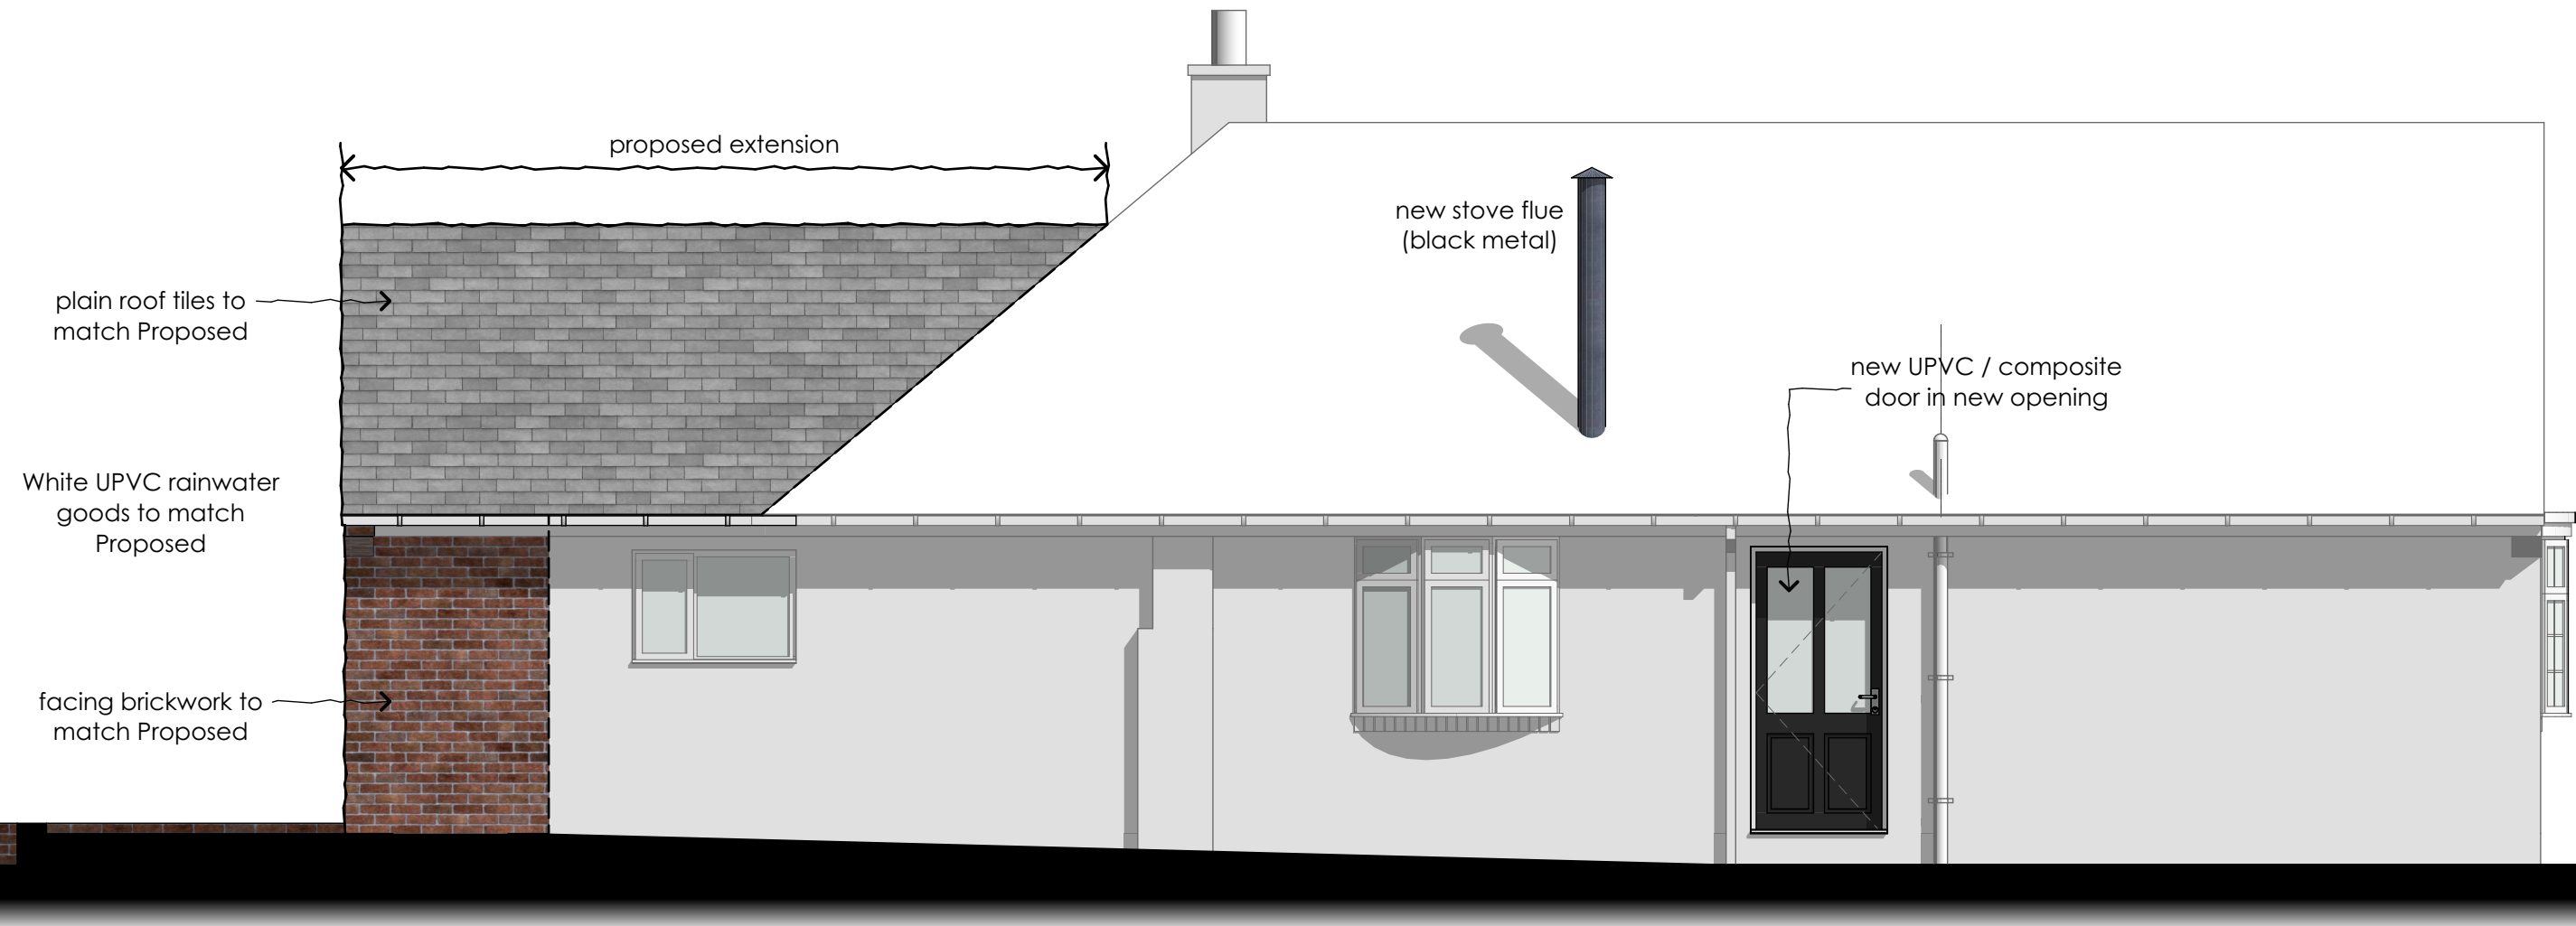

Proposed | Side Elevation

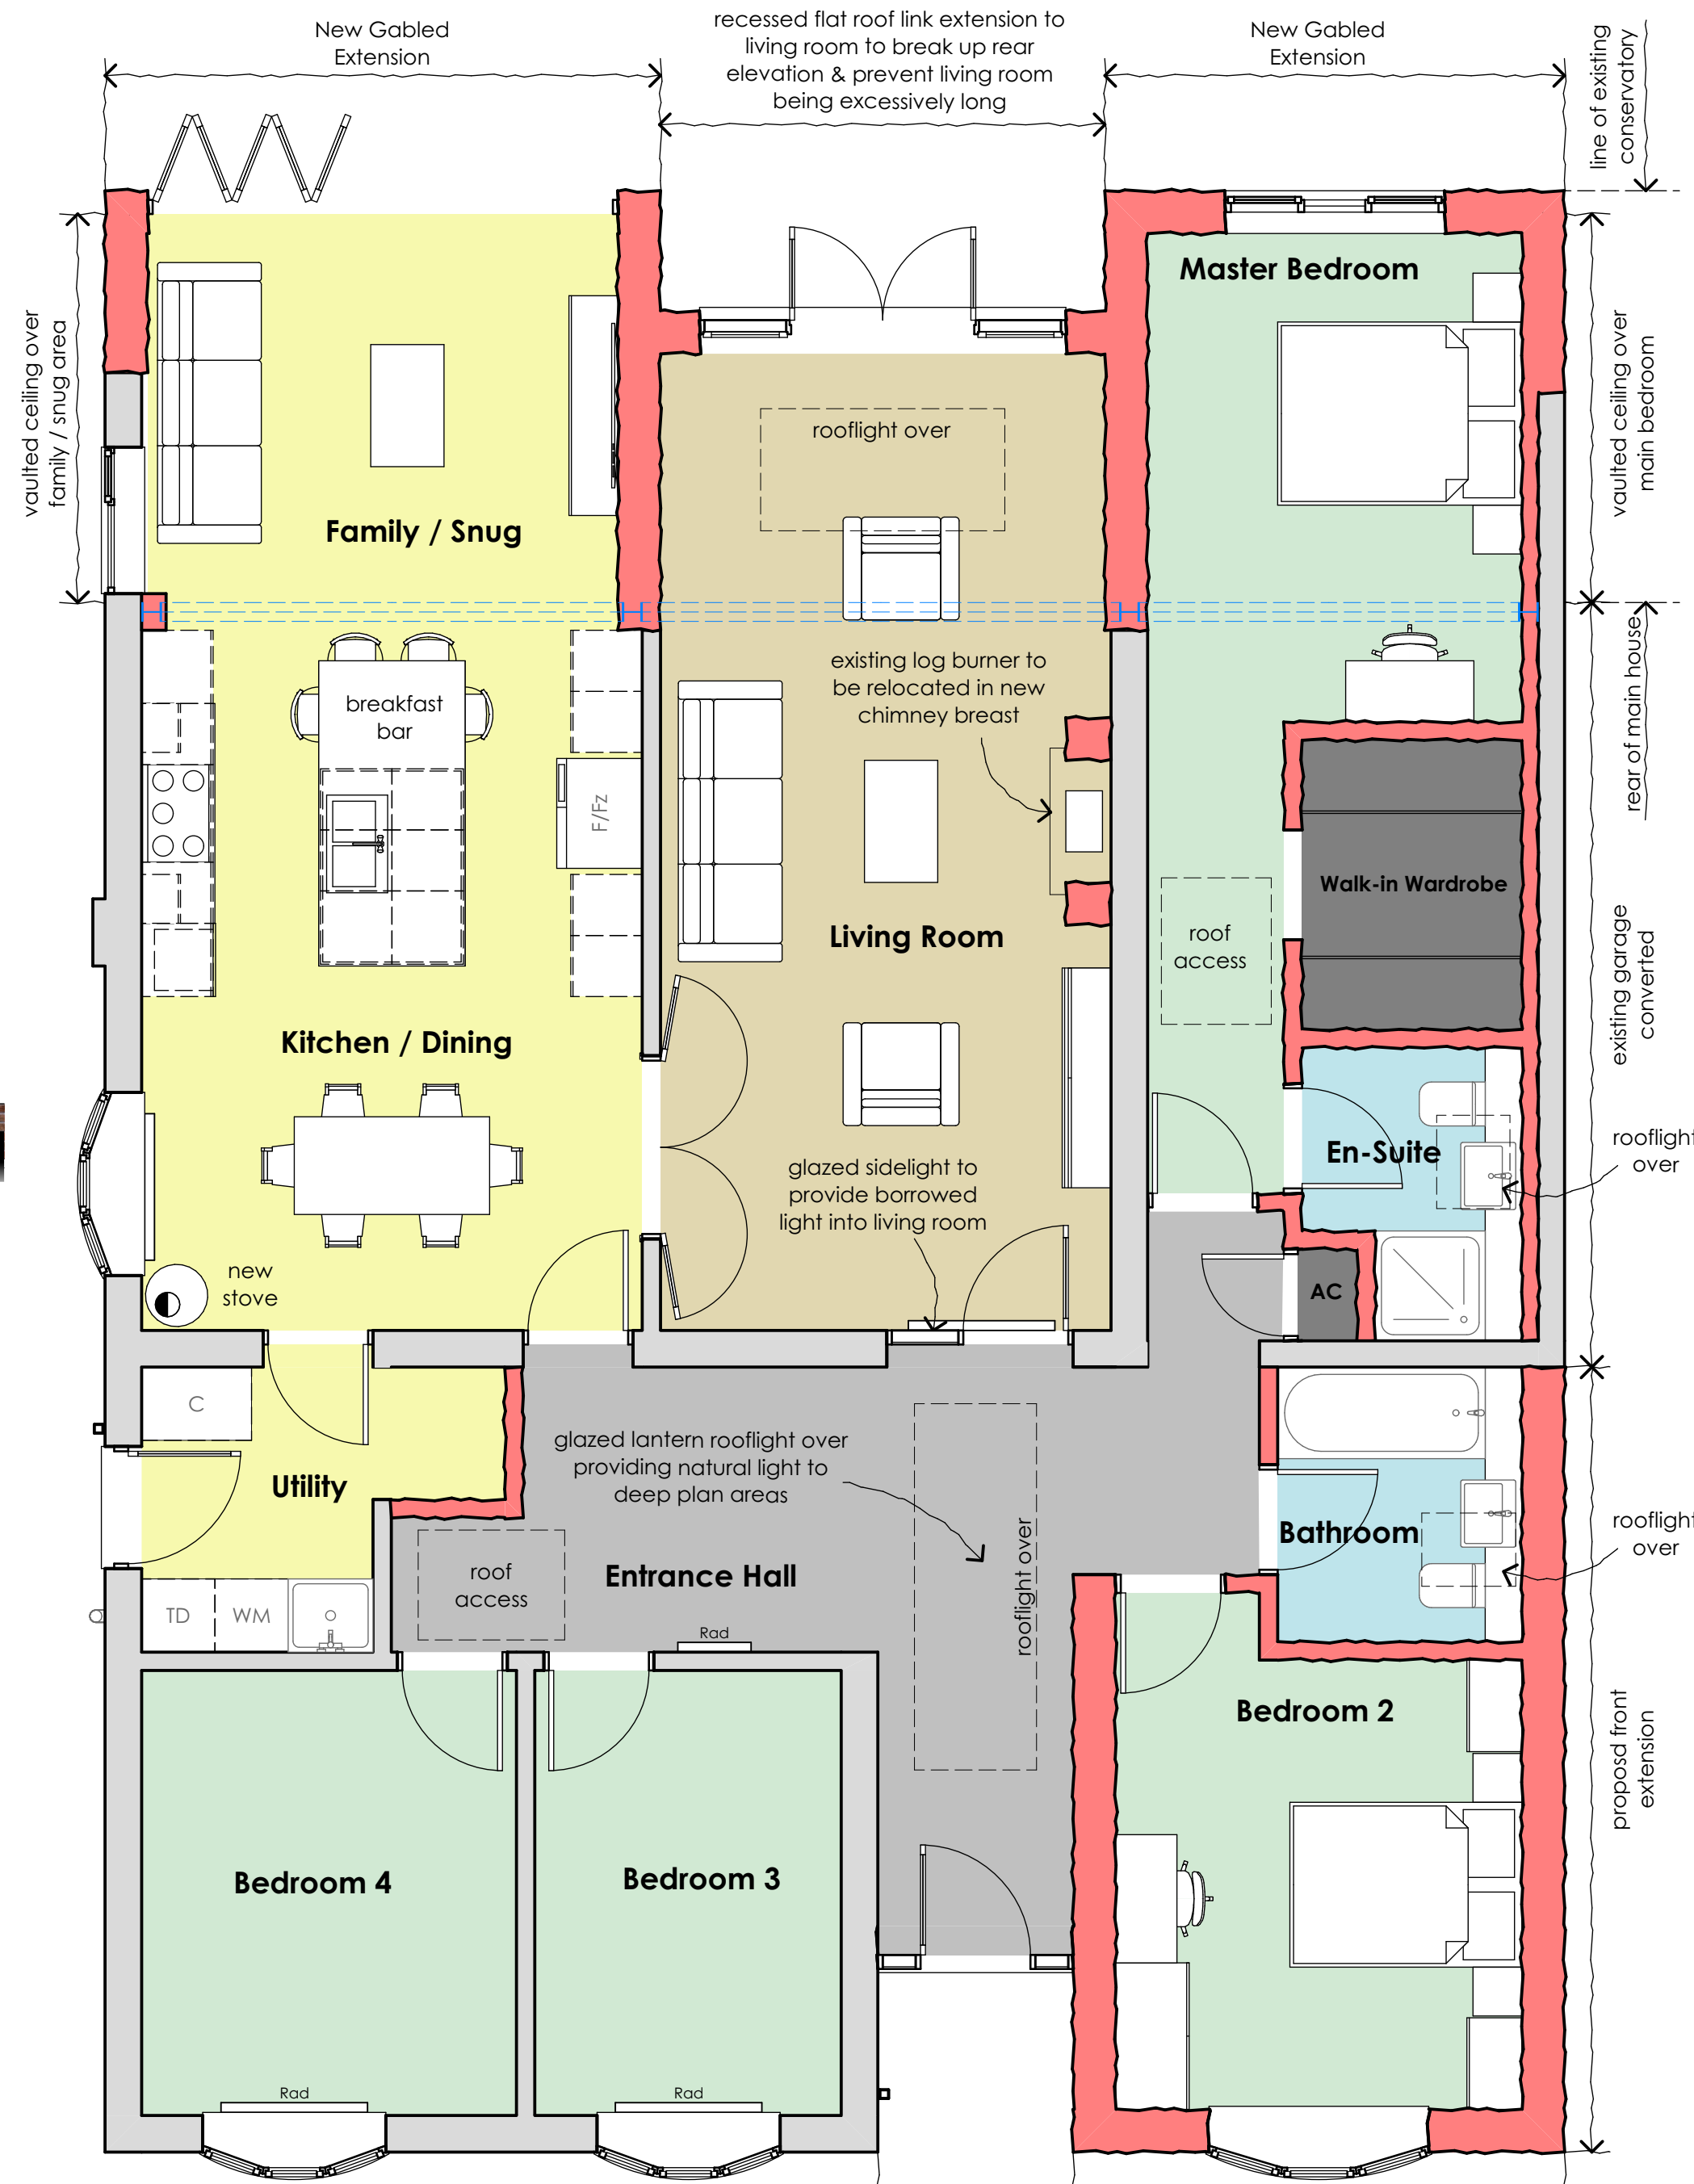

Proposed | Floor Plan

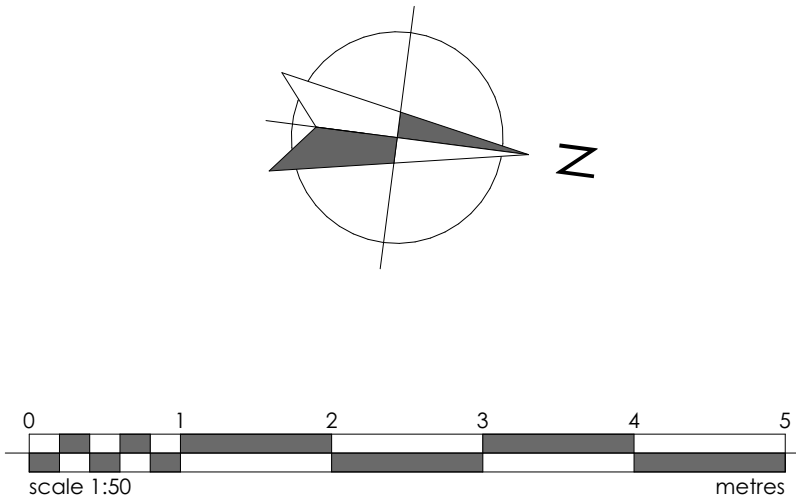

Note 4 | This drawing and the design depicted are the sole copyright of PSP Property Services Ltd and may not be reproduced or amended except by written permission. No liability will be accepted for amendments made by other persons.

Note 3 | Do not scale off this drawing. All dimensions should be obtained from the Architect, checked on site and any discrepancies reported prior to commencement.

Note 2 | Any and all elements relating to the fire safety of the building will require separate confirmation and approval by a fully accredited fire engineering consultant, who has been appointed by the client.

Note 1 | Unless stated otherwise, the drawing is based on measured survey and land registry info provided by others.