



Drawing number 22/848/06c

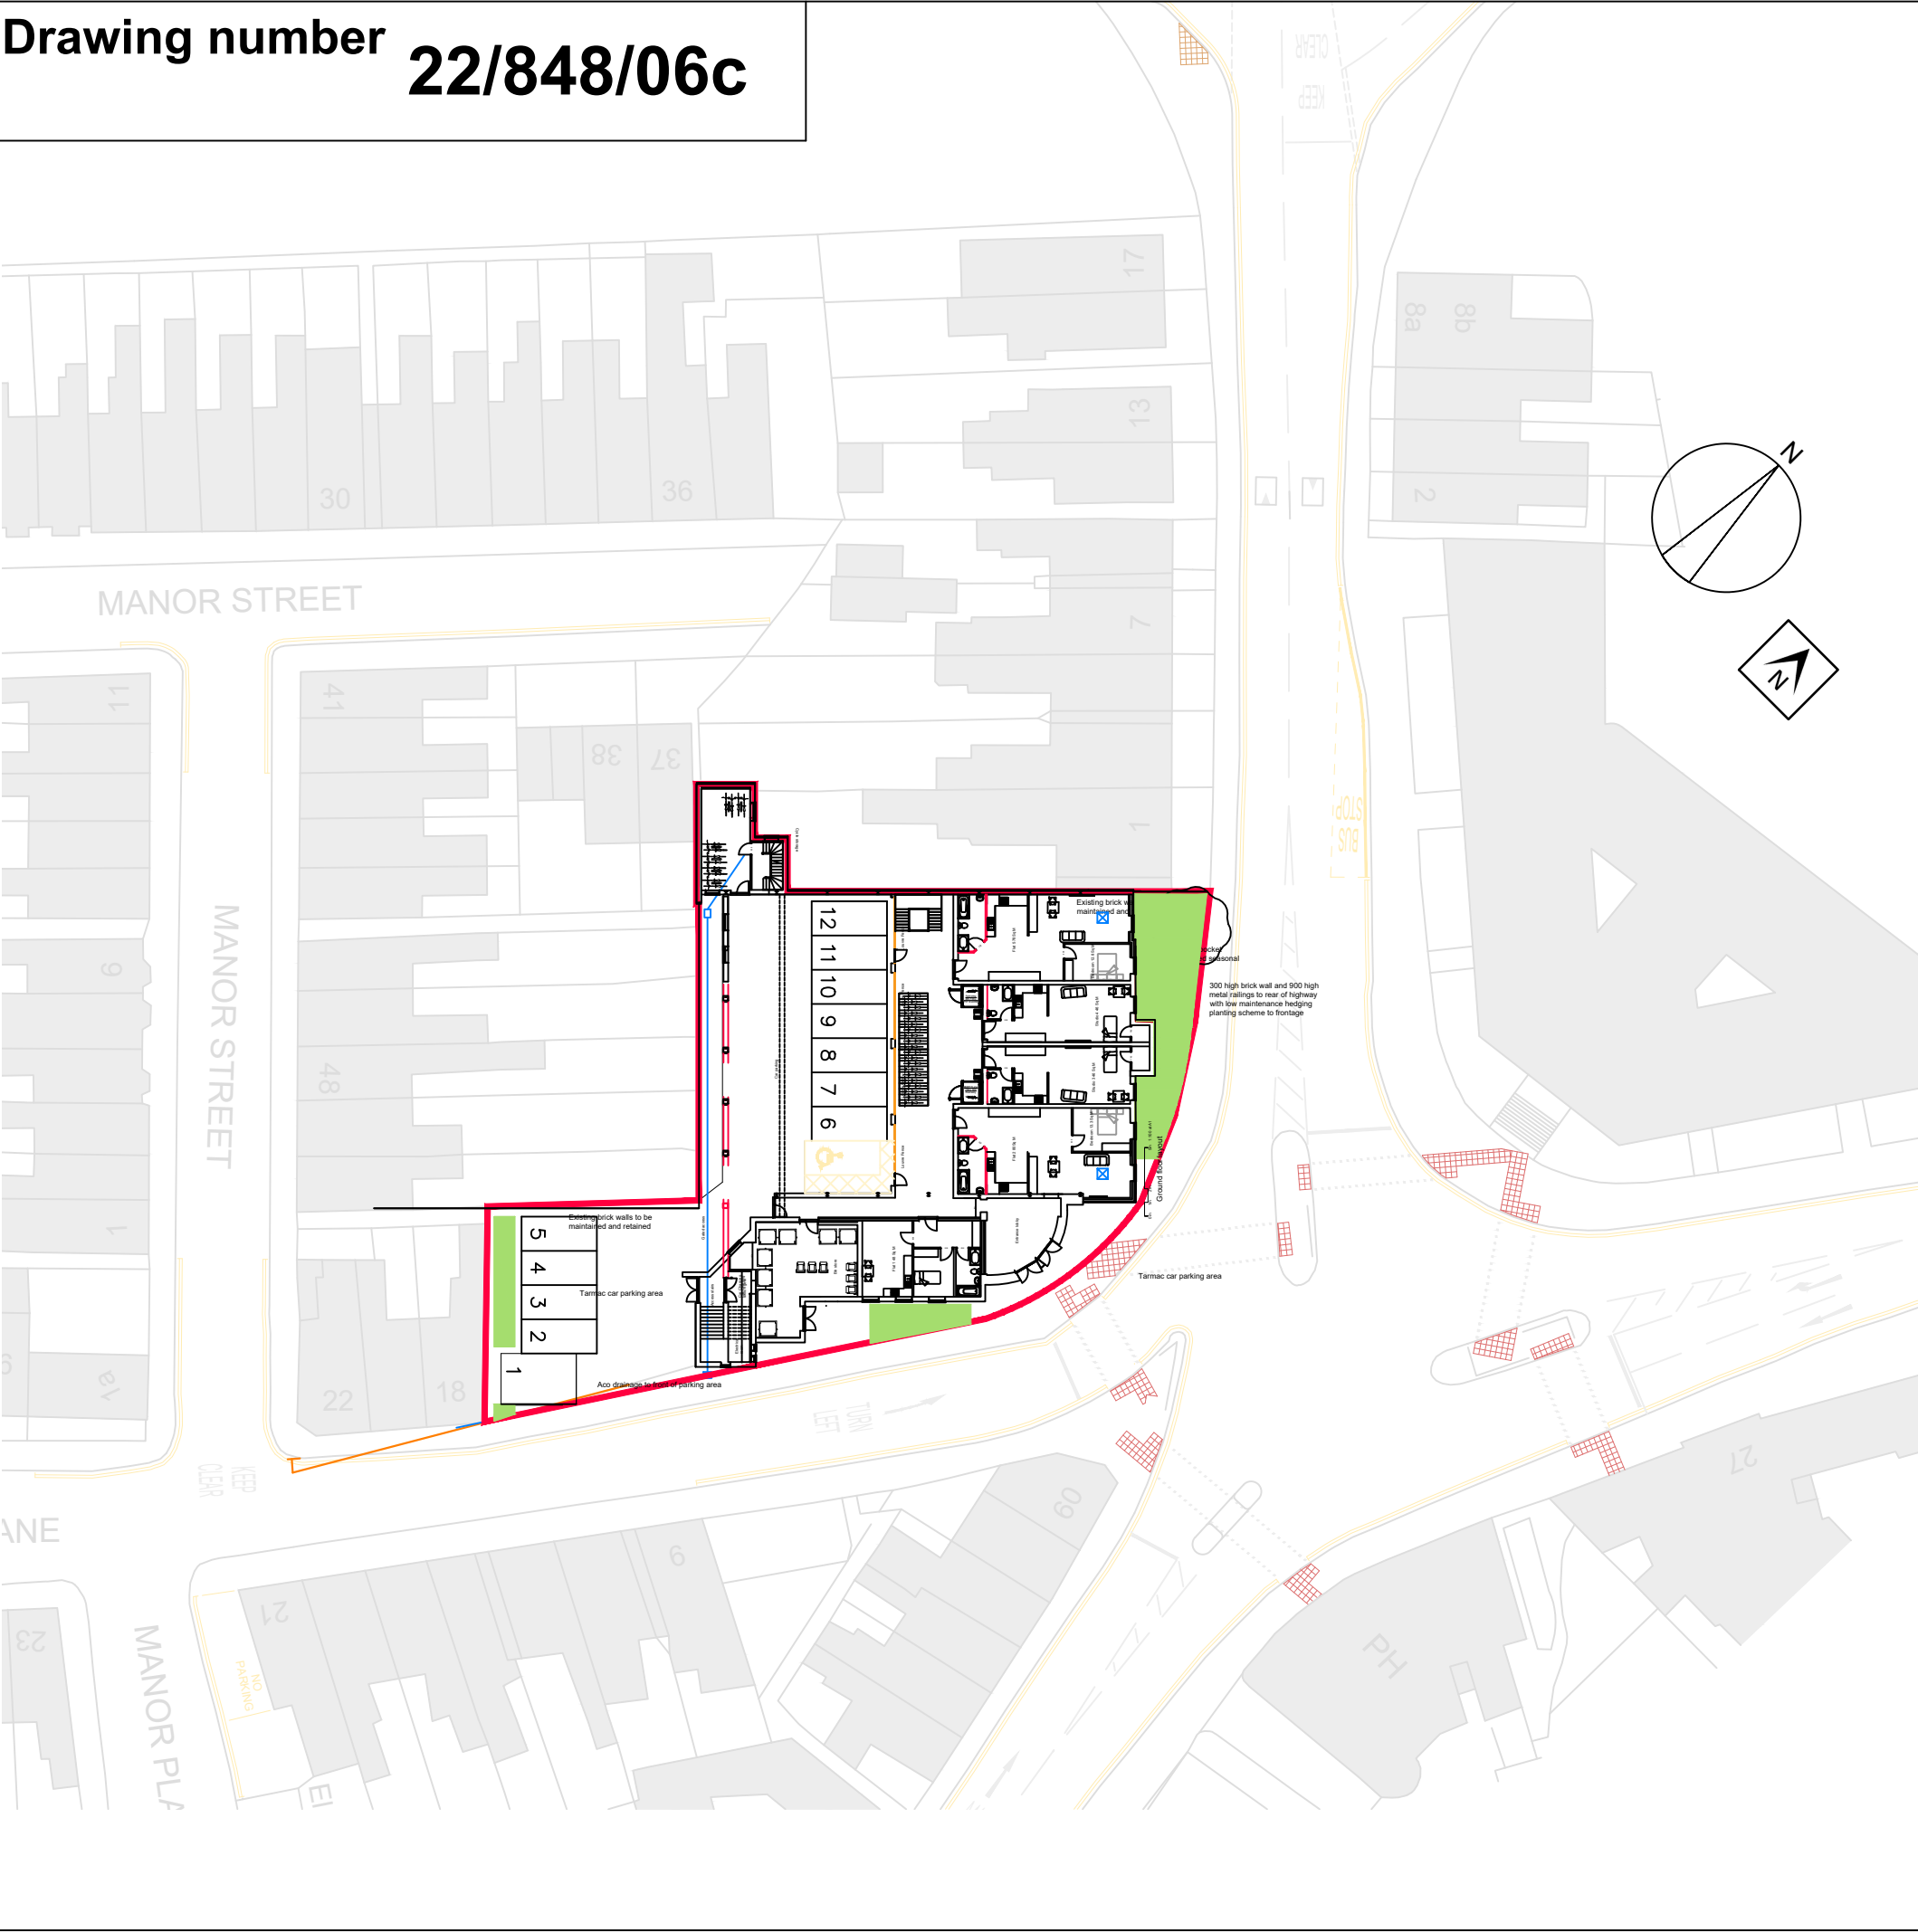

Storm Design

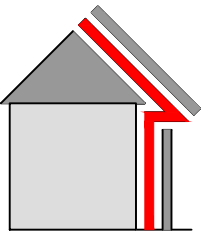

design to extend ltd

35 Kirkham Drive Toton Beeston, Nottingham. NG9 6HG
Tel: 0115 9720969
email: info@stormdesign.uk

Client Wigston Estates Ltd

Address
Former Danilo Cinema Trinity Lane
Hinckley Leicestershire
LE10 0BH

Date	Scale
04/12/23	1:500
Drawn	Checked
PJS	IS


Drawing number
22/848/06c

Drawing title
Proposed site Plan

Construction details not to be scaled from this drawing use dimensions only.

This drawing is copyright and may not be altered, traced, photographed, electronically copied or used for any purpose other than for which it is issued, without the permission of Ian Storm.

A3

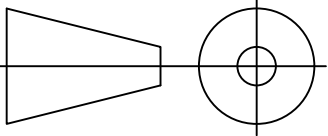

IF IN DOUBT
ASK